



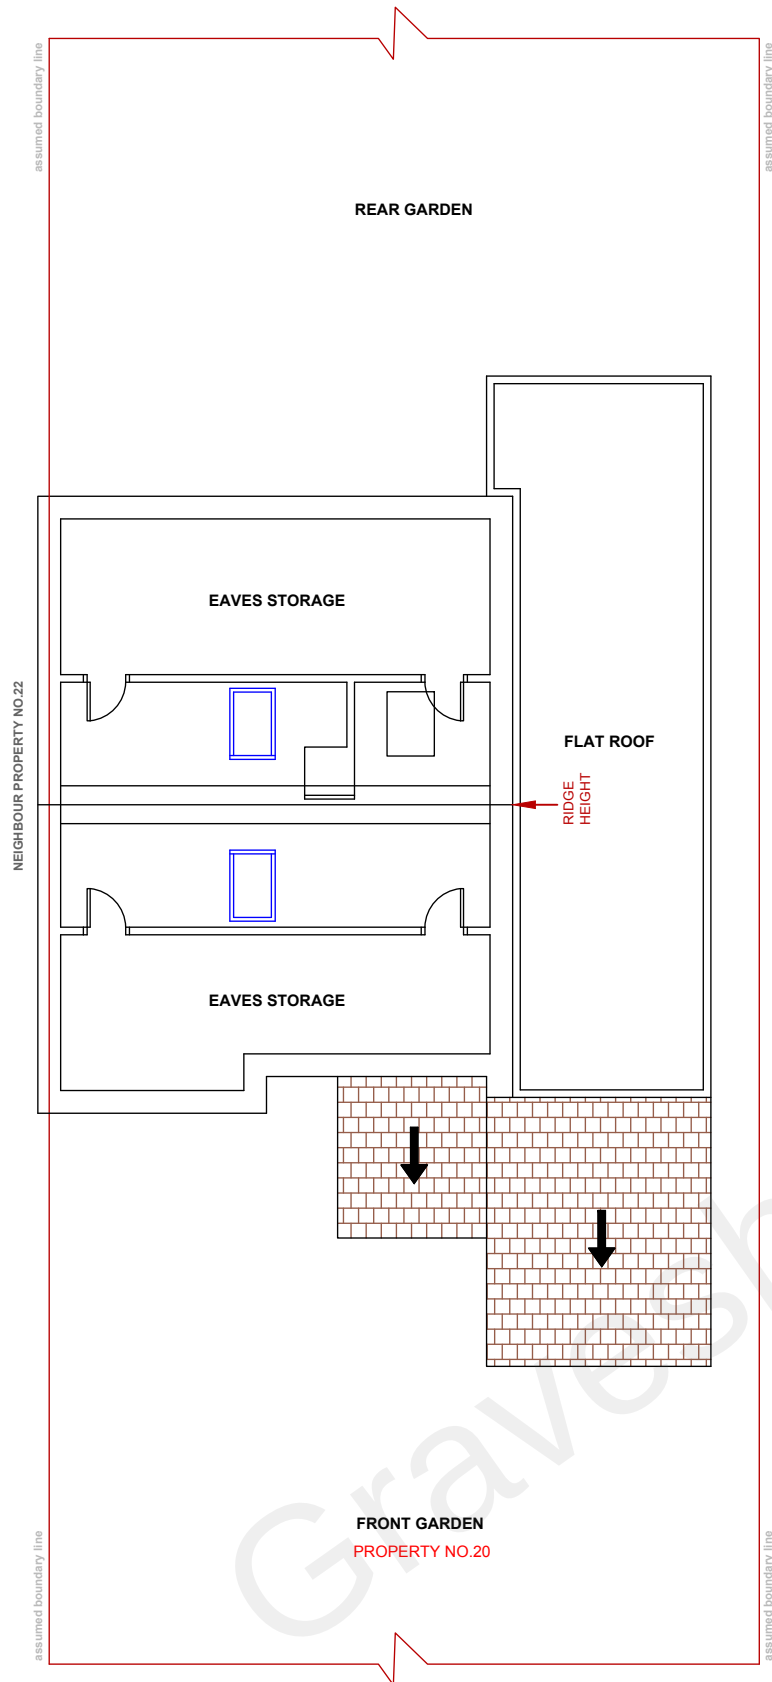

7 LOFT FLOOR - EXISTING
1:100 @A3

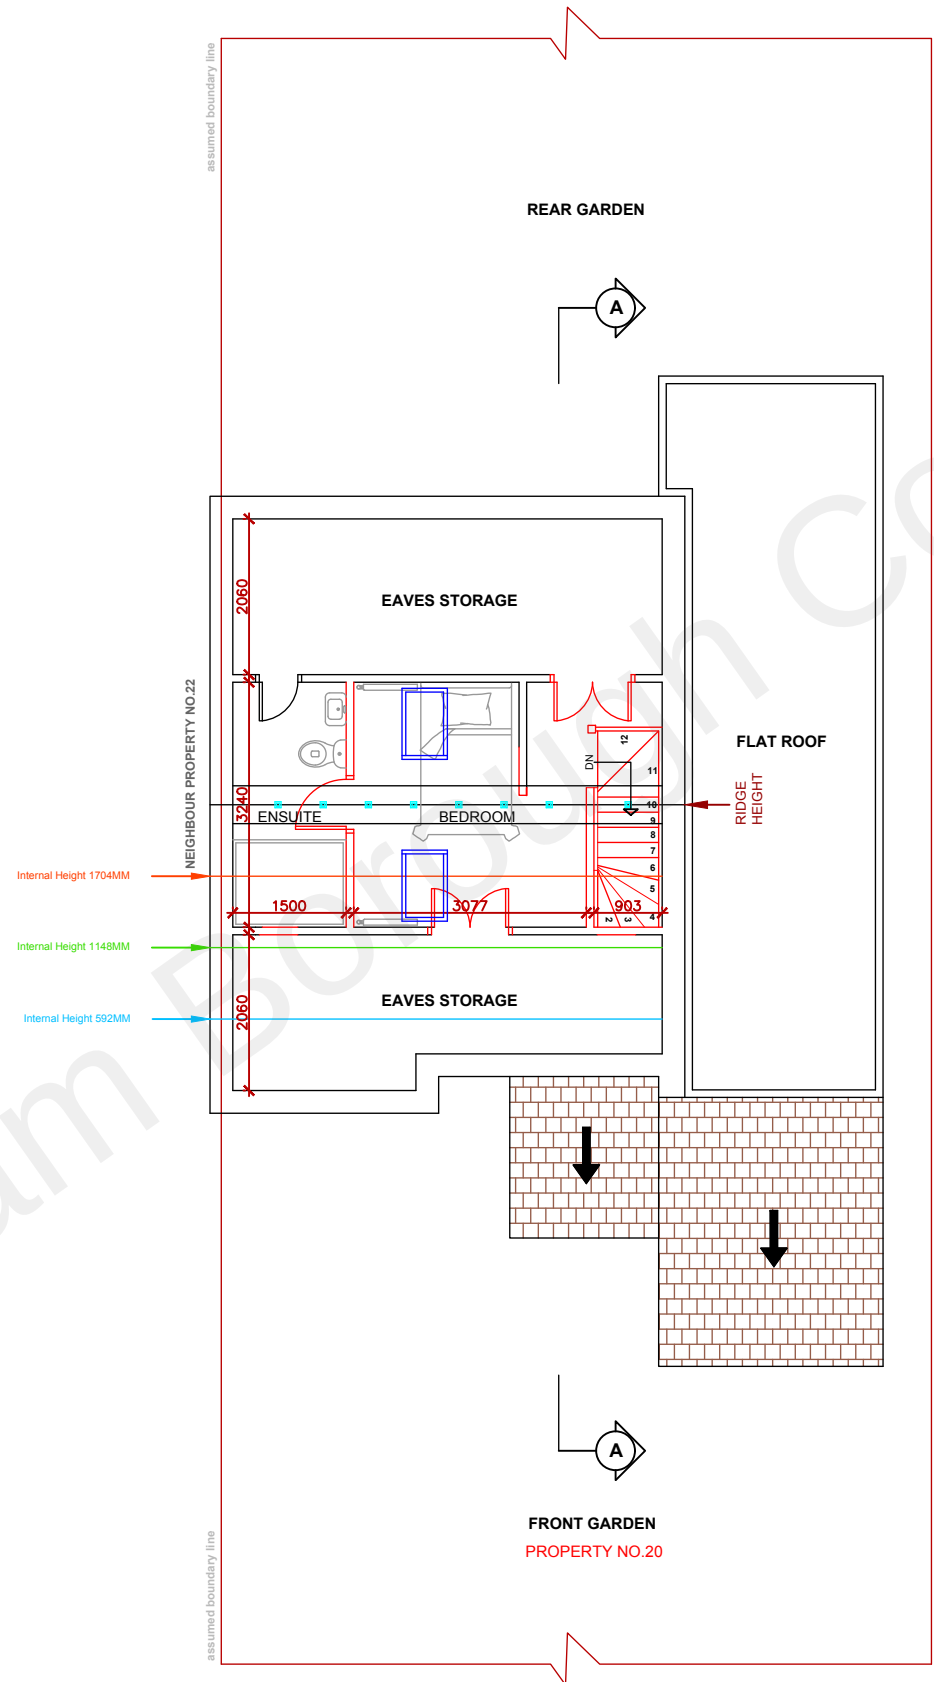

8 LOFT FLOOR - PROPOSED
1:100 @A3

DOORS TO THE EAVES
STORAGE REMOVED FROM
THE STAIRCASE, LANDING
AND ENSUITE

NEW DOUBLE DOORS TO
THE EAVES STORAGE
PLACED IN THE BEDROOM
AND LANDING

80MM x 80MM SPOTLIGHTS
ON THE CEILING

CHIMNEY BREAST IN THE
CENTER TO BE REMOVE

RADIATORS TO BE PLACED
ON BOTH SIDES OF WALLS

ALL WORK TO COMPLY WITH CURRENT BUILDING
REGULATIONS AND CODES OF PRACTICE.
ALL DIMENSIONS IN MM UNLESS NOTED OTHER WISE
MEASURED SURVEY DOES NOT INCLUDE FOR
INTRUSIVE SURVEY TO DETERMINE EXACT
LOCATION OF STEELWORK/SUPPORTING
STRUCTURE

"THIS DRAWING IS PREPARED SOLELY FOR
DESIGN AND PLANNING SUBMISSION PURPOSES.
IT IS NOT INTENDED OR SUITABLE FOR EITHER
BUILDING REGULATIONS OR CONSTRUCTION
PURPOSES AND SHOULD NOT BE USED FOR
SUCH".

THIS DRAWING IS COPYRIGHT AND MUST NOT
BE TRACED OR COPIED IN ANY WAY OR FORM.

**PLEASE NOTE: PROPERTY OWNER
TO ENSURE THAT ALL ASPECTS OF
THE "PARTY WALL ETC, ACT 1996"
ARE COMPLIED WITH PRIOR TO
ANY WORK COMMENCING ON SITE.**

VARIATIONS IN SQUARENESS,
DEPTH OF PLASTER ETC, MUST BE
CHECKED FOR, WHERE NEW WALLS
ARE SHOWN AS ALIGNED WITH
EXISTING WALLS, PHYSICAL
REMOVAL OF BRICKWORK AND /
OR PLASTER TO ESTABLISH THE
ACTUAL POSITION OF THE WALL
BEING ATTACHED TO MUST BE
CHECKED.

ANY DEVELOPMENT WITHOUT A
CERTIFICATE OF LAWFULNESS OR
PLANNING PERMISSION IS SOLELY
AT OWNER'S RISK.

**MATERIALS SHOULD
MATCH THOSE OF THE
EXISTING DWELLING**


KEY:
→ EXISTING
→ PROPOSED
→ DEMOLISHED
→ WINDOW/GLASS
→ BOUNDARY

**DO NOT USE FOR ANY
CONSTRUCTION WORK**

DOCUMENTS SHOULD BE USED AS
THE DRAWING STATUS DESCRIBED,
ANY OTHER USE IS DONE SO AT THE
RESPONSIBILITY OF THE USER.

SCALE 1:100

Revision	Description	Date
ESEN LOFT ARCHITECTURAL / ENGINEERING/ INTERIOR DESIGN SERVICES 02038369450 / 07475122303 Innova Business Park, Electric Avenue Vision 25, Enfield EN3 7GD Email: info@esenloft.co.uk Website: esenloft.co.uk		
ADDRESS 20 ARIEL CLOSE, GRAVESEND, KENT DA12 4ND		
PROJECT INTERNAL & EXTERNAL ALTERATIONS		
TITLE LOFT FLOOR PLANS		
DRAWN BY HASAN BAGCIH	SCALE 1:100 @A3	
DRAWING NO G004-05	DRAWN BY	CHKD BY
	REVISION 01	DATE 30-01-2023

 

NORTH
APPROX