




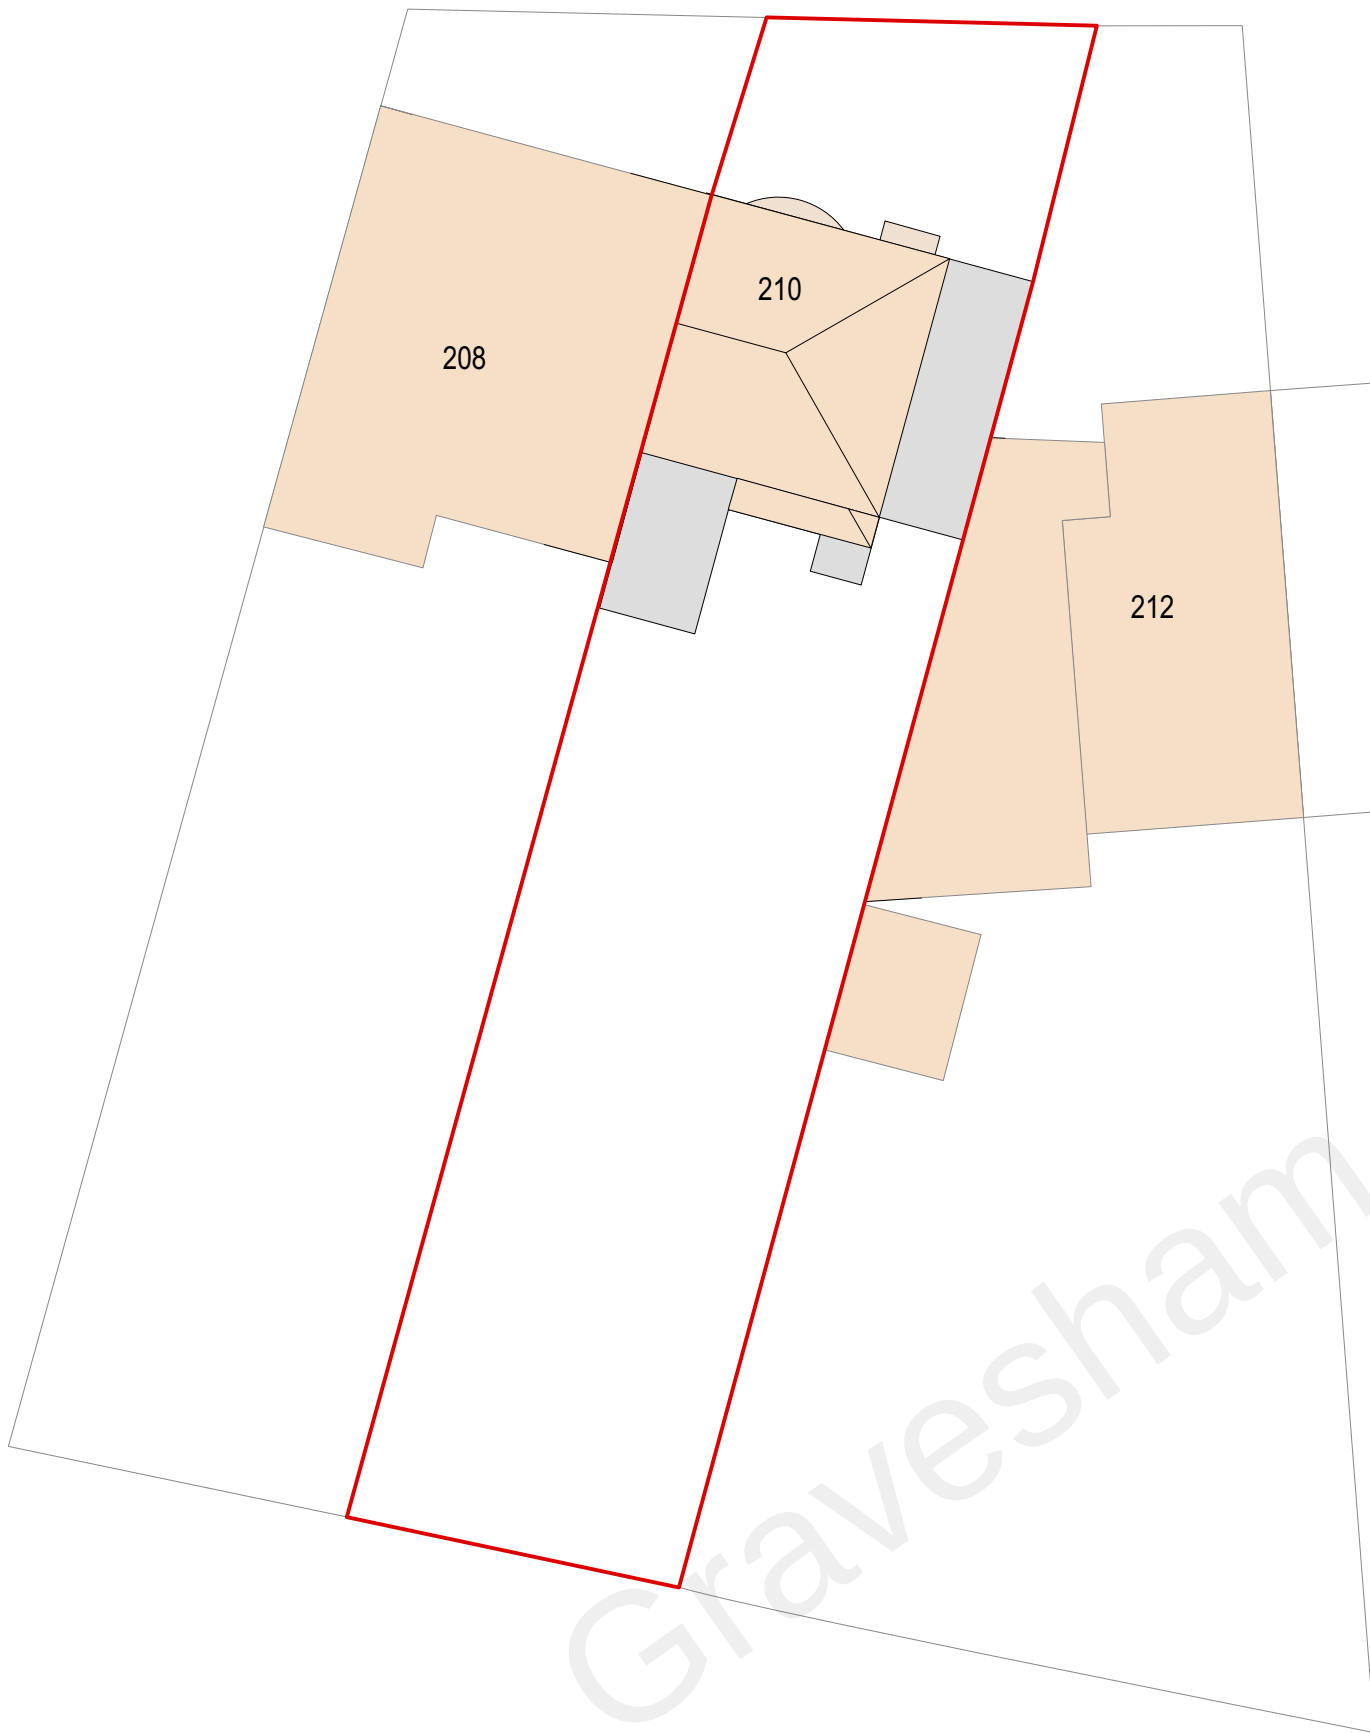


existing site block plan showing roof plans

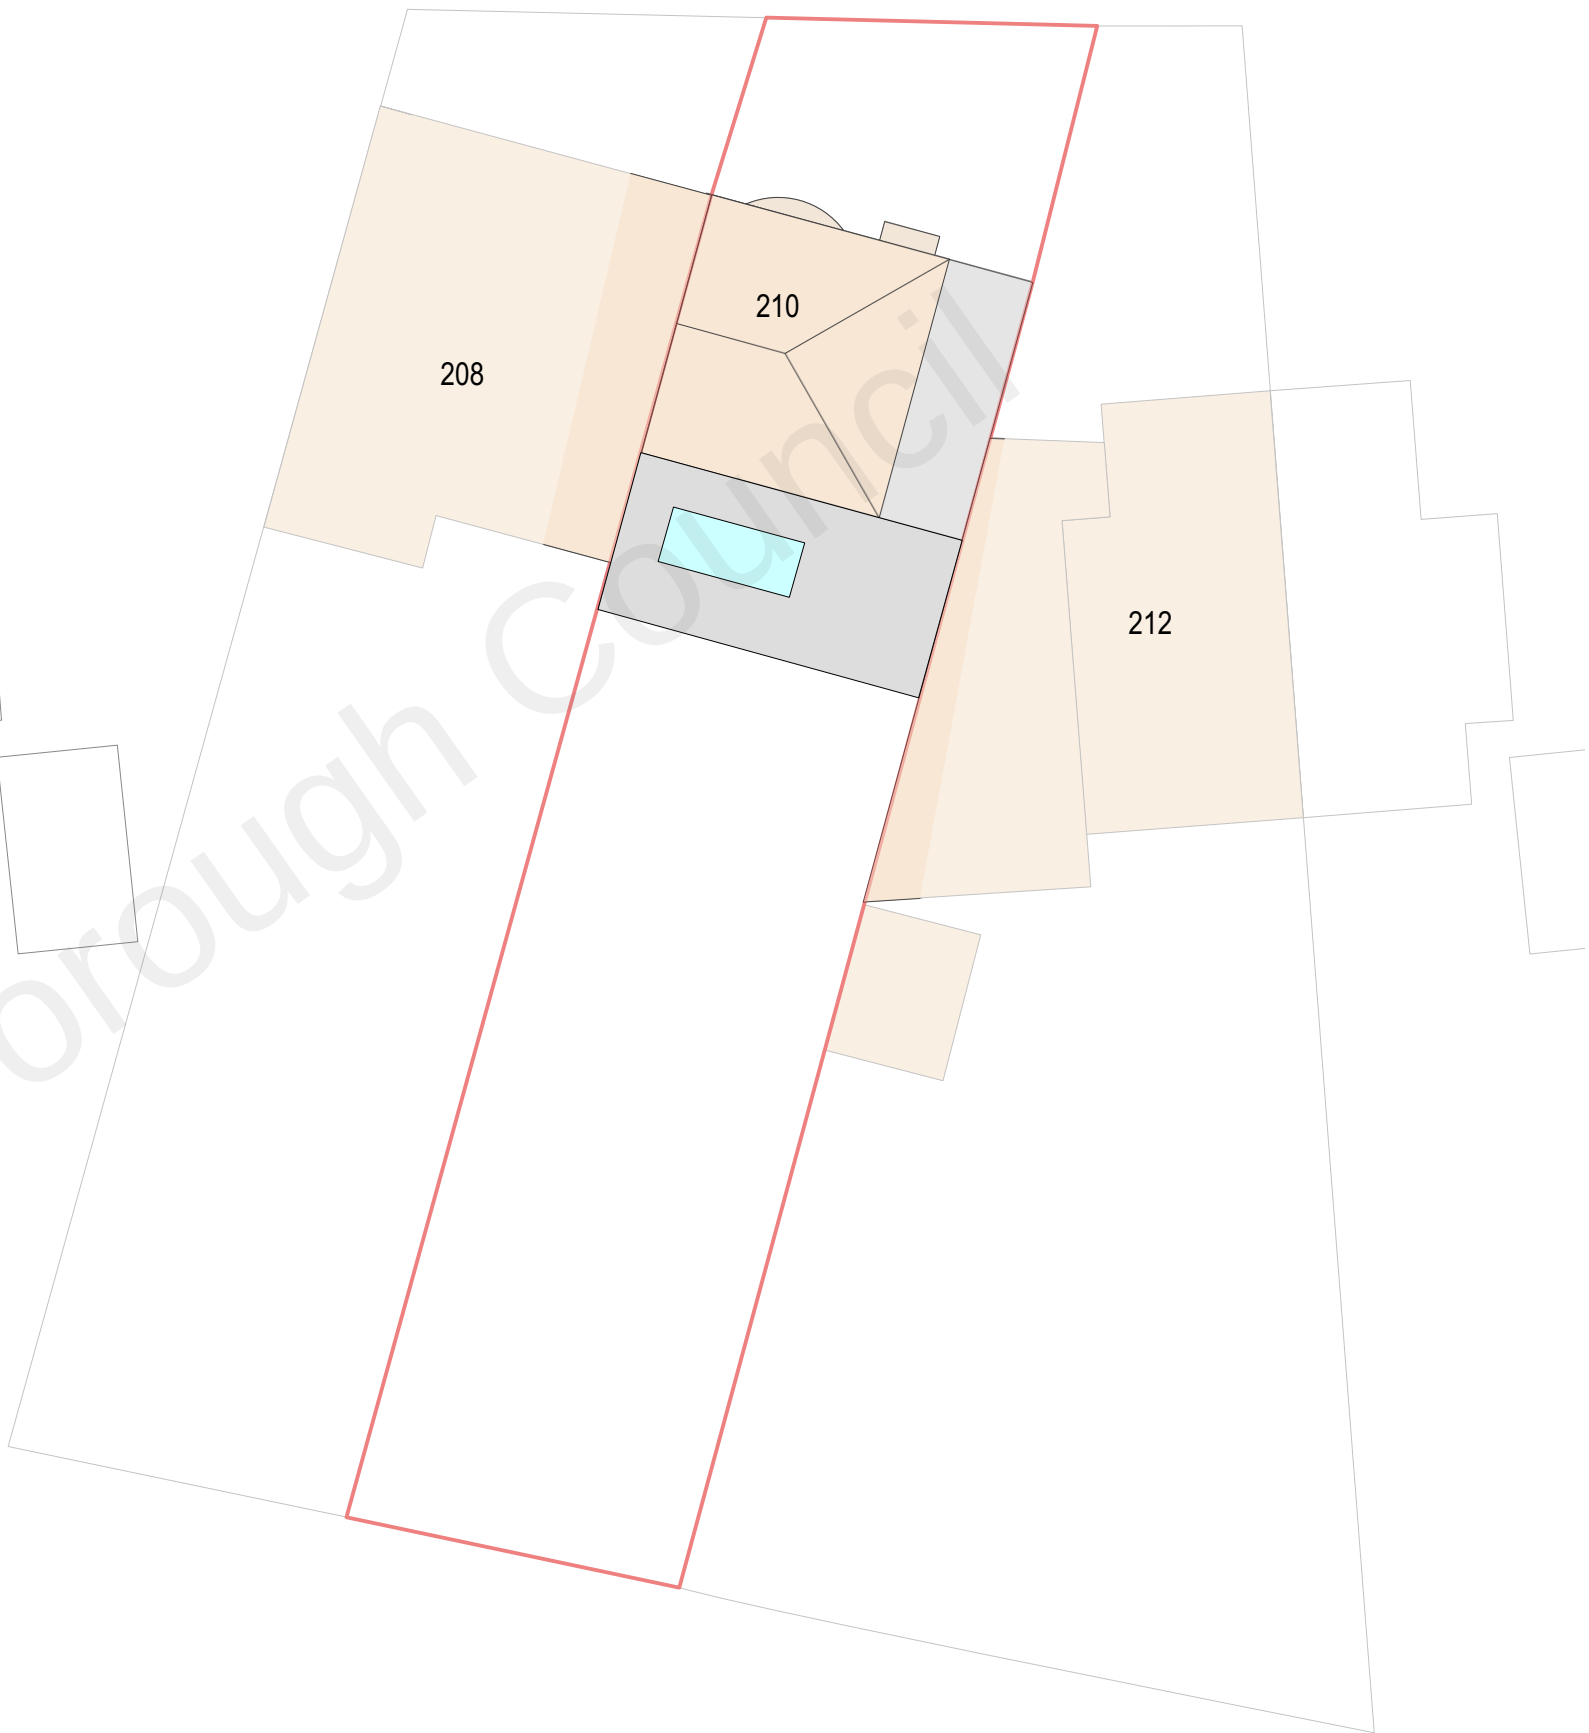

proposed site block plan showing roof as proposed

A-scale on title block corrected. GB/24/03/22

  

CLIENT; Tony Gibbons		
PROJECT; 210 Lower Higham rd.Gravesend DA12 2NN		
TITLE; block plans existing & proposed		
SCALE; 1-200	DATE; Jan. 2022	DRAWN;GB
DRAWING NUMBER	22-01-02 A	

