




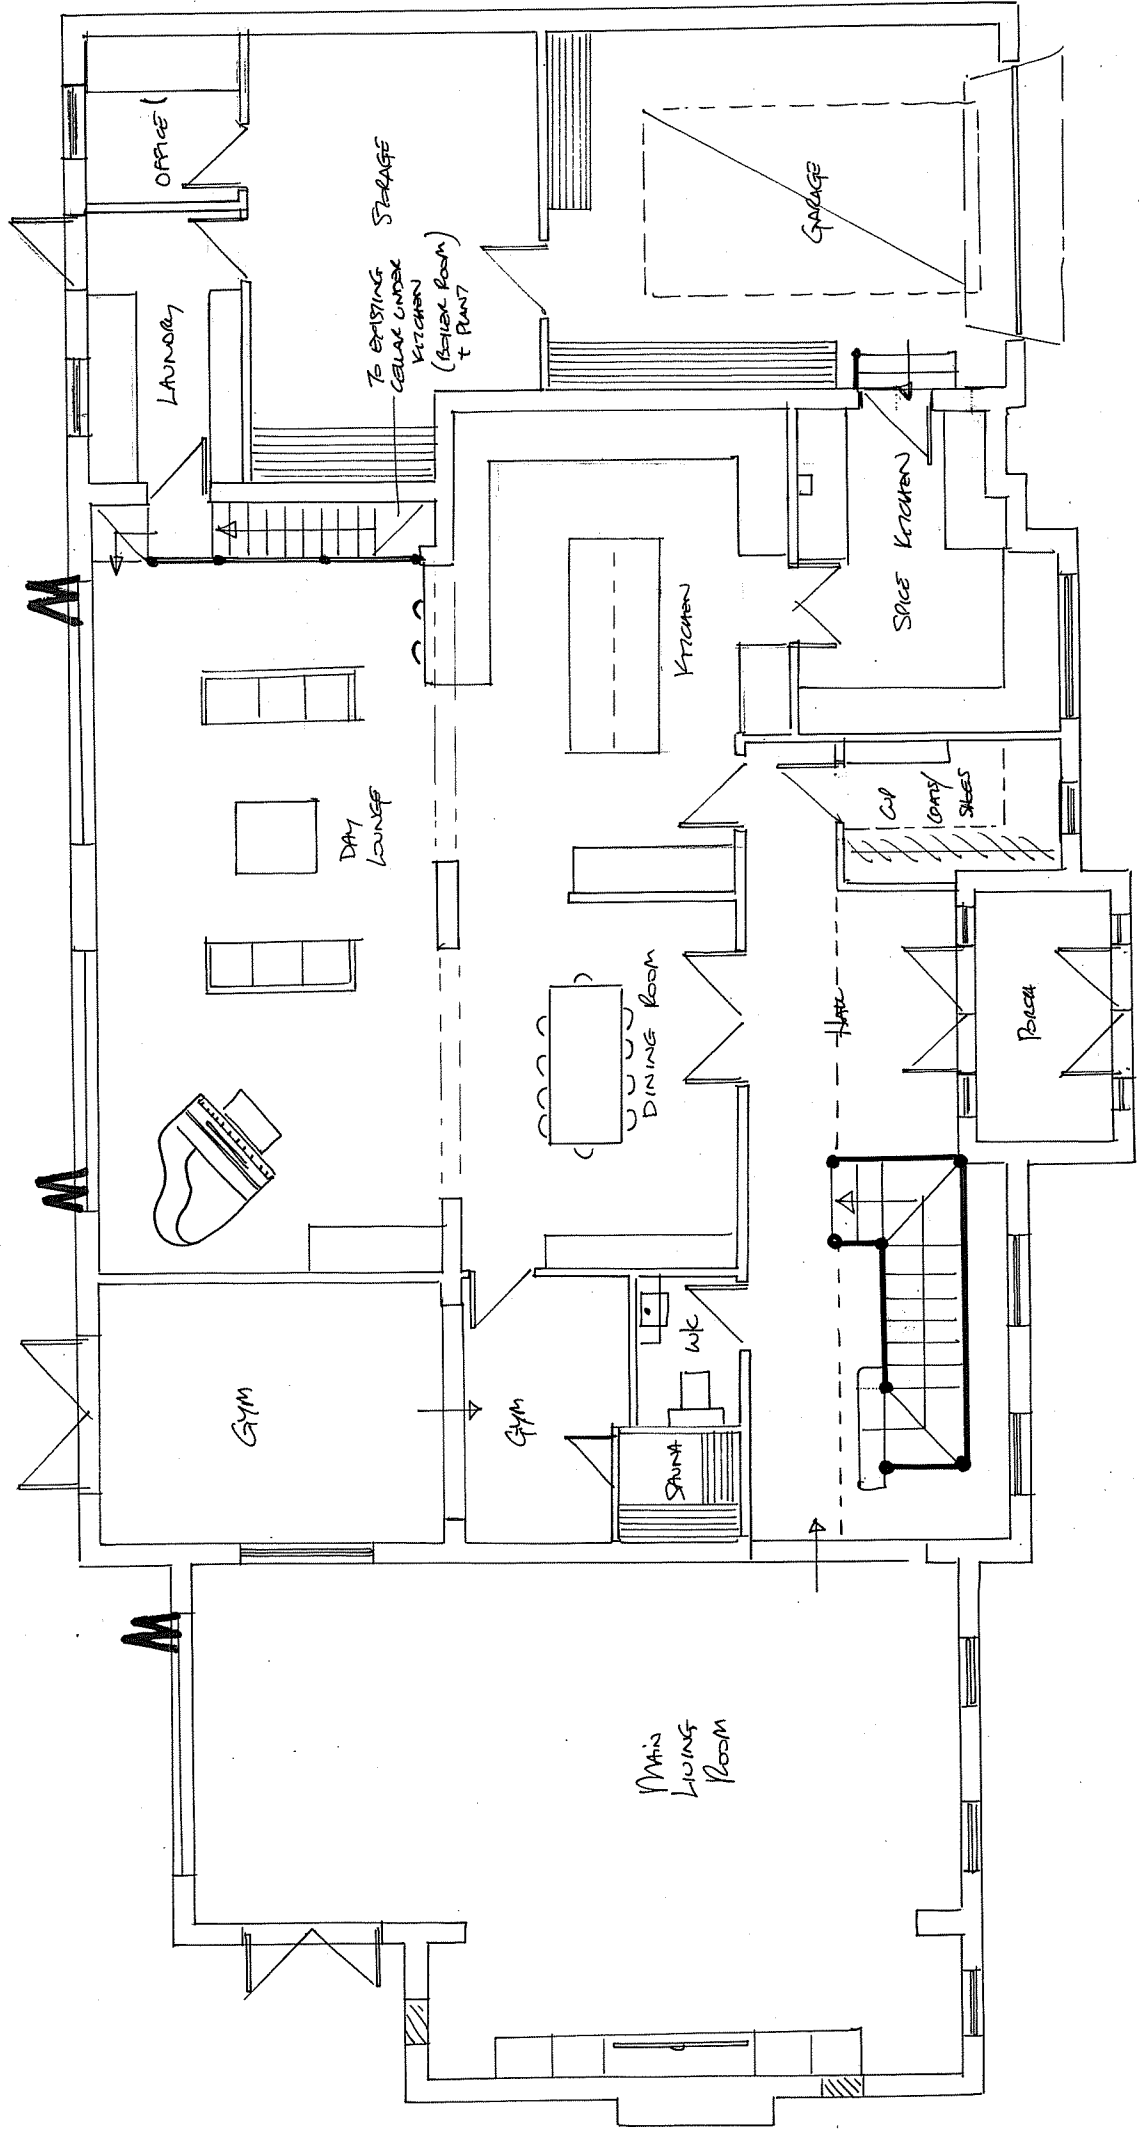

Proposed Ground Floor GA

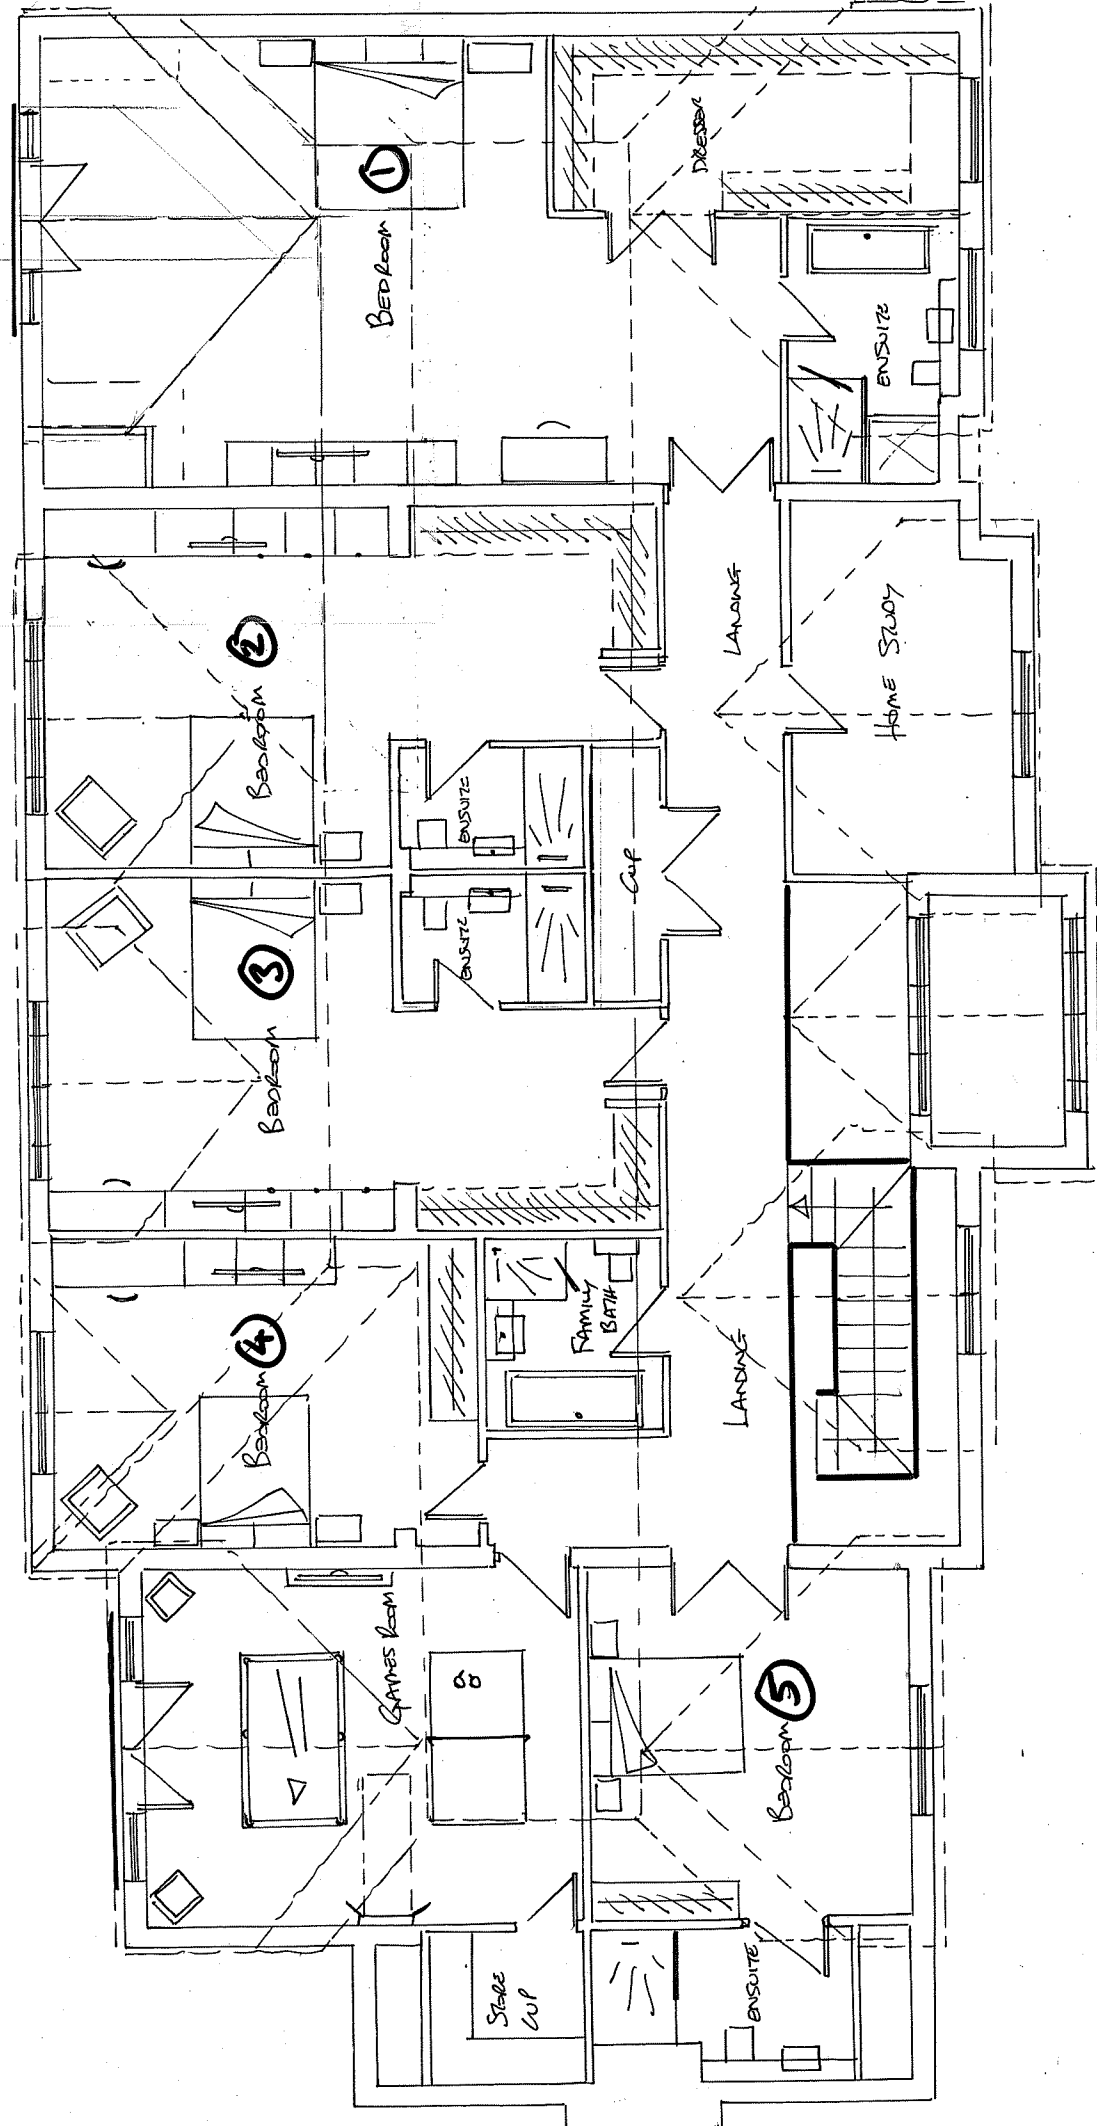

Proposed First Floor GA

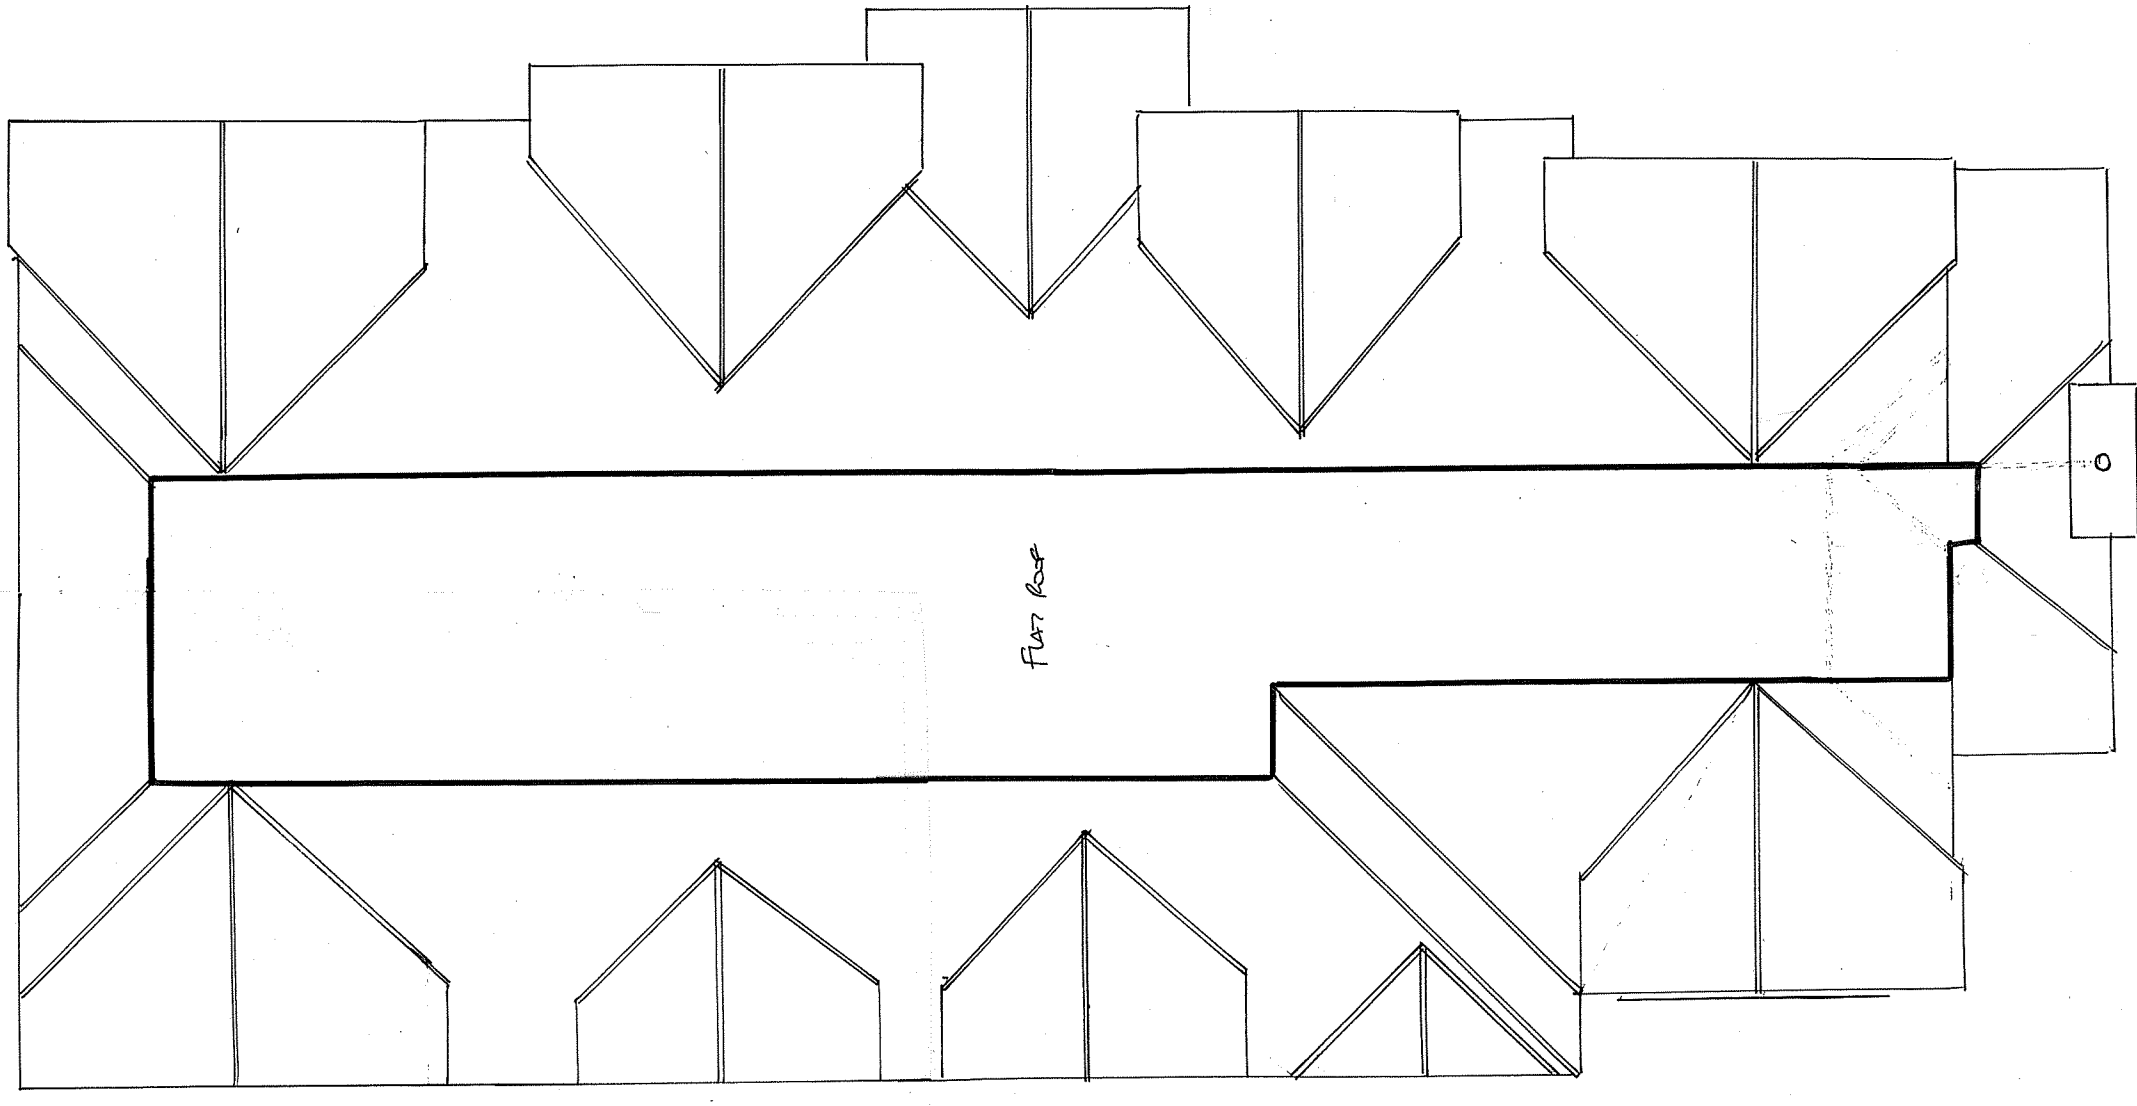

Proposed Roof Plan GA



Changes to Flat Roof
 Rev 05 - Change to Rev 01
 Rev 04 - Minor Changes
 Rev 03 - Floor Slabs
 Rev 02 - Windows
 Rev 01 - Change in Plan
 Rev 0 - Draft

Proposed GAs

DATE JAN/2005

SCALE 1:100 E.A.

DESIGNER

267 SINGAPORE ROAD

GENESING

Rev 7

DATE 11/7/05

Rev 05