



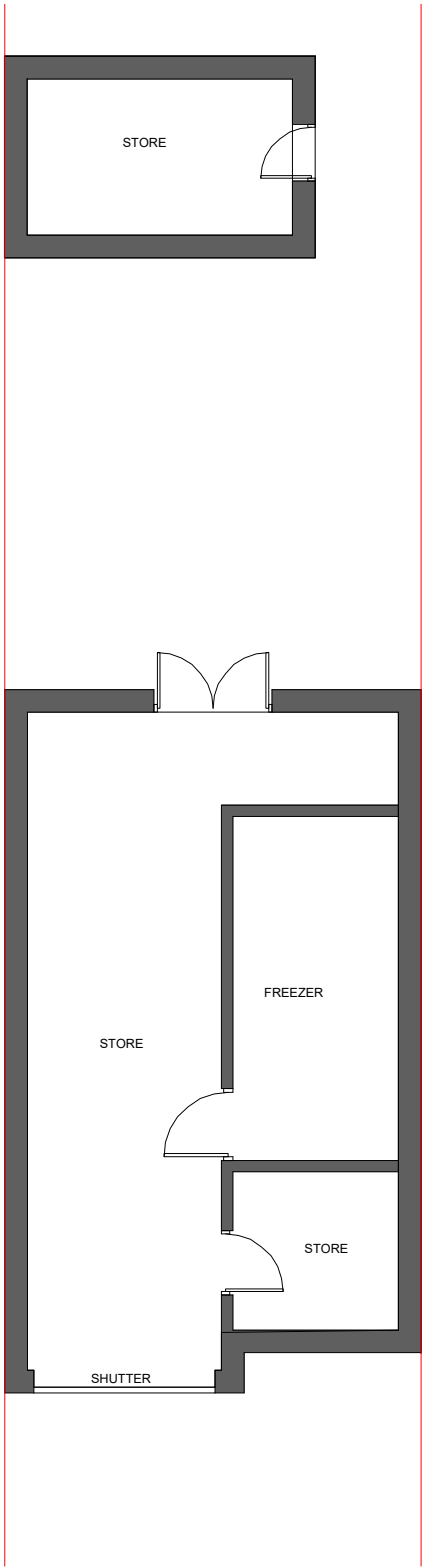

EXISTING
GROUND FLOOR PLAN

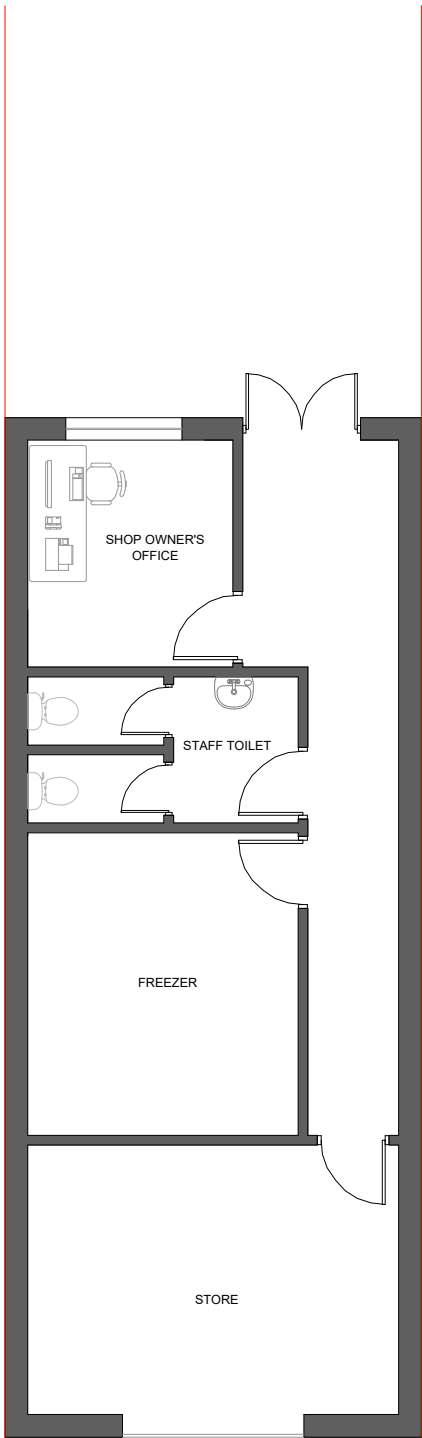

PROPOSED
GROUND FLOOR PLAN

1:100



 e - info@dreamdesigndevelop.co.uk m - 07500444330	Site: 9 The Parade Gravesend DA12 5RT	Title: Floor Plans	Scale at A3: 1:100	Date: 02/07/2025
			Drawing no.: 002	Revision: B