



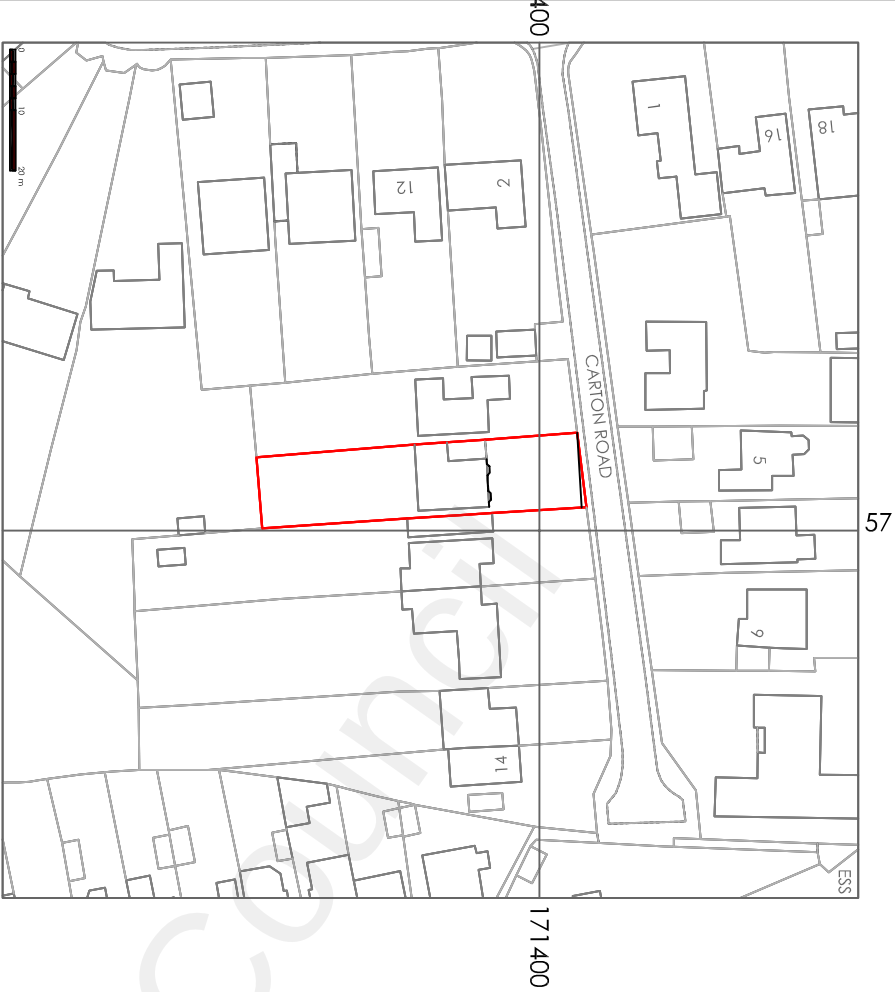


SITE MAP

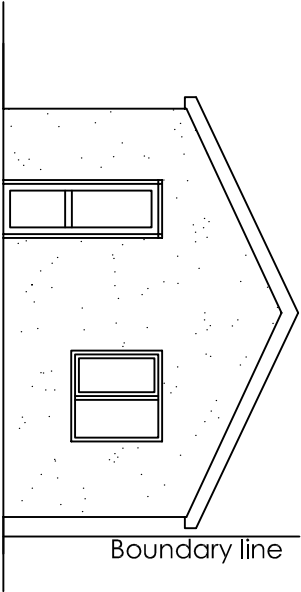


REAR ELEVATION

Materials
Garage door - Roller shutter (insulated)
Window/door - UPVC
Walls - Facing brickwork / render & paint
Roof - Tiles for 15deg pitch

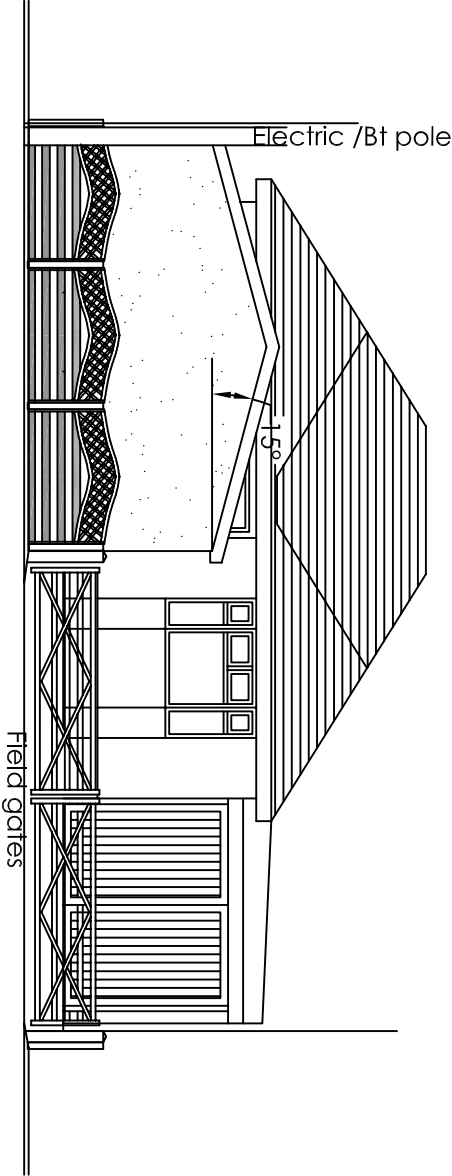

FRONT ELEVATION

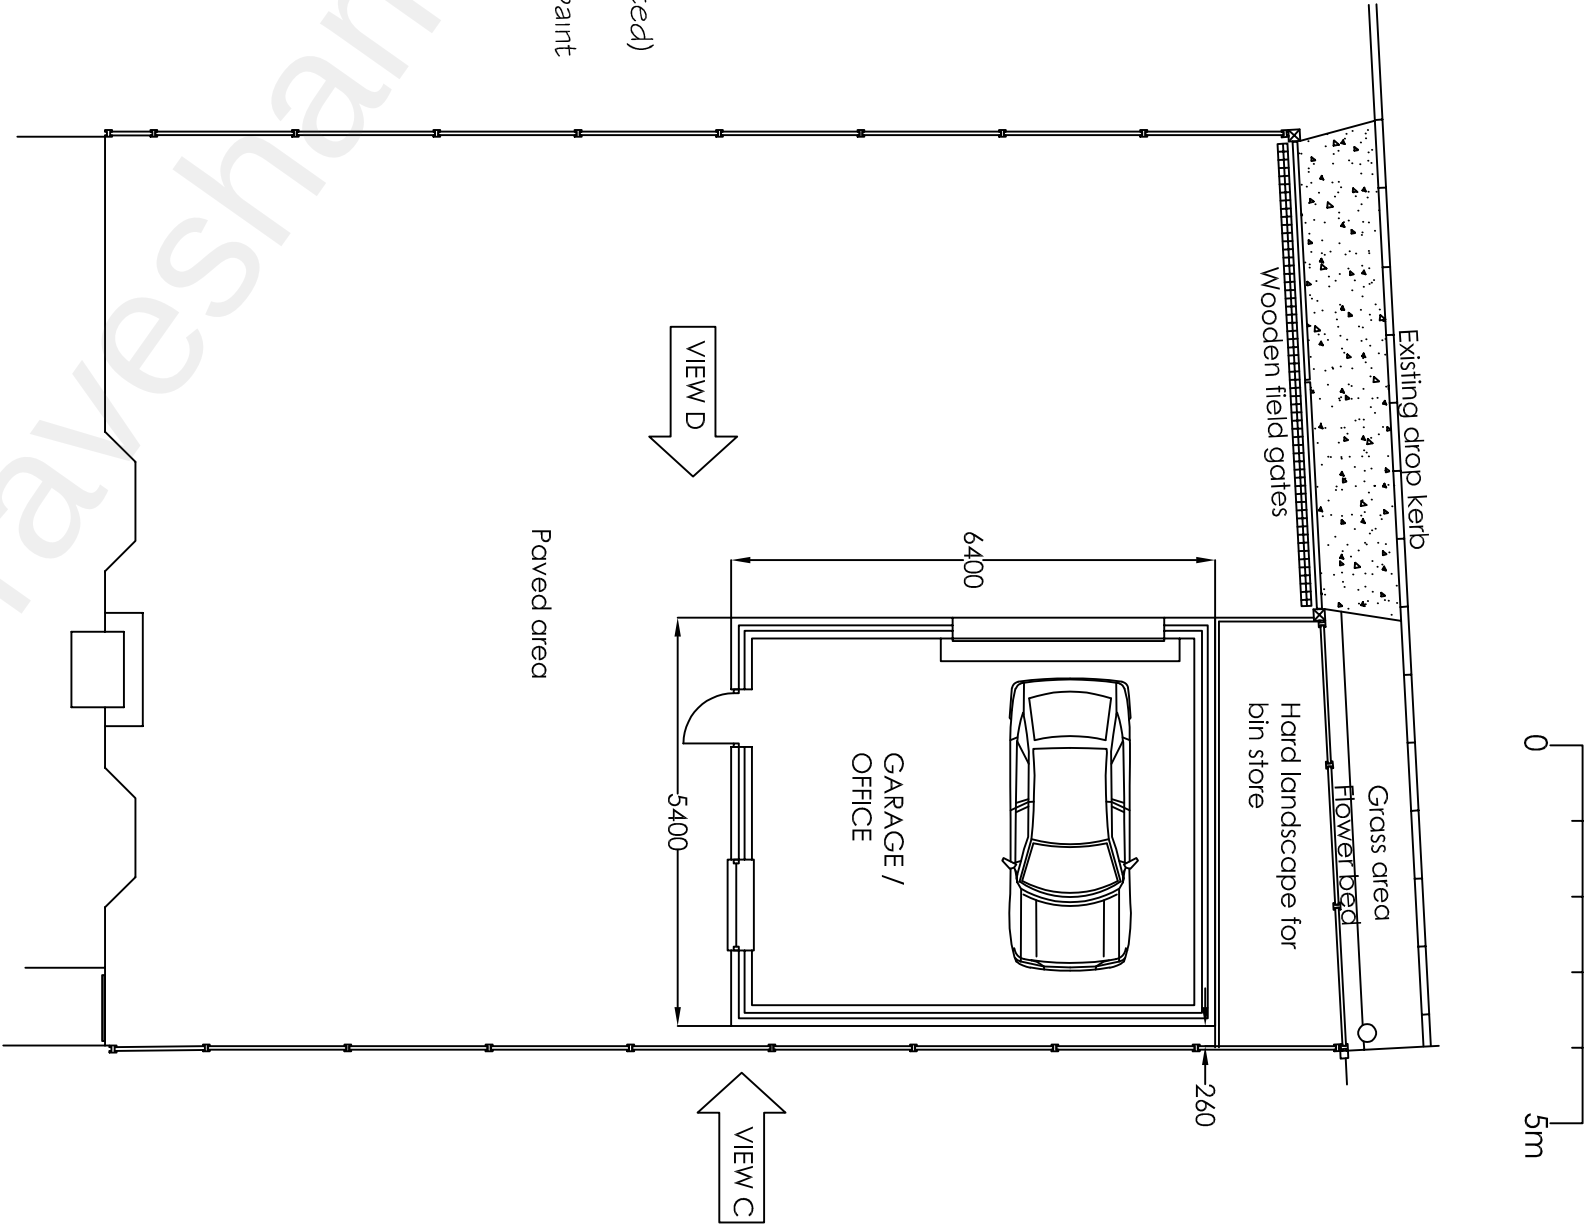

FRONT DRIVE PLAN

Project		Mr M S Walla 6 Carton Road Higham Kent ME3 7EB		Drawing No.	
Front Garage and Office				6CR/A3/O1	
Drawing Title		Site Map, Proposed Front & Rear Elevation and Floor Plan			
Rev			Date	Drawn	
	Description			HC	
			Date	Date	
				Oct 2021	
			Scale	1:1250 1:100	

H Channa

PICAROONS MAIDSTONE ROAD PLATT KENT TN15 8LB

Tel / Fax: 01732 605759 E-mail: hbchanna@tiscali.co.uk