



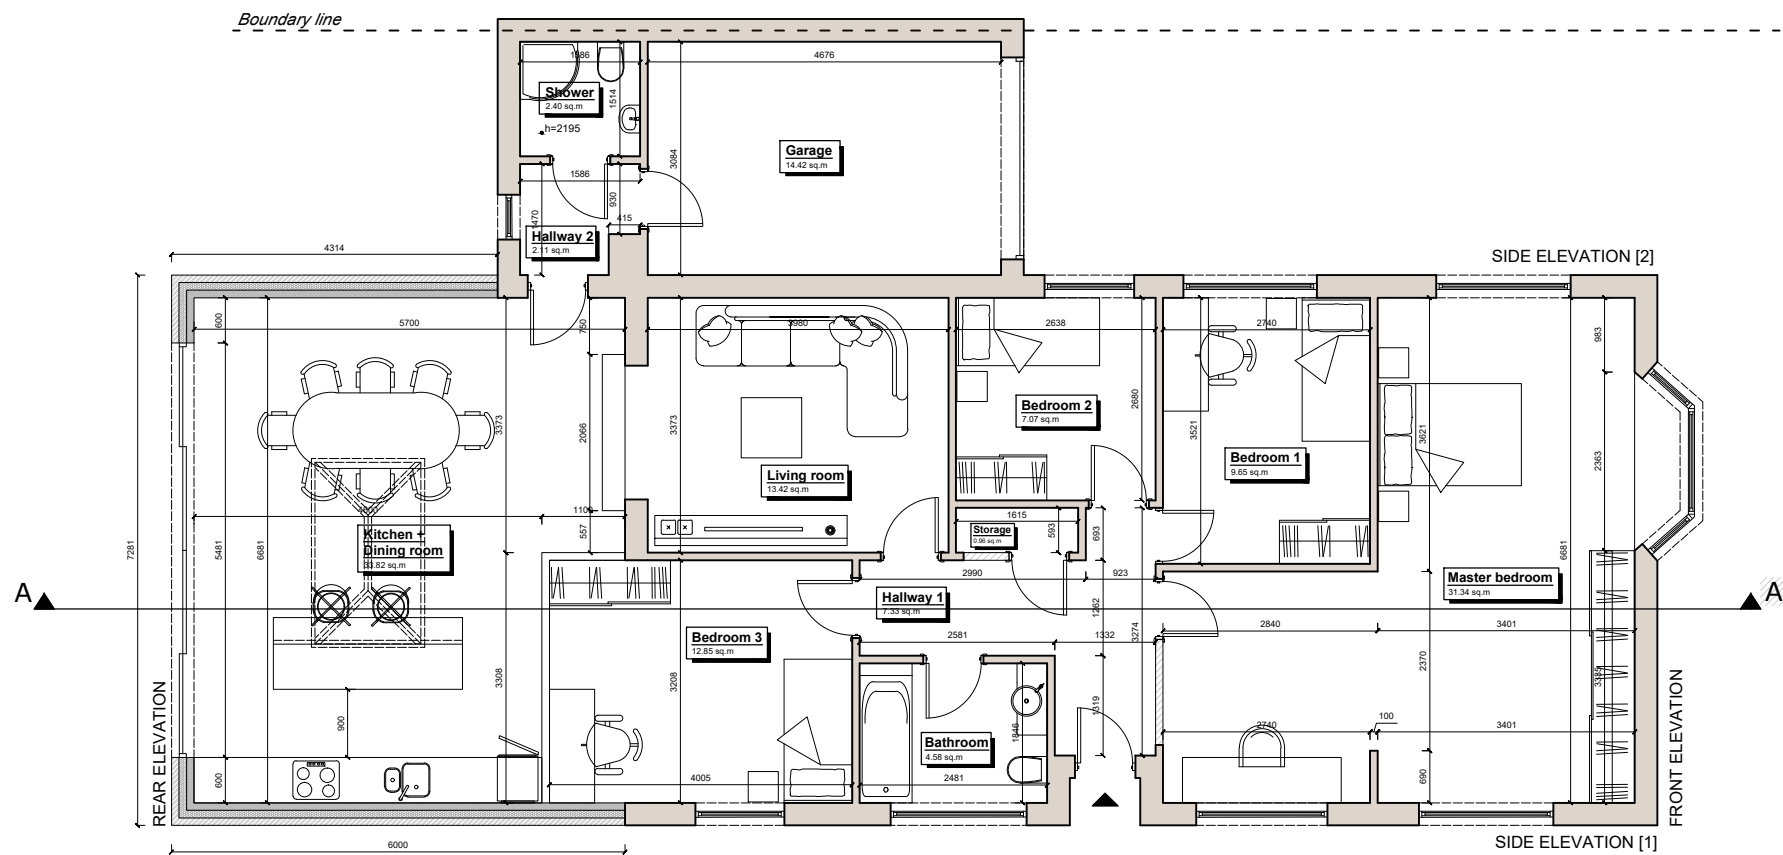

PROPOSED GROUND FLOOR PLAN

1: 100 @A3


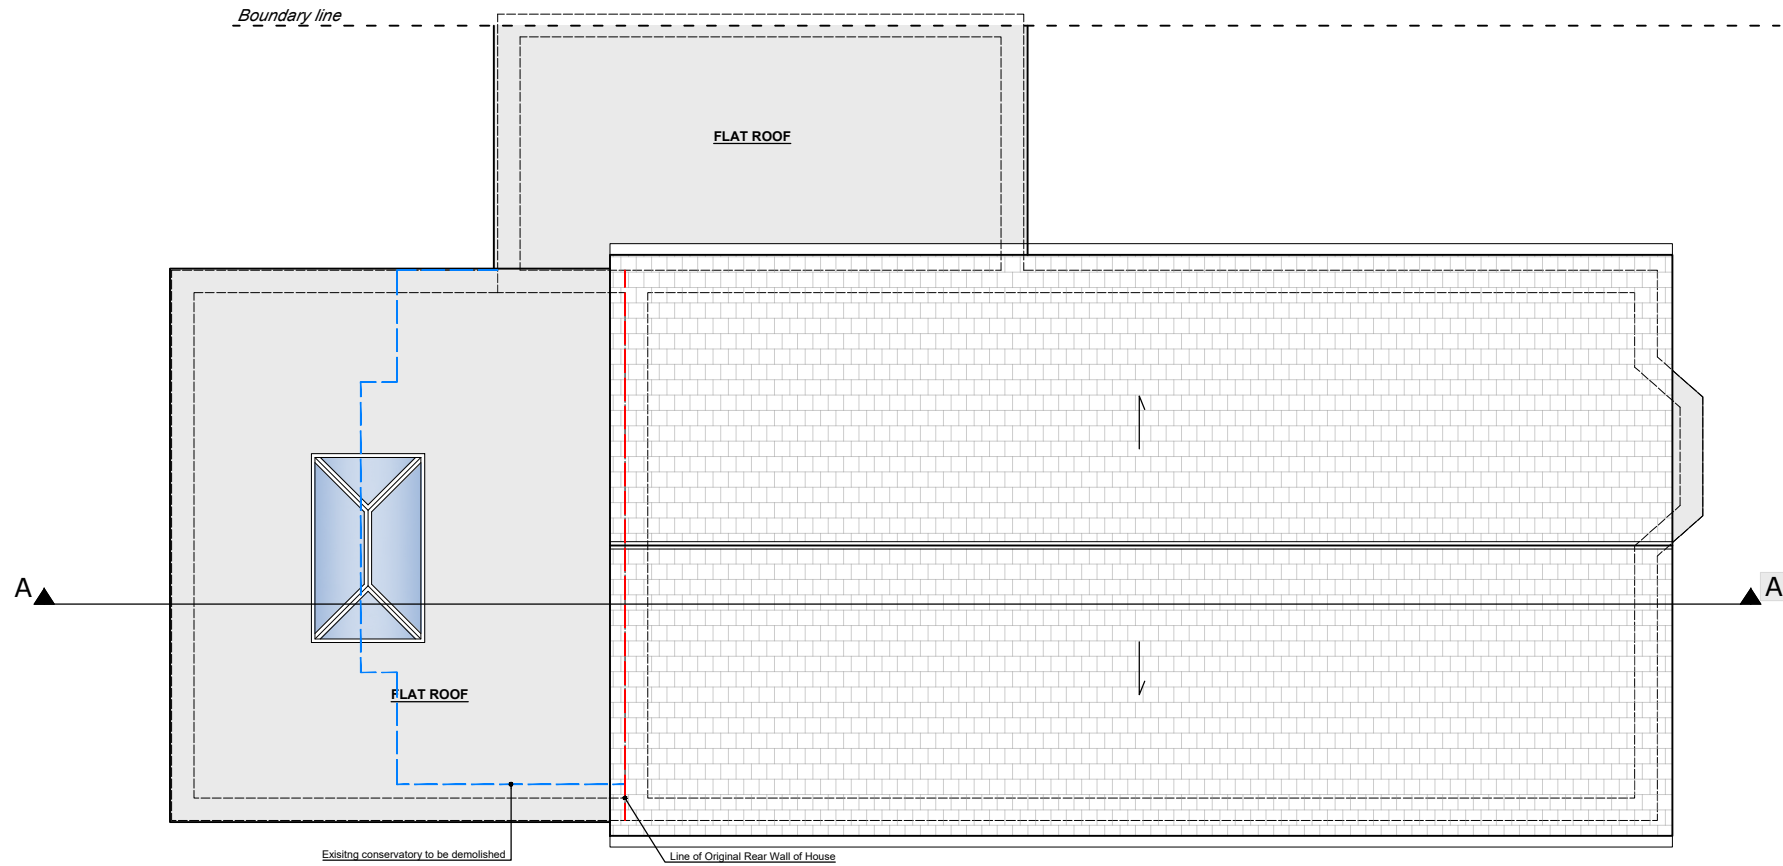


PROPOSED ROOF PLAN

1: 100 @A3

Ground floor	
Room	Area [m2]
Hallway 1	7,33
Master bedroom	31,34
Bedroom 1	9,65
Bedroom 2	7,07
Storage	0,96
Living room	13,42
Kitchen+Dining room	33,82
Hallway 2	2,11
Shower	2,40
Garage	14,42
Bedroom 3	12,85
Bathroom	4,58
	139.95

1. The copyright of this drawing is vested in AL Design. It may not be reproduced in whole or part, nor used for the manufacture of any article without the express permission of the copyright holders.
2. Work to figured dimensions only.
3. Do not scale from drawings.
4. Any inconsistencies are to be reported to AL Design immediately.
5. This drawing is to be read in conjunction with all relevant structural engineer's and AL Design drawings and specifications.

 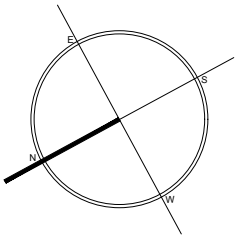

Revisions:	Date:	By:
X		X

Status drawing:	PANNING
-----------------	---------

Drawing Title:	PROPOSED FLOOR PLAN AND ROOF PLAN
----------------	--------------------------------------

Job Title:	Job Code No.:
69 Cerne Road, Gravesend DA12 4BN	CR69
Scale:	Date creation:
1:100 @A3	April 2026
Client:	Drawn by: JM
	Checked by: AL
Org. No.:	Rev.:
P01	B

- Existing walls
- Newly-designed walls



office@a-l-design.co.uk
www.a-l-design.co.uk