



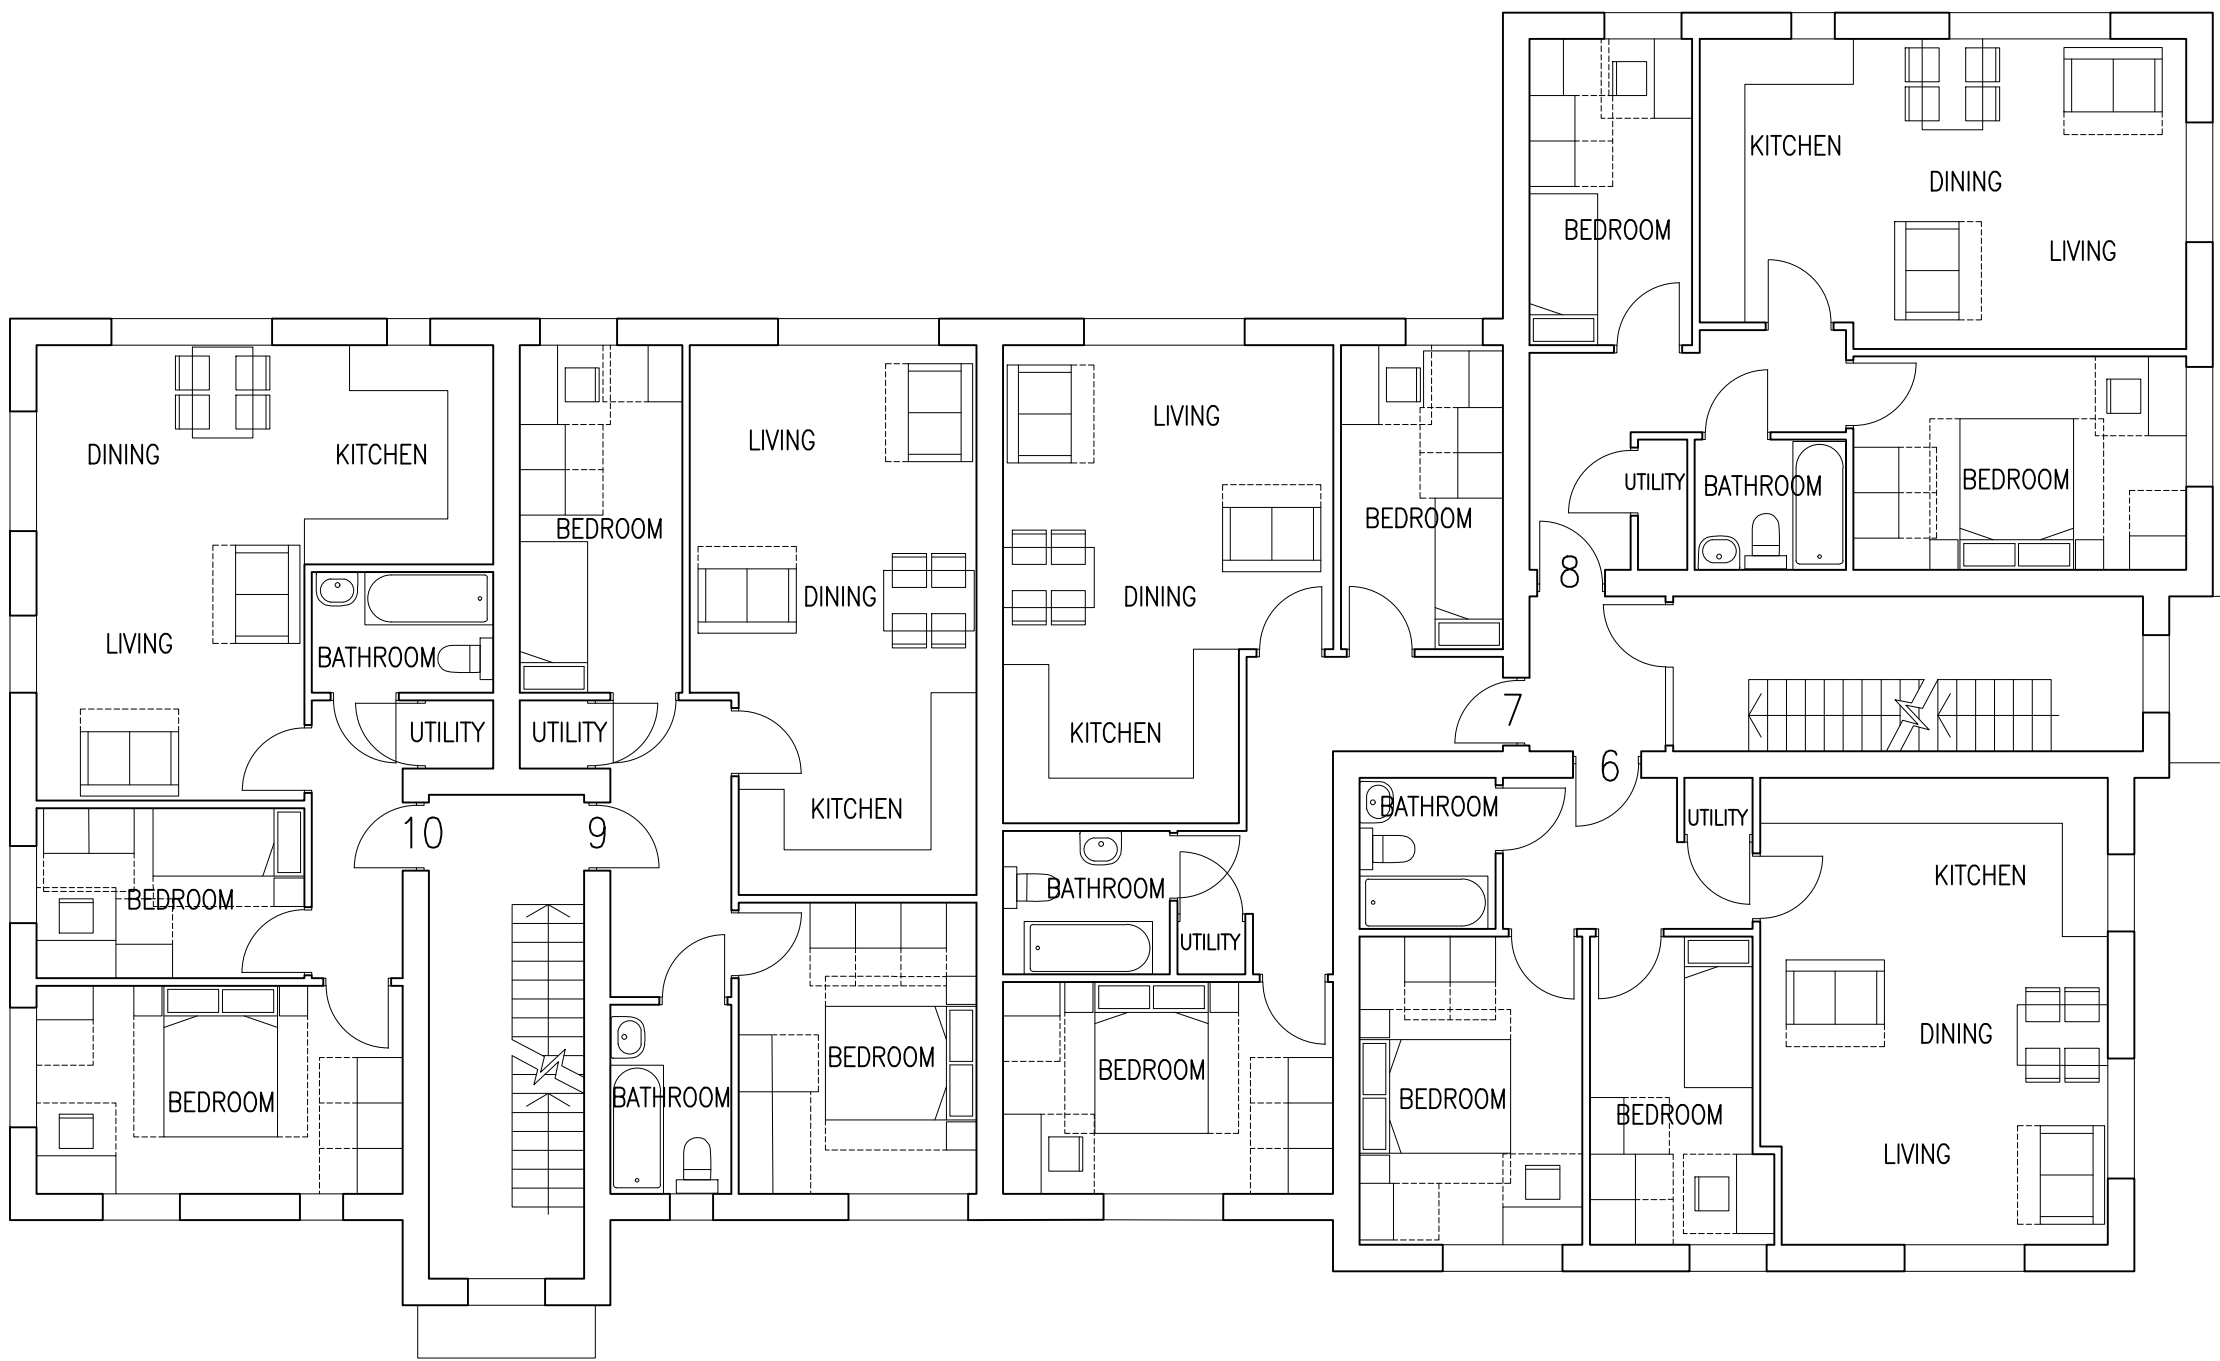

EXISTING FIRST FLOOR PLAN

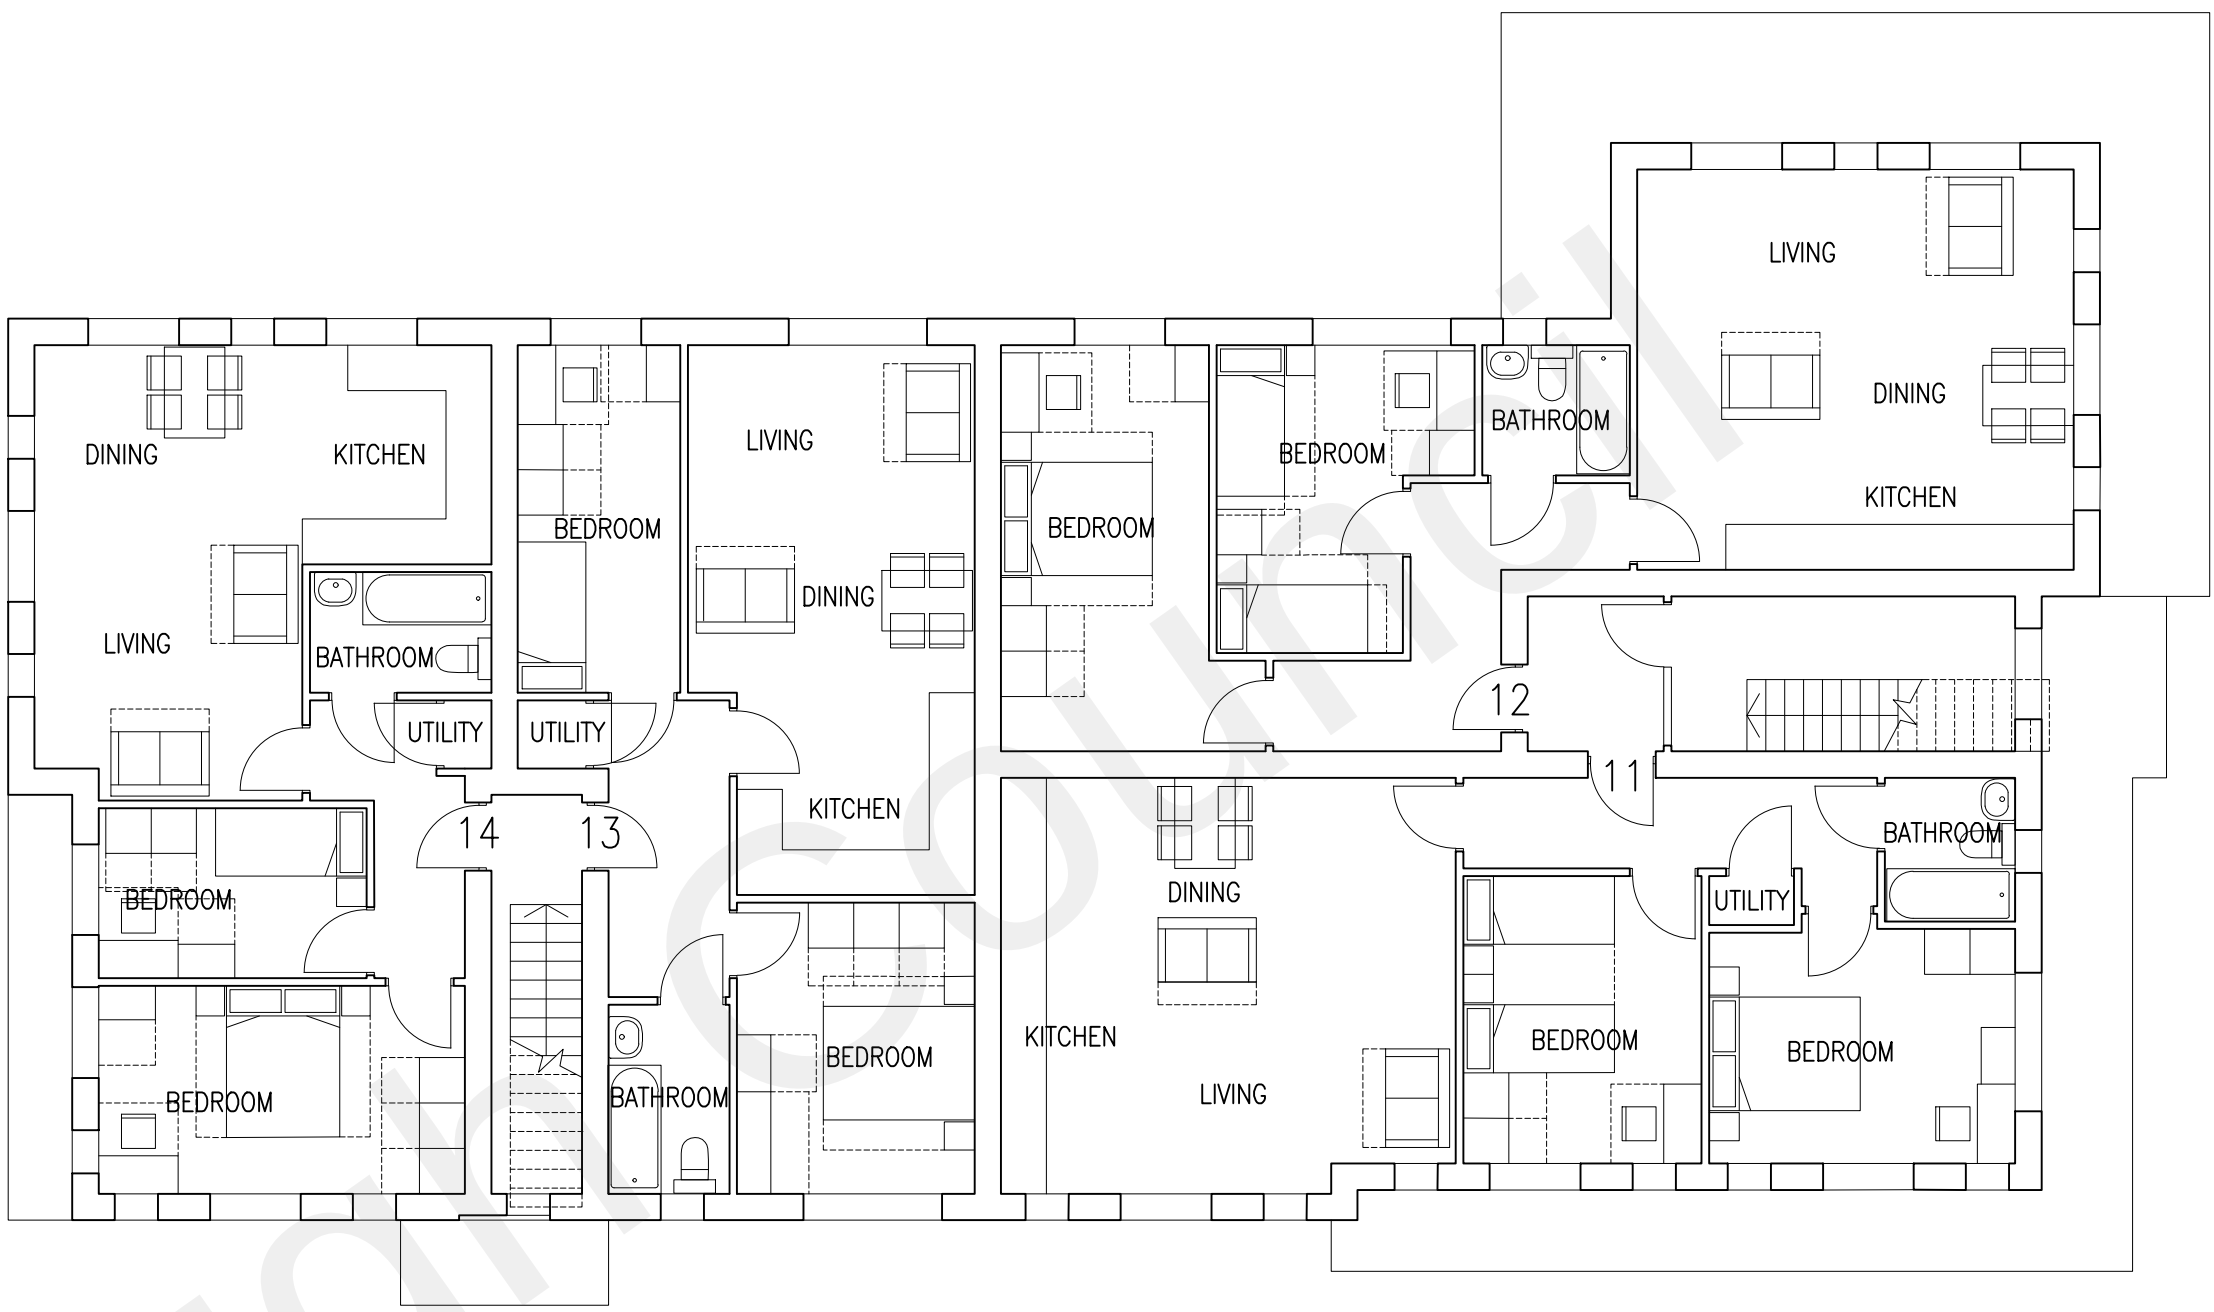


EXISTING SECOND FLOOR PLAN


Accommodation

Flat nos 1, 2, 3, 4, 5, 6, 7, 8, 9, 10, 13 and 14 are 2 bedroom, 3 person flats of 61sqM gross internal floor area
Flat no 11 is a 2 bedroom, 4 person flat of 70sqM gross internal floor area
Flat no 12 is a 2 bedroom, 4 person flat of 71.5sqM gross internal floor area


All twin or double bedrooms to have a minimum floor area of at least 11.5 sqM
All single bedrooms to have a minimum floor area of at least 7.5 sqM

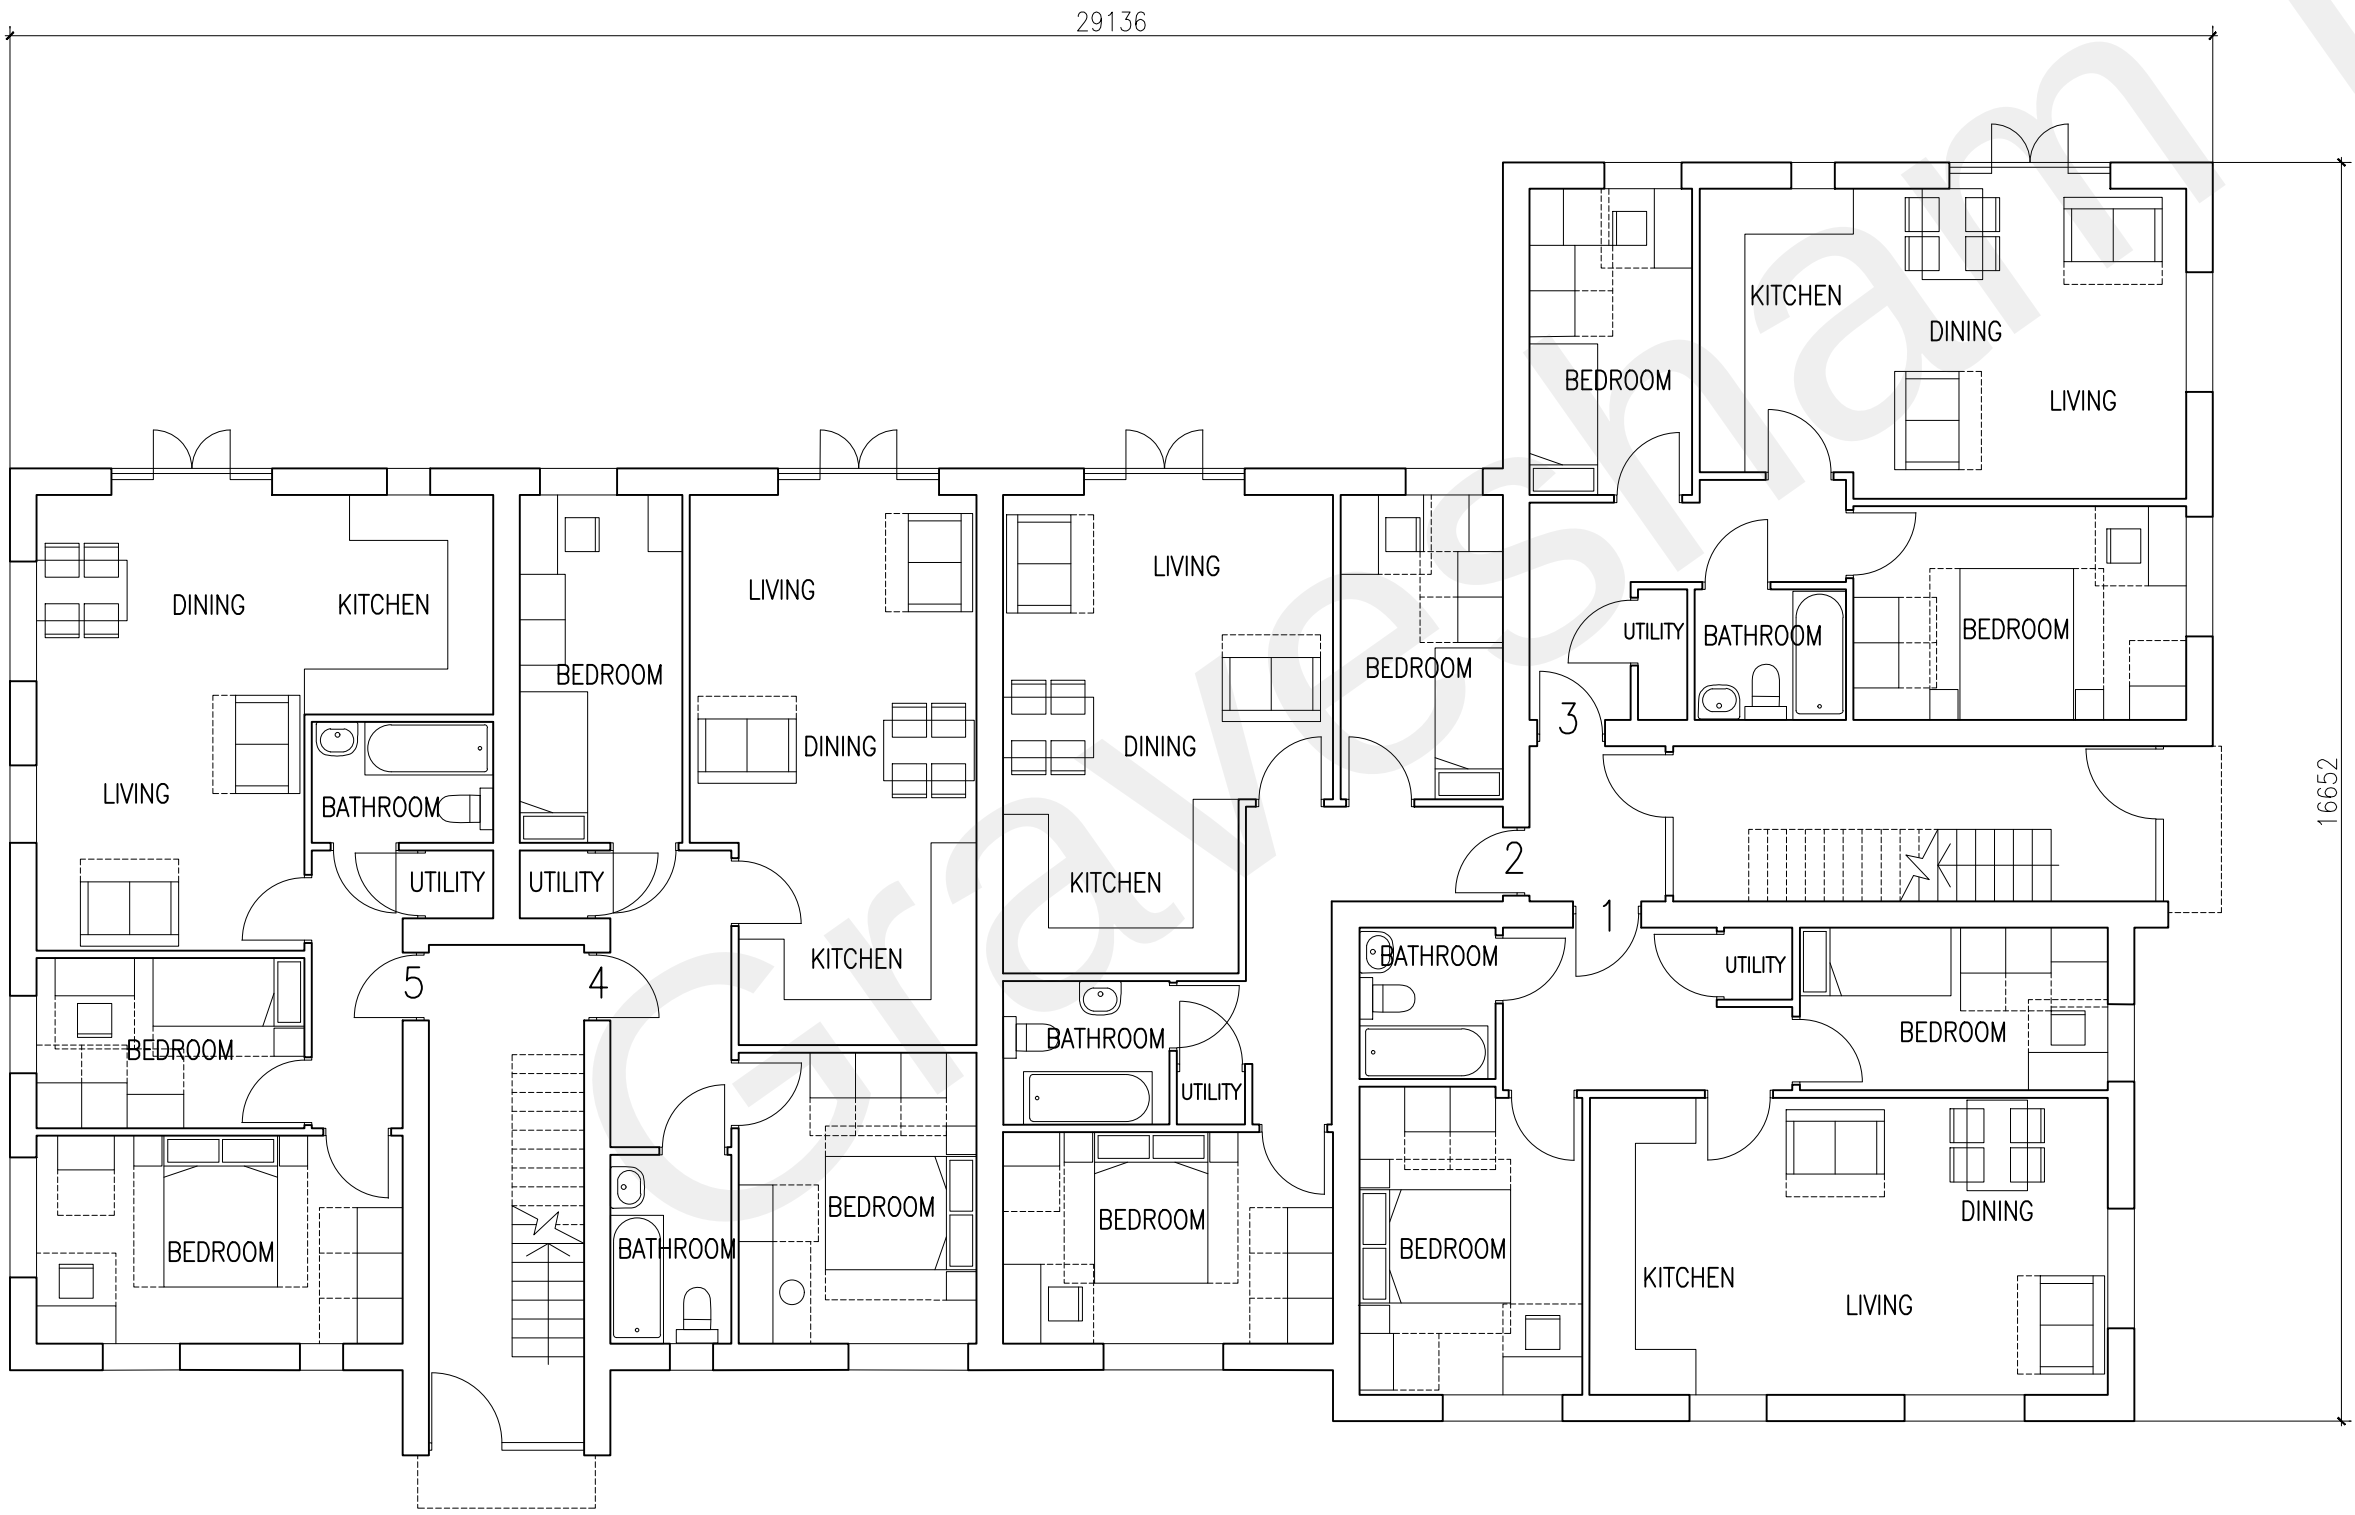

EXISTING GROUND FLOOR PLAN

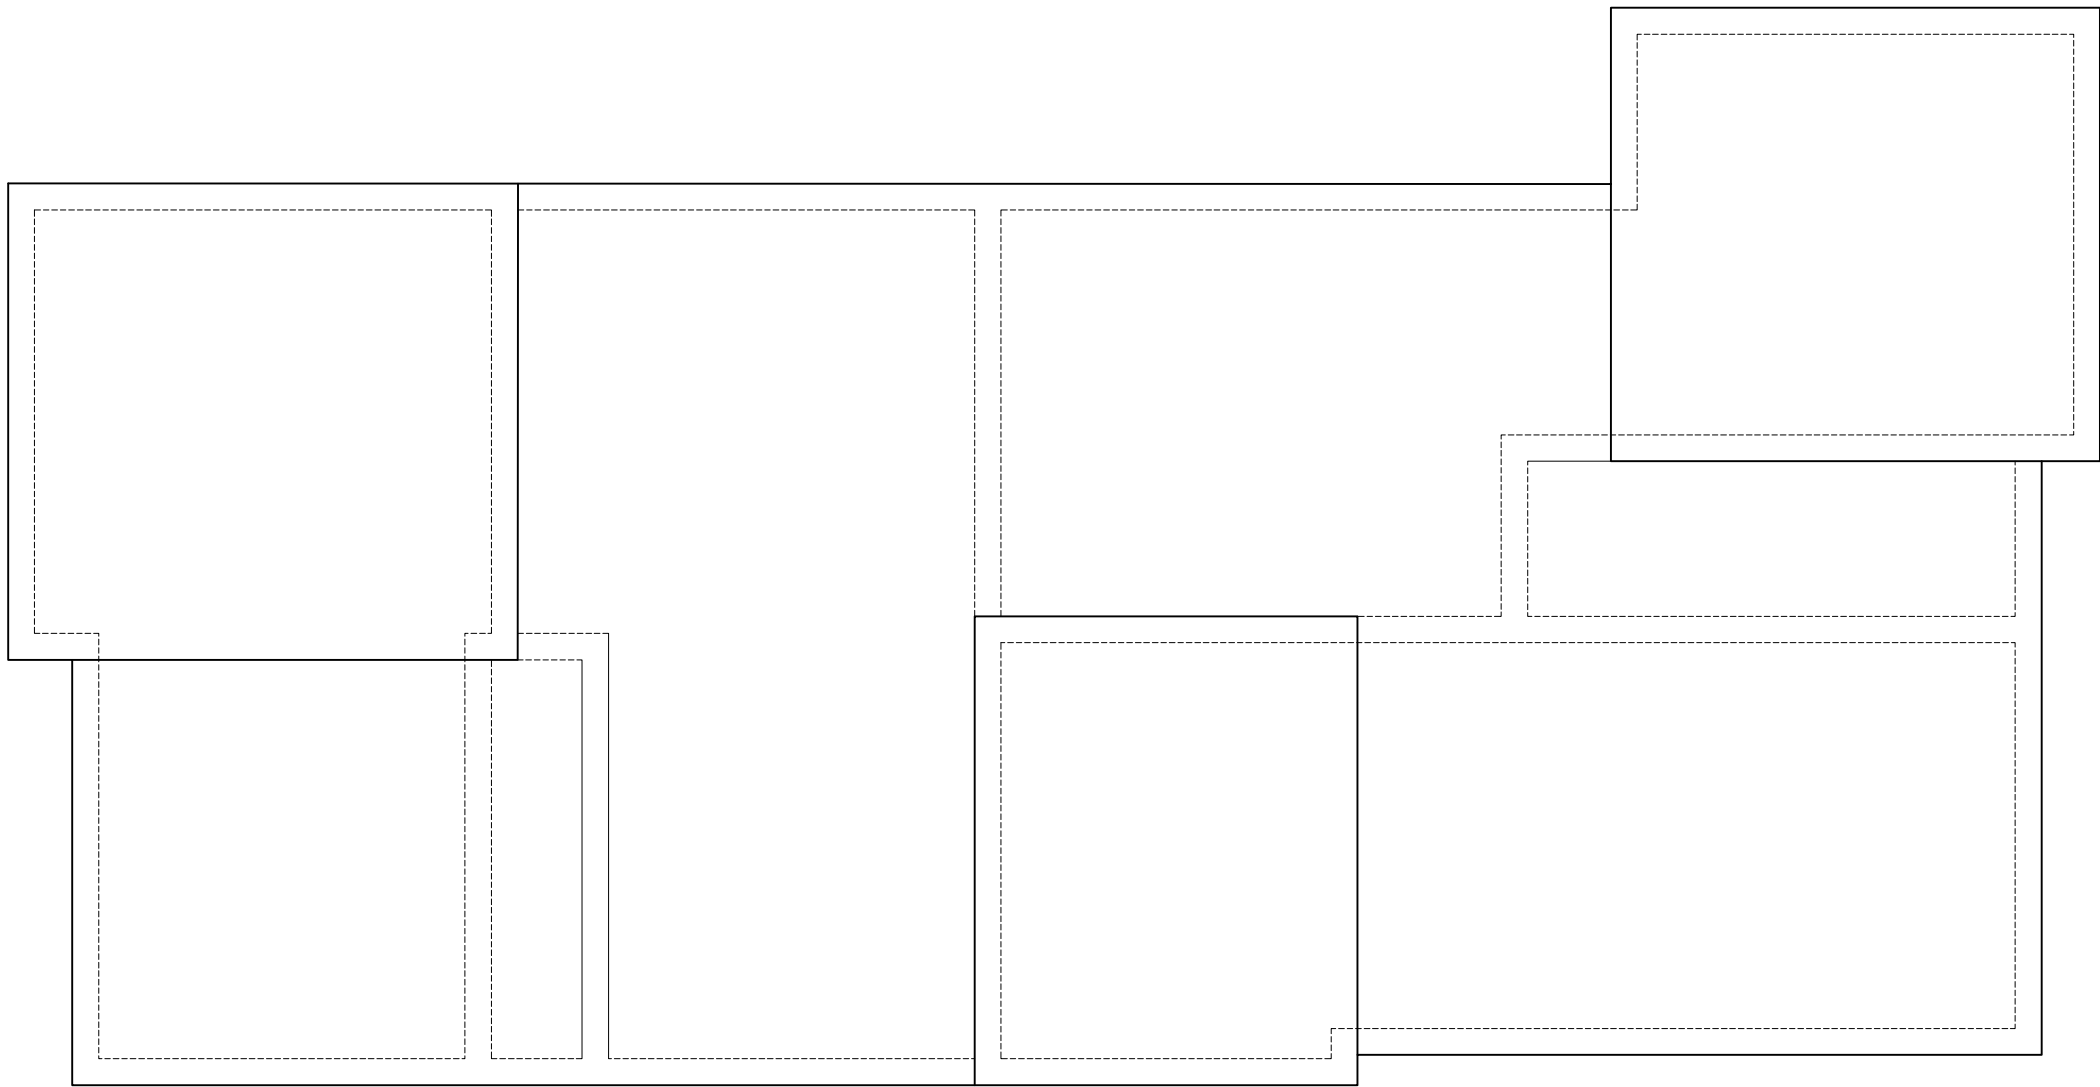

EXISTING ROOF PLAN

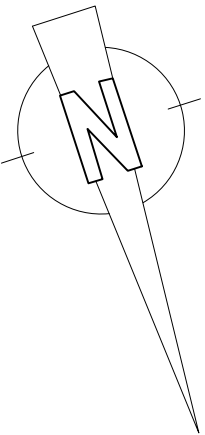

APPROVED UNDER APPLICATION 20190520

PLANNING

**Abbey Design**
Architectural Services Ltd
Canterbury Innovation Centre, University Road, Canterbury, Kent, CT2 7FG
www.abbey-design.org email: admin@abbey-design.org Tel: 01227 250088

Project
**THE BUILDERS YARD
LOWER RANGE ROAD
GRAVESEND., KENT, DA12 2QL**

Client
DCB (KENT) LTD

Drawing Title
EXISTING FLOOR PLANS

Scale @ A1 1:100	Scale @ A3 NTS	Drawn by LRW	Checked by CRE
Issue Status PLANNING	Date MAR 22	Revision P2	
Project number 21/529	Drawing number 50		