



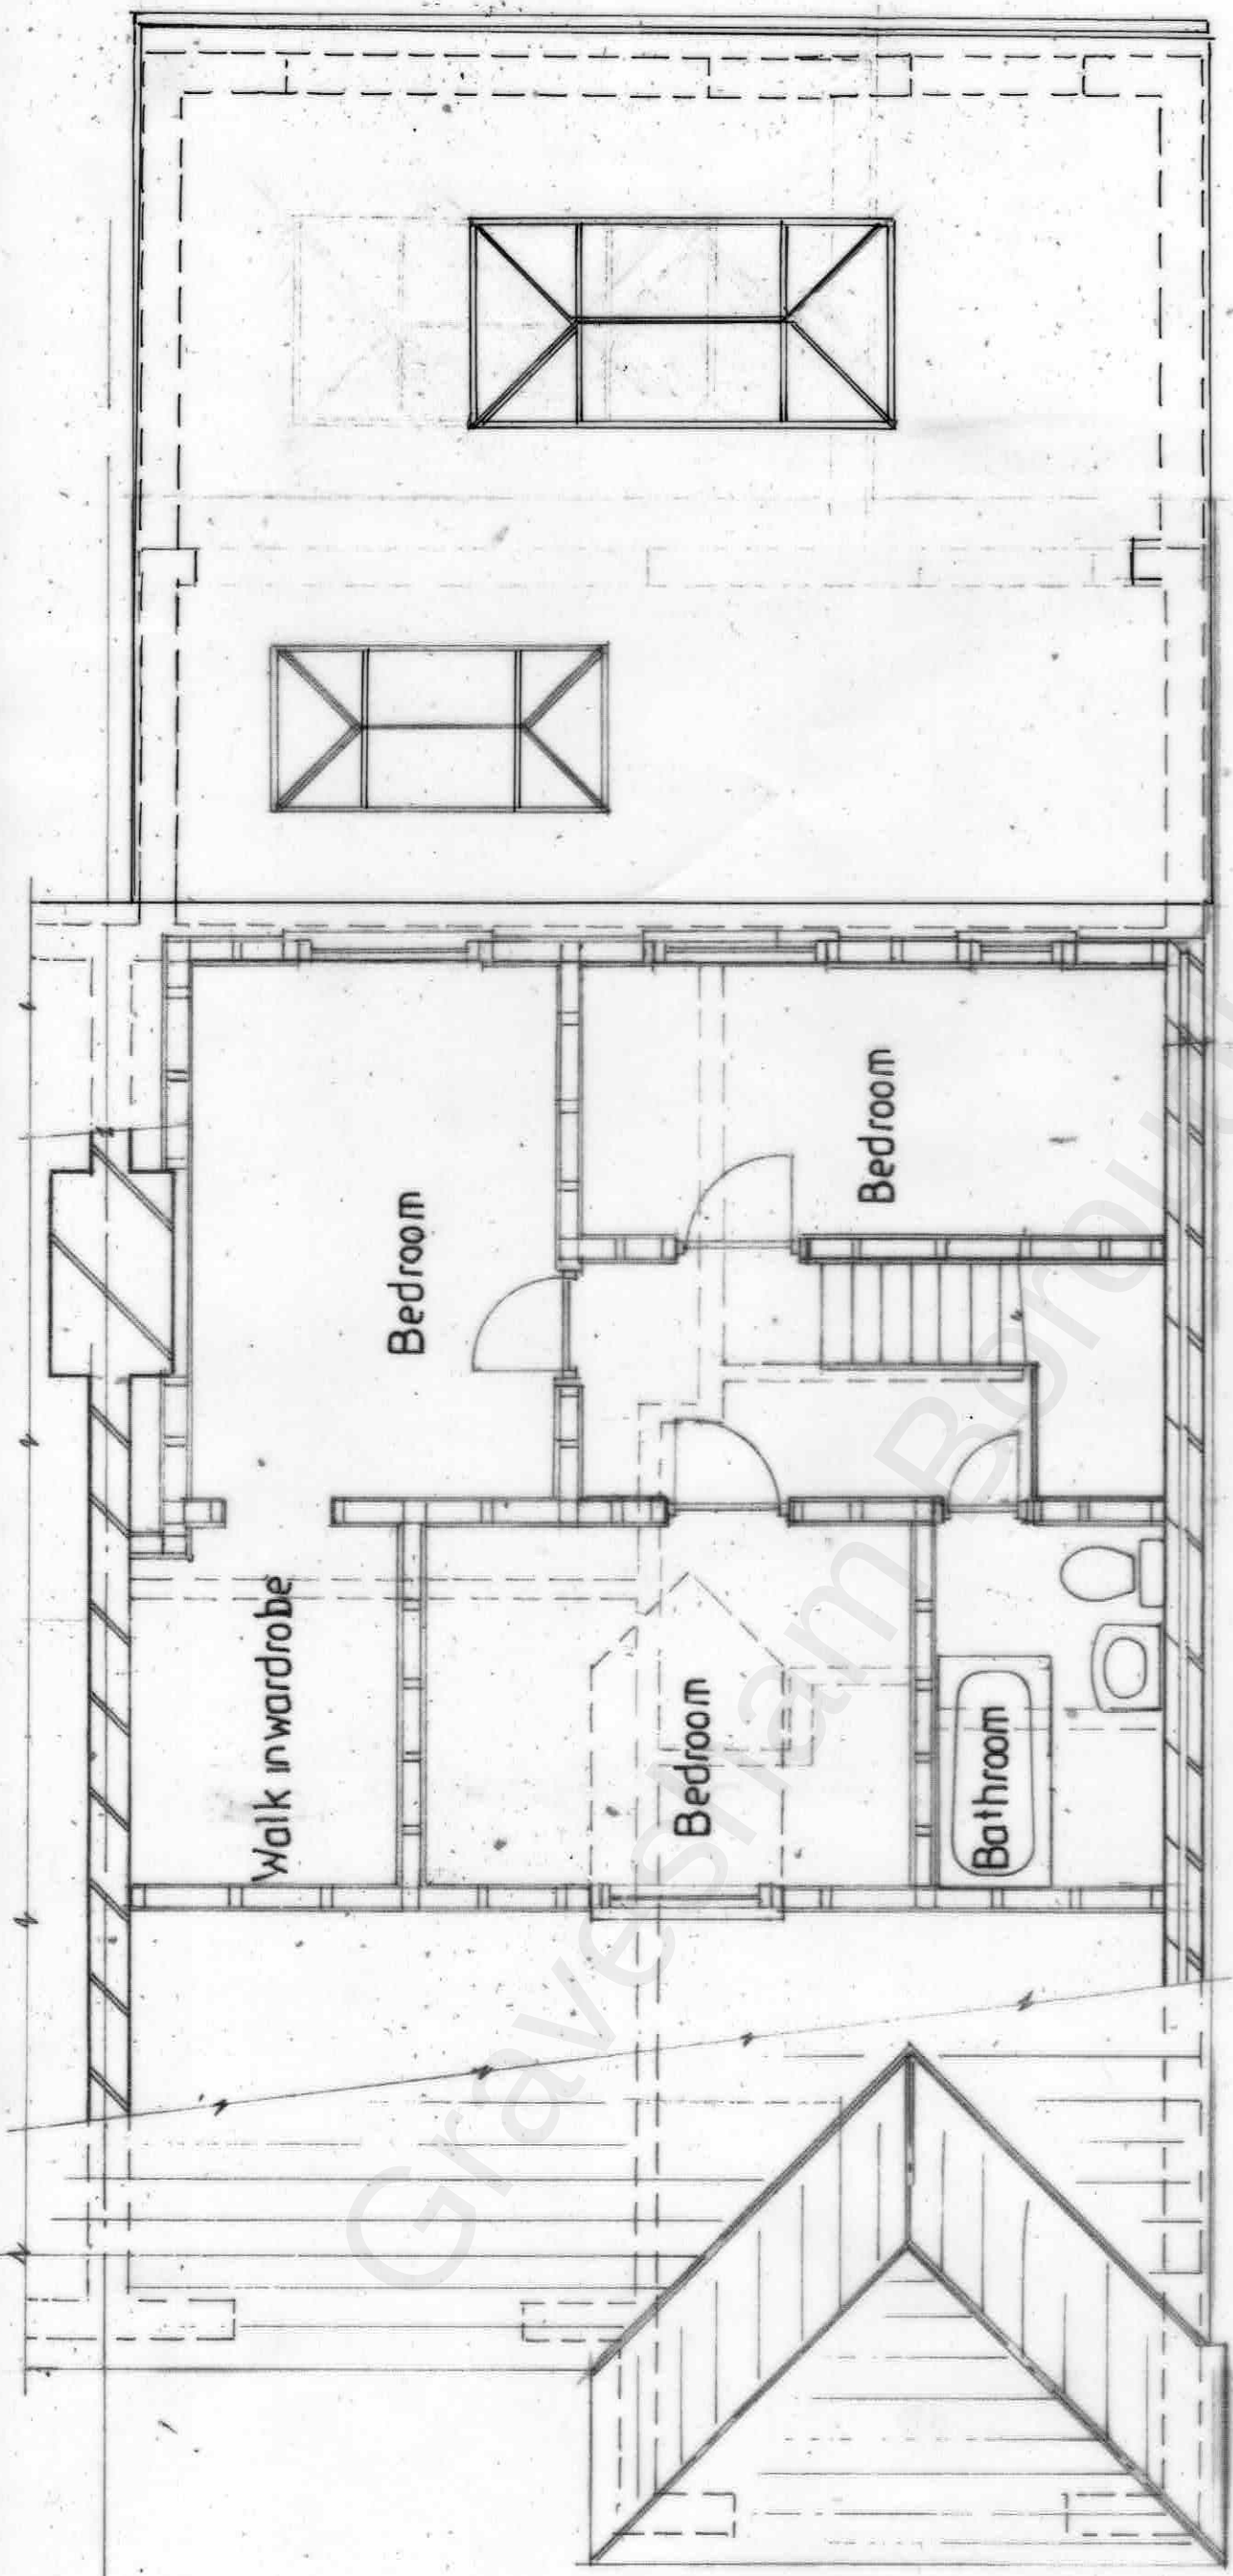

First Floor Plan

WESTLEIGH DESIGN

 

SCALE 1:50



PROPOSED SINGLE STOREY EXTENSION (LARGER EXTENSION)
MR J NESBITT 27 LESLEY CLOSE GRAVESEND DA13 9JS
1:50 @ A3 031121/5 OF 7 18M² PROPOSED FIRST FLOOR PLAN