


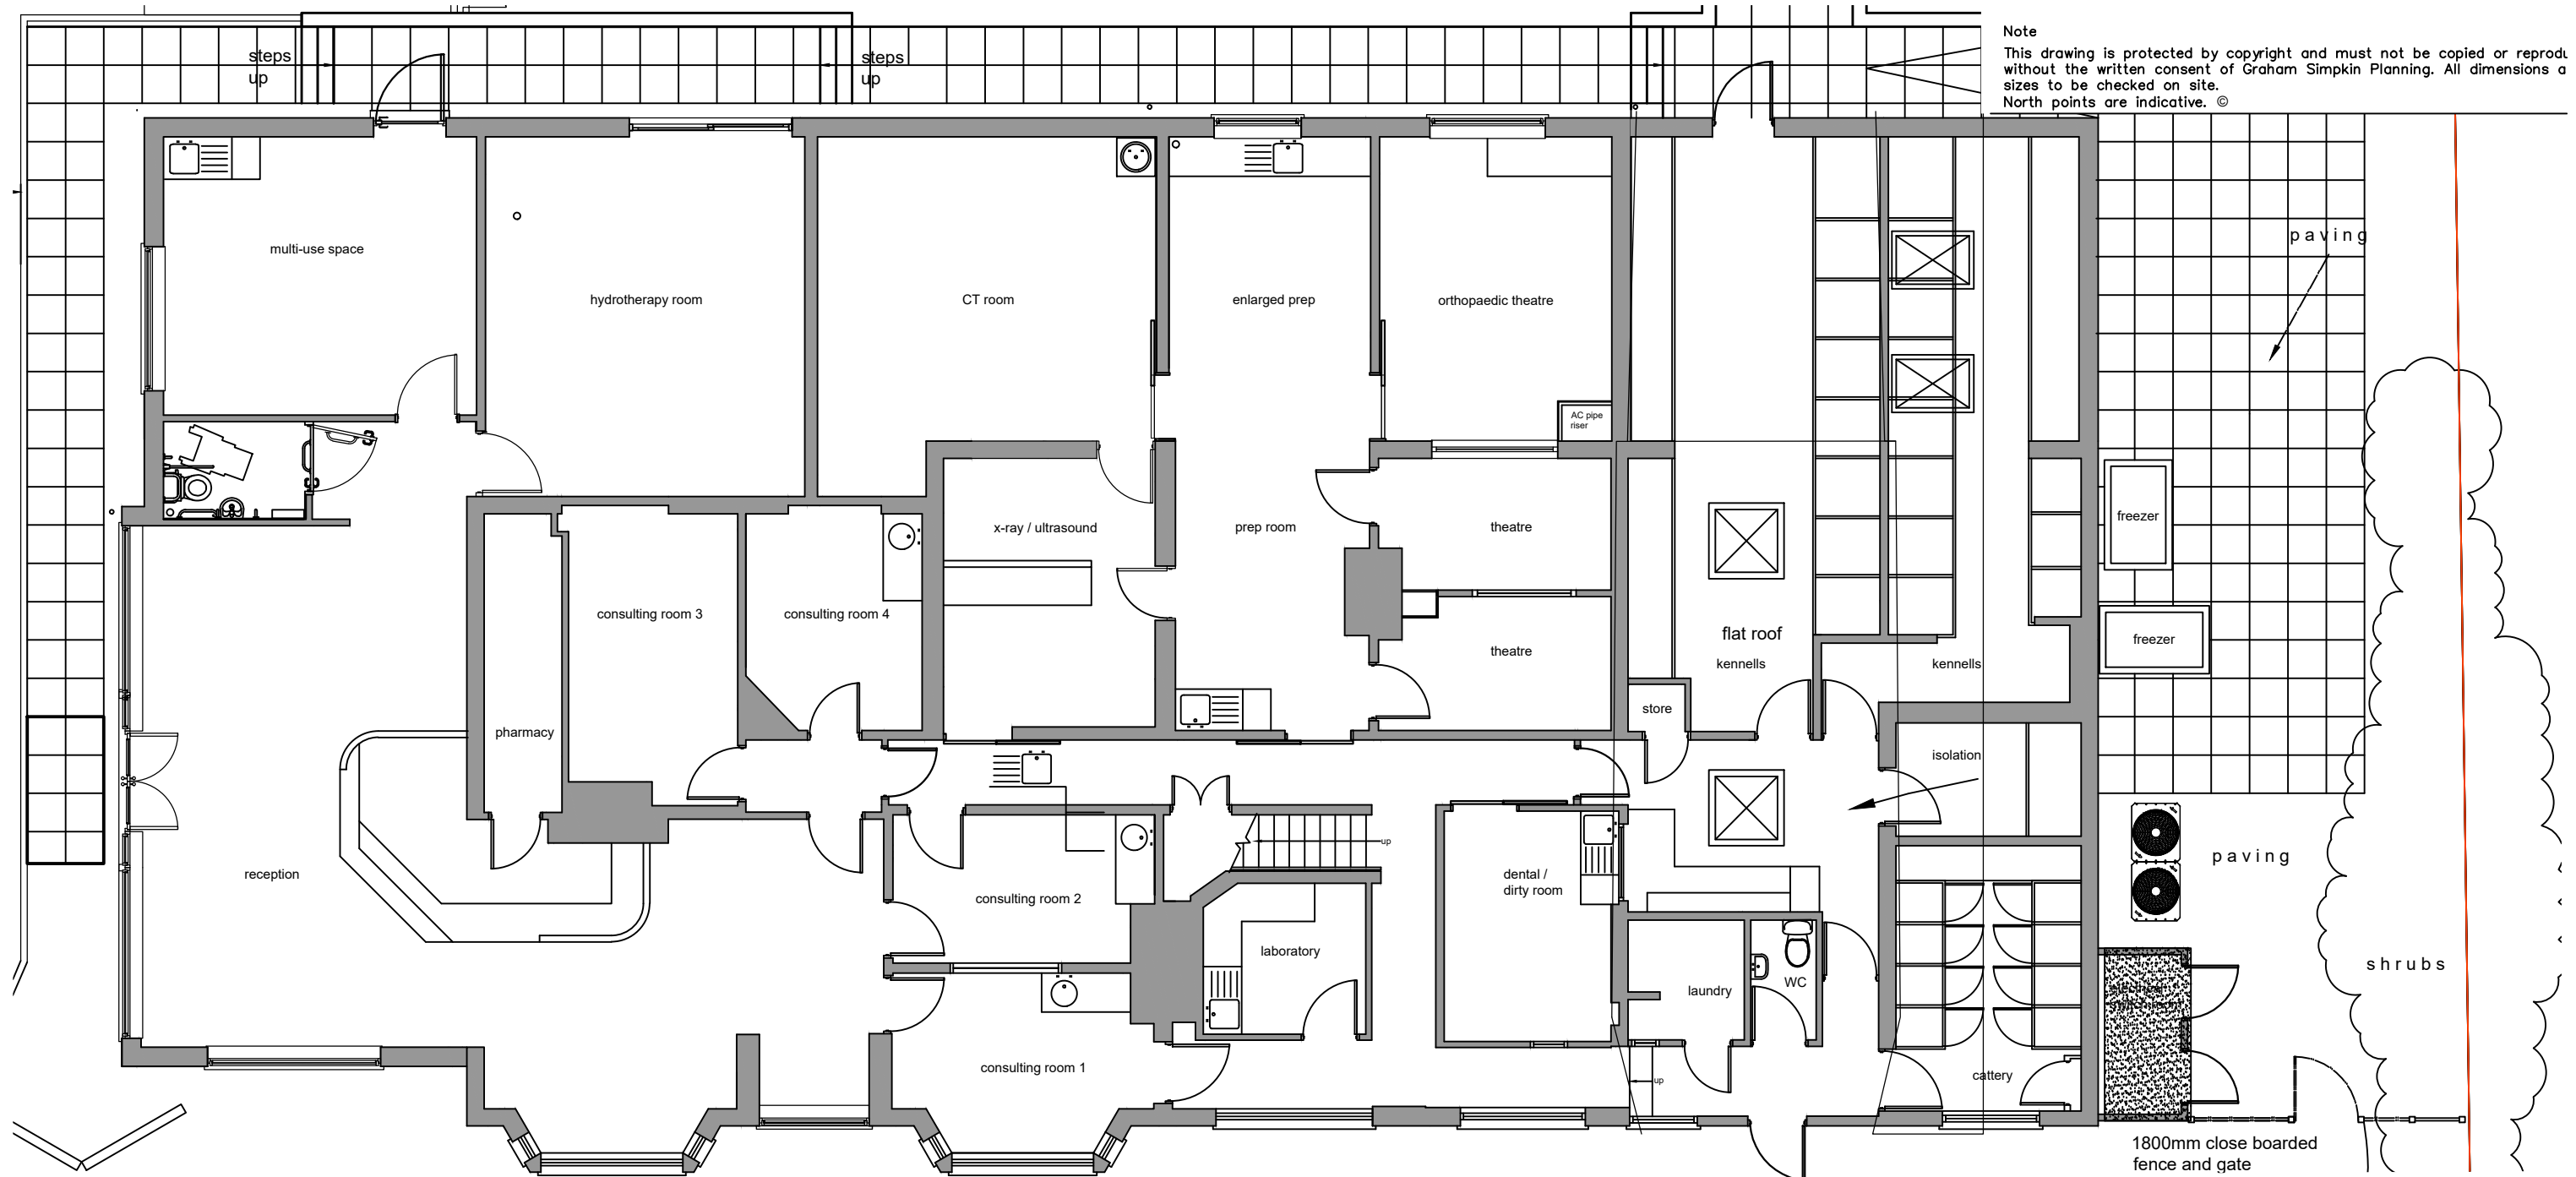

3



2 The Parade, Ash Road, Hartley Longfield, Kent DA3 8BG

Tel: 01474 703705
www.gsplanning.uk
Email: office@gsplanning.uk

Graham Simpkin Planning

hardstanding

grass

Existing Ground Floor Plan
1:100

Project Title Meopham Veterinary Hospital, Wrotham Road, Meopham, DA13 0QG		Job No 4047
Drawing Title Existing Ground Floor Plan	Drawing No 03	Revision —
Date 18.03.2024	Drawn by MS	Checked by PN
Scale 1:100 @ A3	Note GIA — 461m ² Footprint — 490m ²	

0

1

2

3

4

5

6

6 cm

1:100

metres

N