


Note
This drawing is protected by copyright and must not be copied or reproduced without the written consent of Graham Simpkin Planning. All dimensions and sizes to be checked on site.
North points are indicative. ©

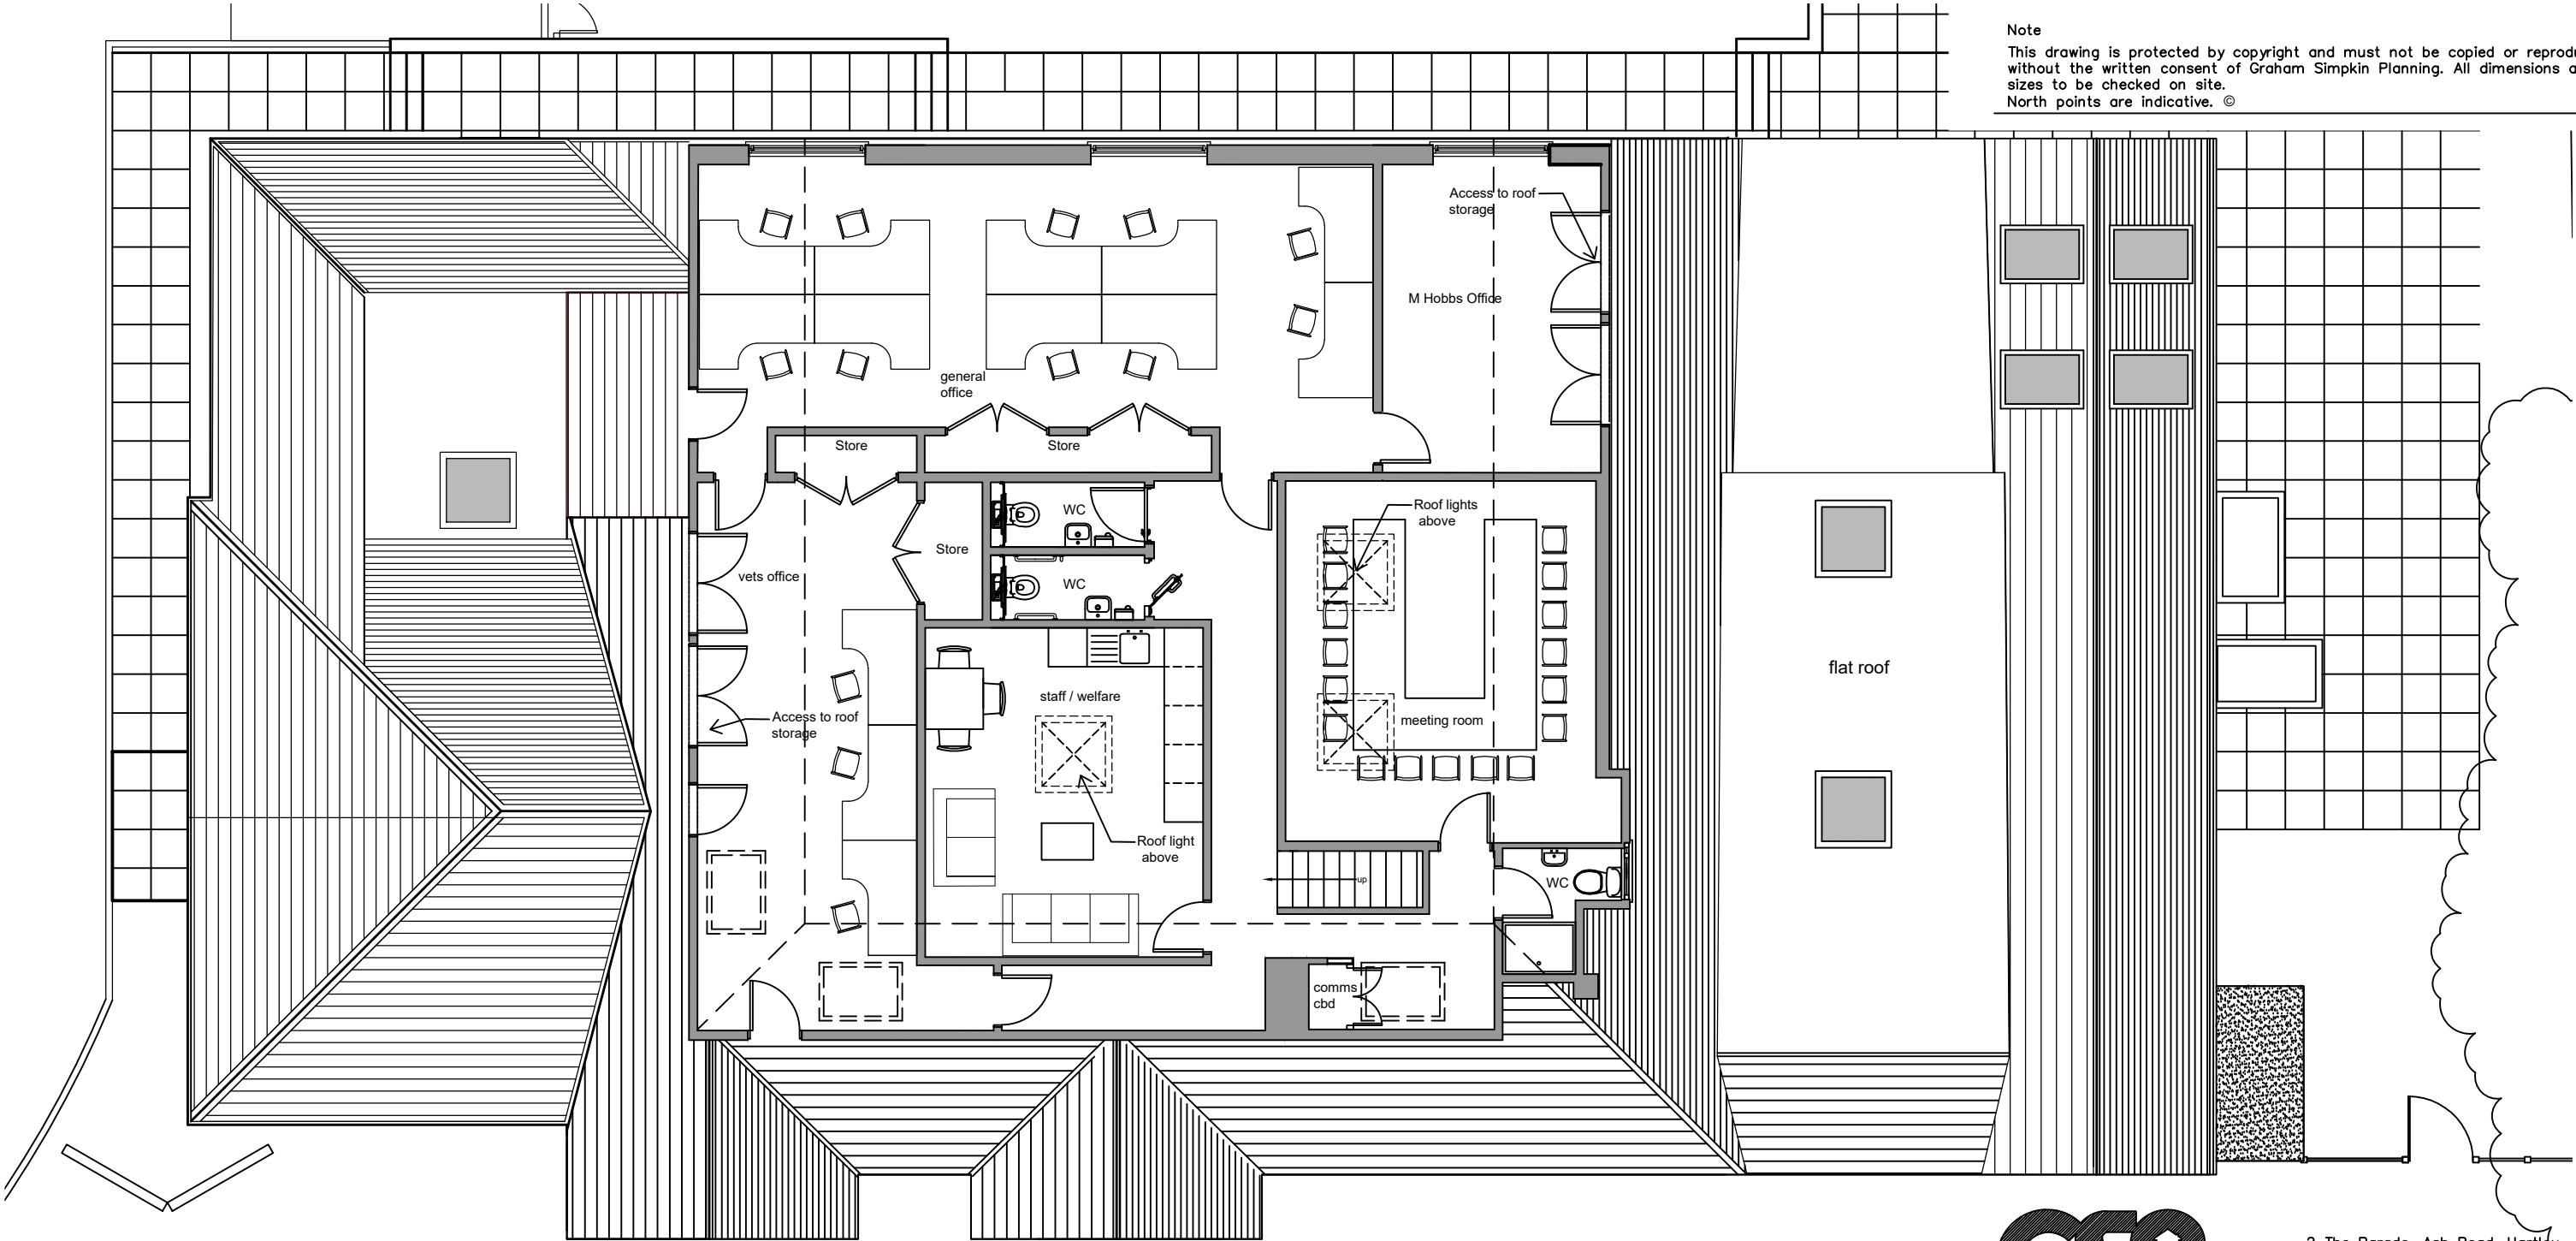

Proposed First Floor Plan
1:100



Graham Simpkin Planning

2 The Parade, Ash Road, Hartley
Longfield, Kent DA3 8BG
Tel: 01474 703705
www.gsplanning.uk
Email: office@gsplanning.uk

Project Title Meopham Veterinary Hospital, Wrotham Road, Meopham, DA13 0QG		Job No 4047
Drawing Title Proposed First Floor Plan	Drawing No 07	Revision —
Date 18.03.2024	Drawn by MS	Checked by PN
Scale 1:100 @ A3	Note GIA — 185m ²	

