


Revision	Date	Description

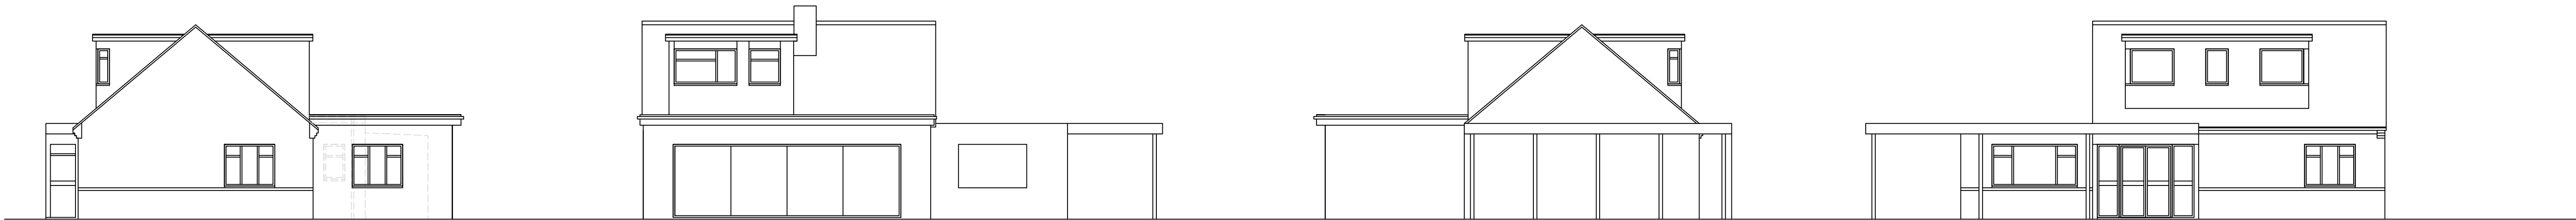


Proposed side elevation

Proposed rear elevation

Proposed side elevation

Proposed front elevation

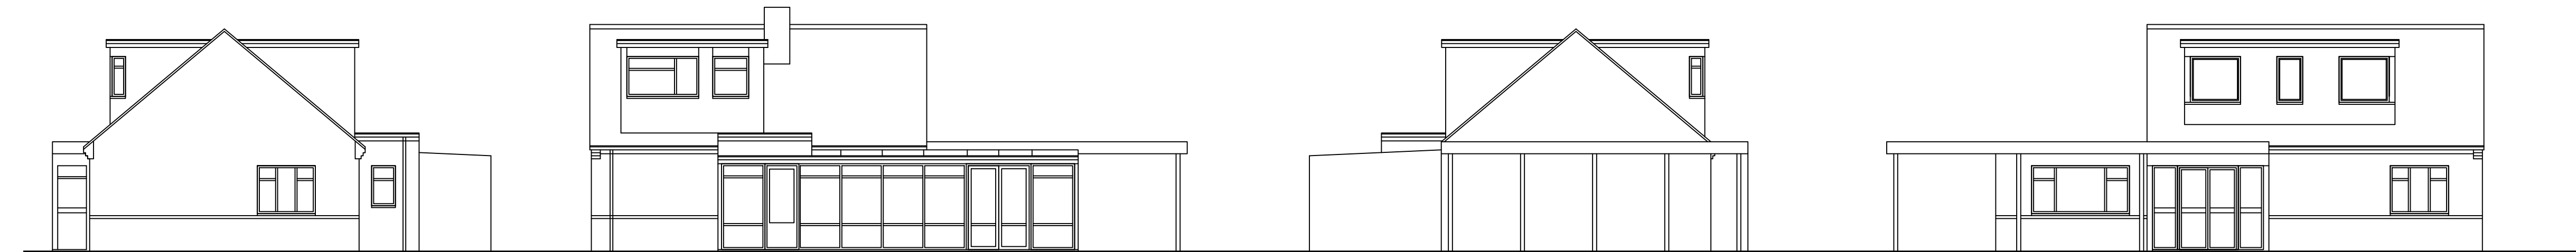


Existing side elevation


Existing rear elevation

Existing side elevation


Existing front elevation

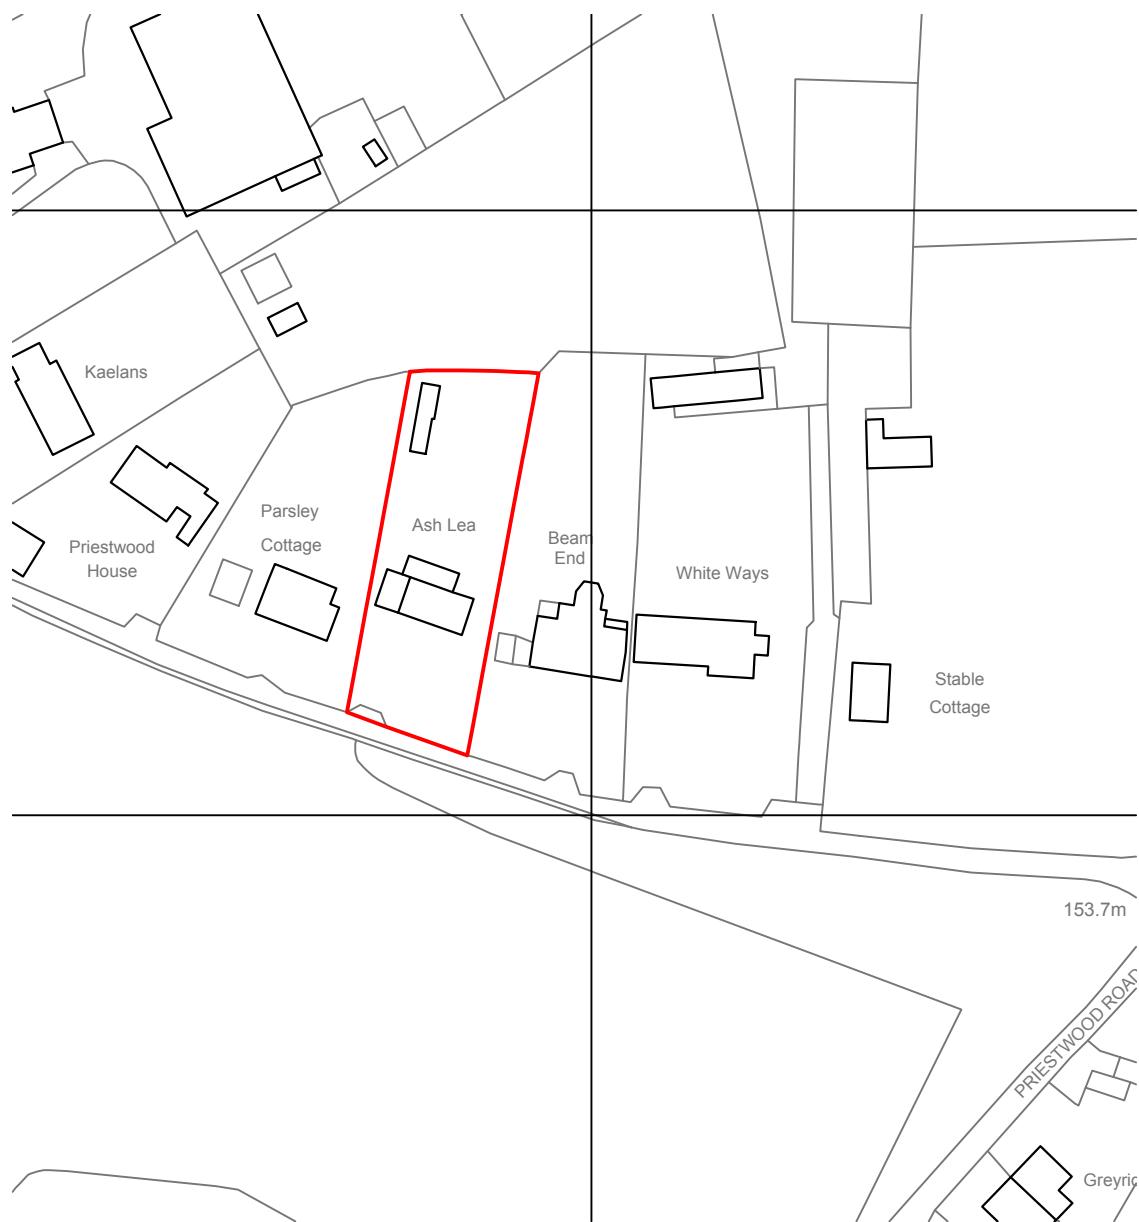

LOCATION PLAN 1:1250
Scale Bar at 1:1250

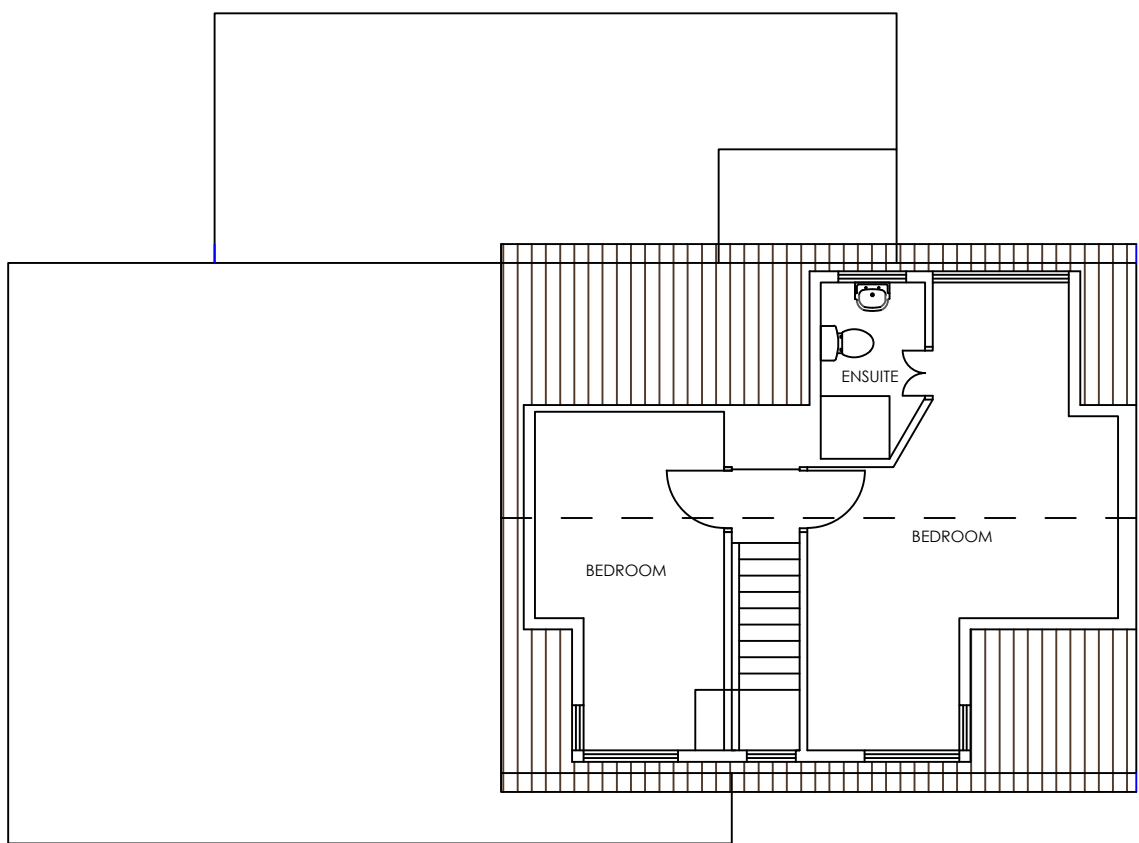

Existing First Floor Plan 35m2

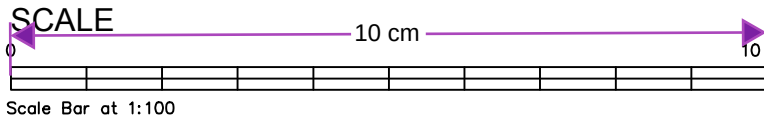

Revision	Date	Description

Status
PERMITTED



design studio
priestfield stadium gillingham kent ME7 4DD
tel 01634 304700 mob 07855424957
e mail: markcarter.associates@gmail.com

Client
MR AND MRS MATTU

Drawing Title
PERMITTED DEVELOPMENT
EXISTING AND PROPOSED FLOOR
PLANS AND ELEVATIONS

Project Title
ALTERATIONS AT
ASHLEA


Scale
1:100

Date
MARCH 24


Drawn
MC

Drawing No
3445 - 015


Rev
-

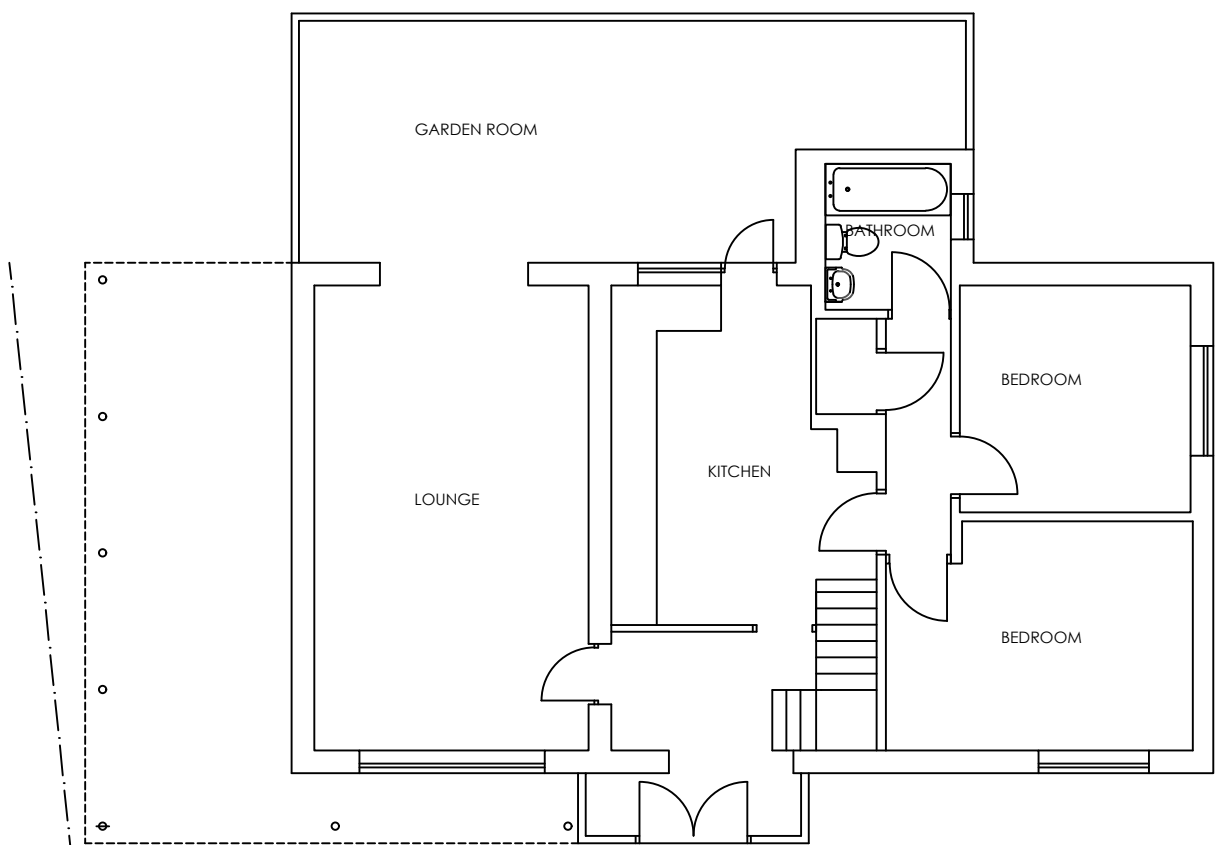

Existing Ground Floor Plan 102m2
TOTAL AREA 137m2

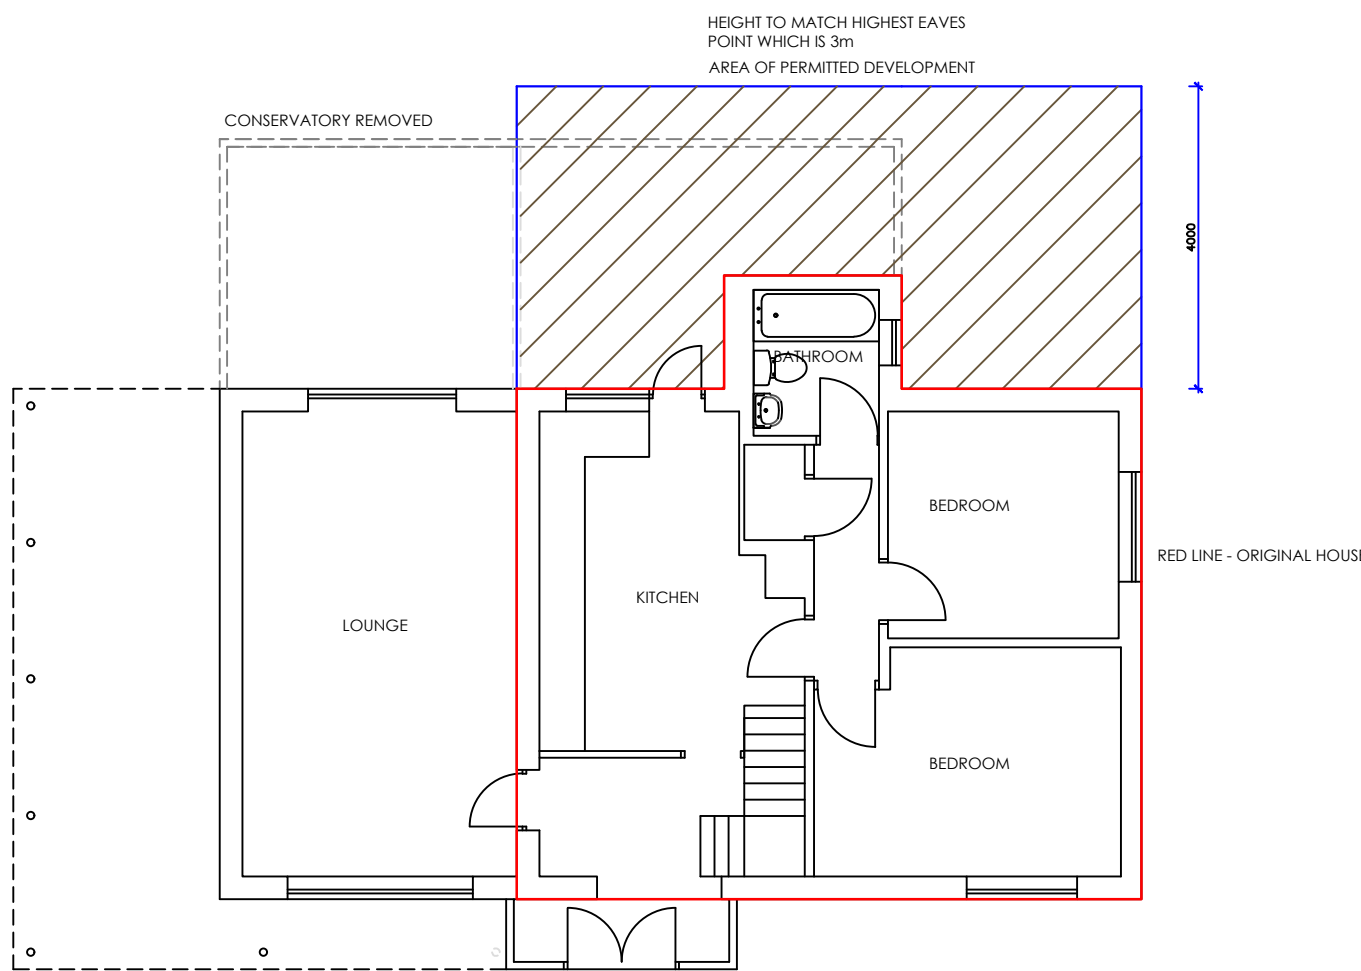

Ground Floor Plan

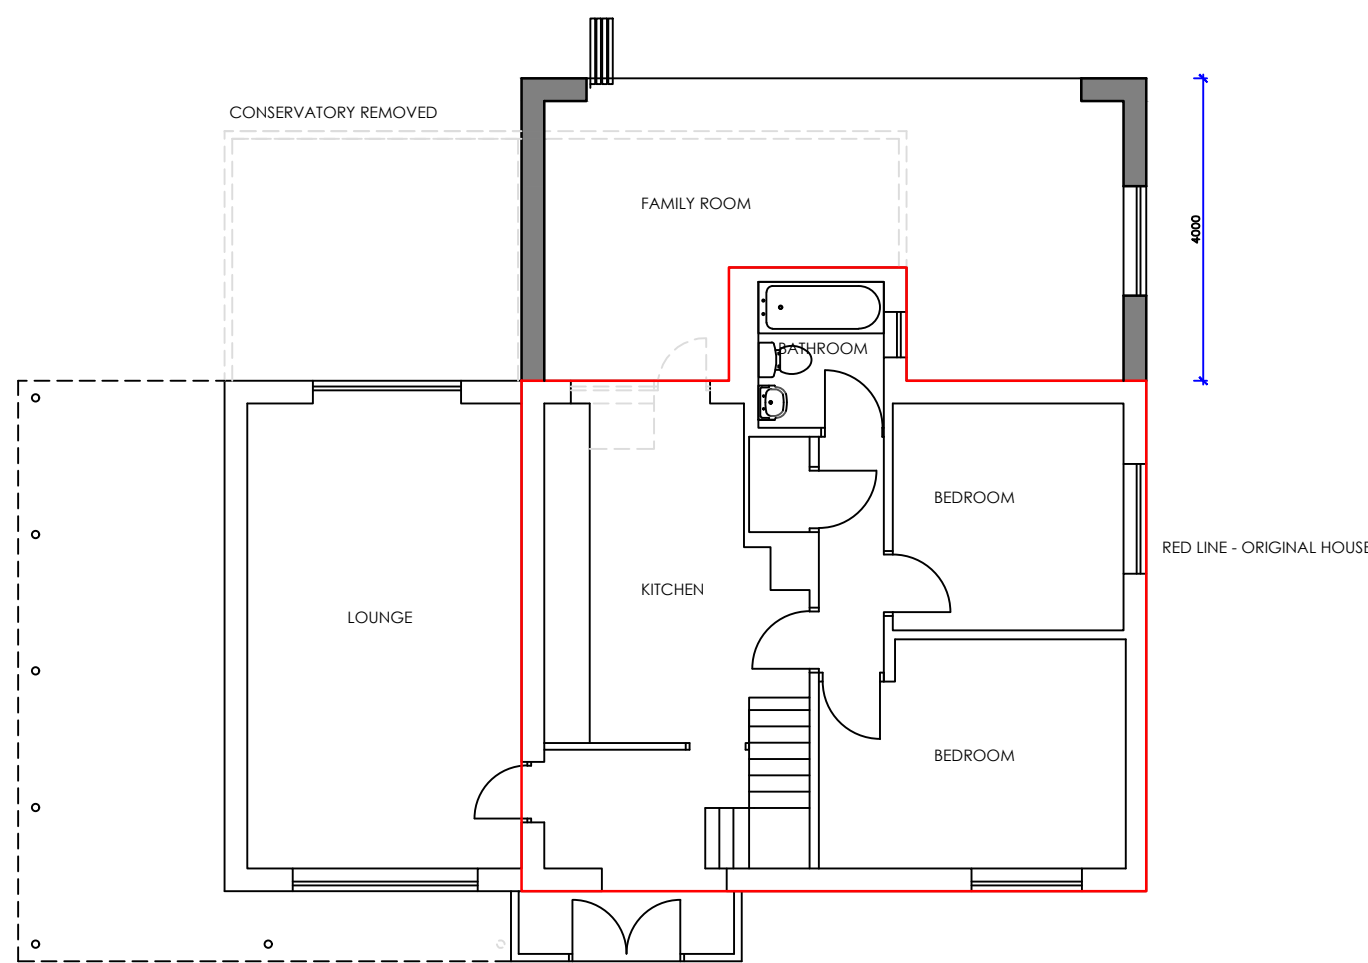

Proposed Ground Floor Plan