




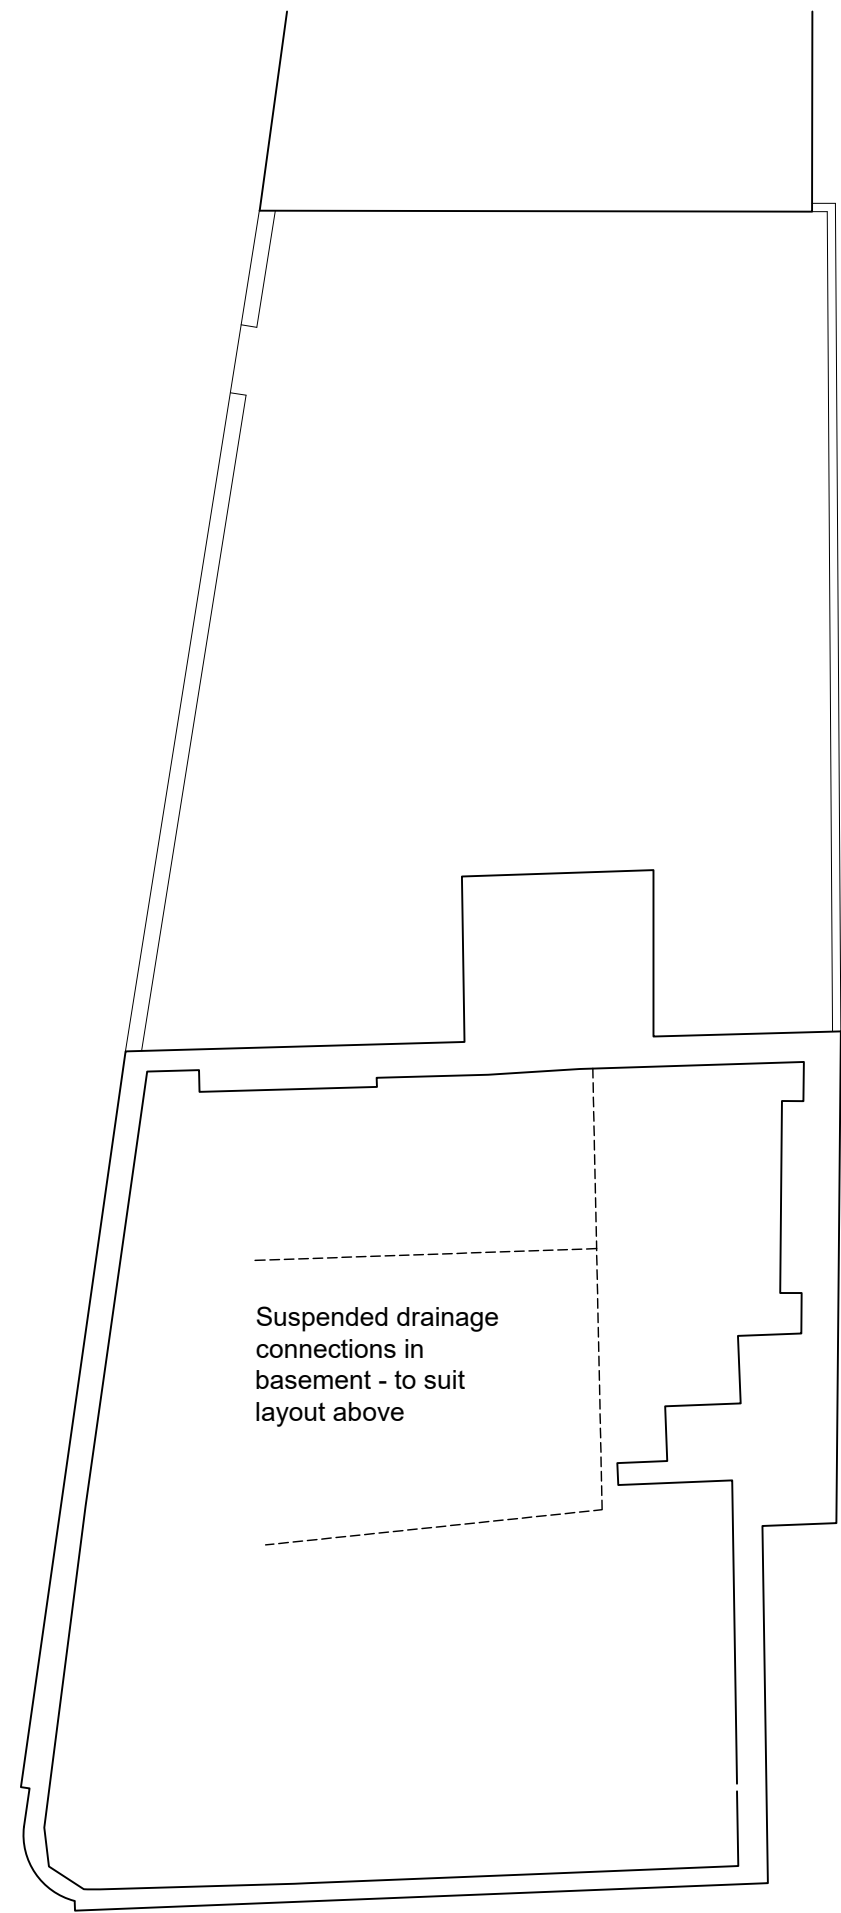


Drainage Plan

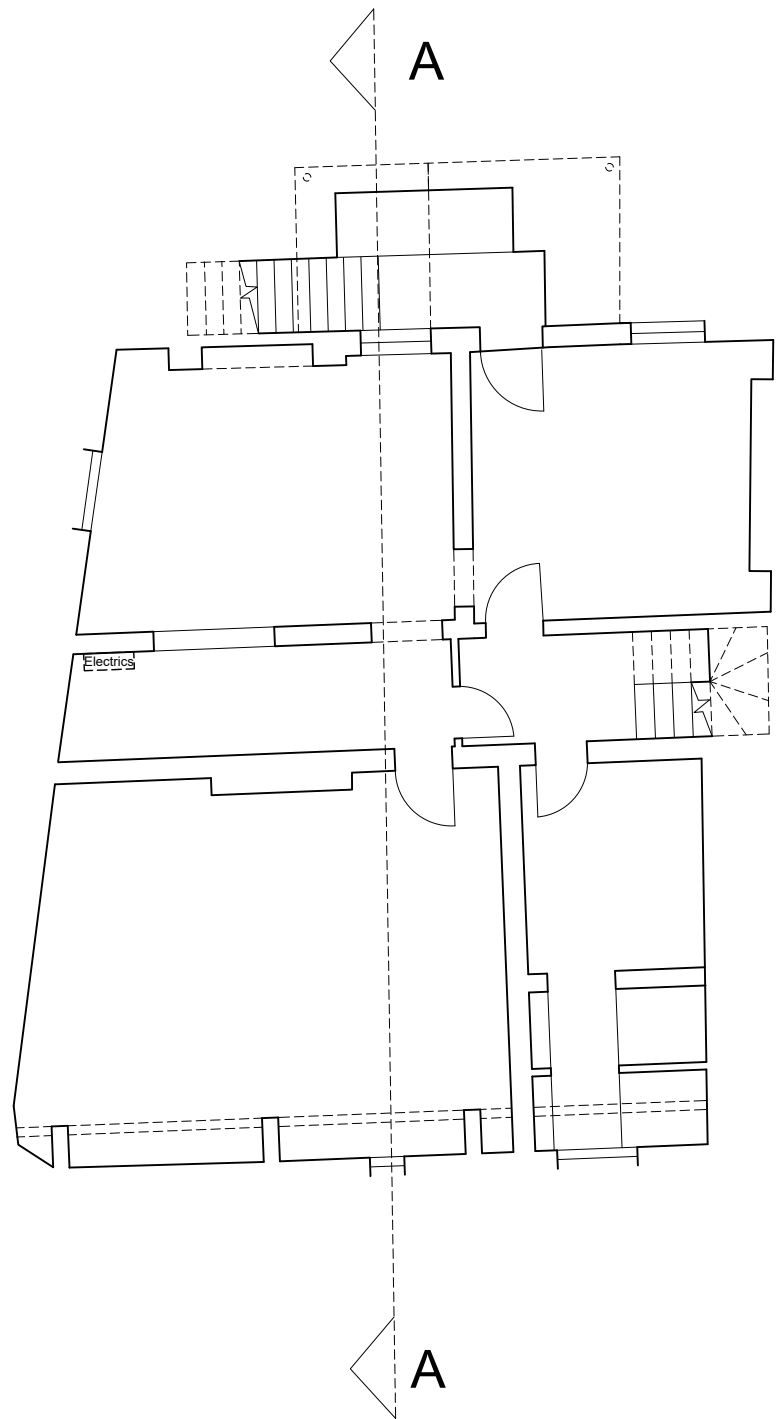


Basement (no alterations)

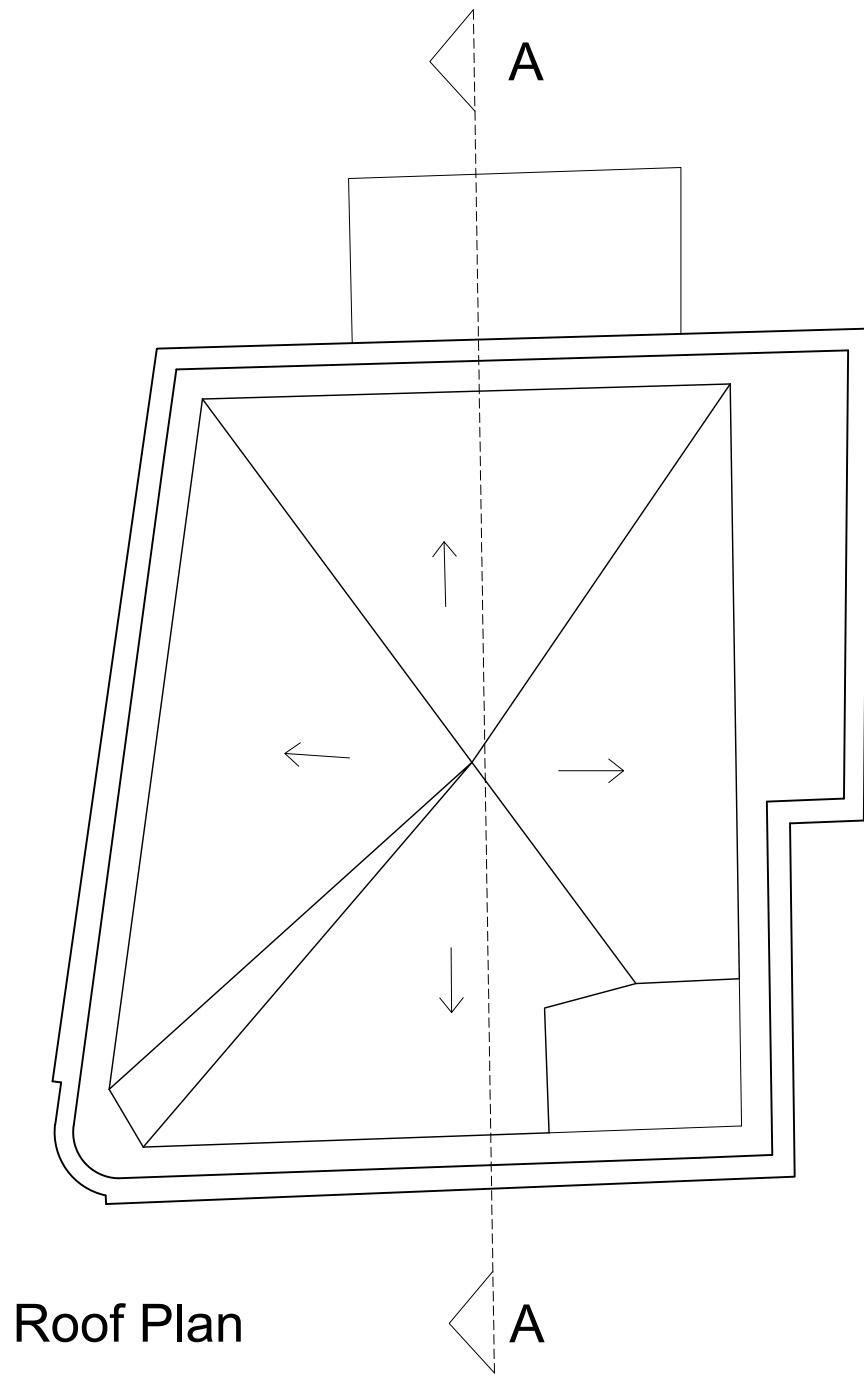


Roof Plan

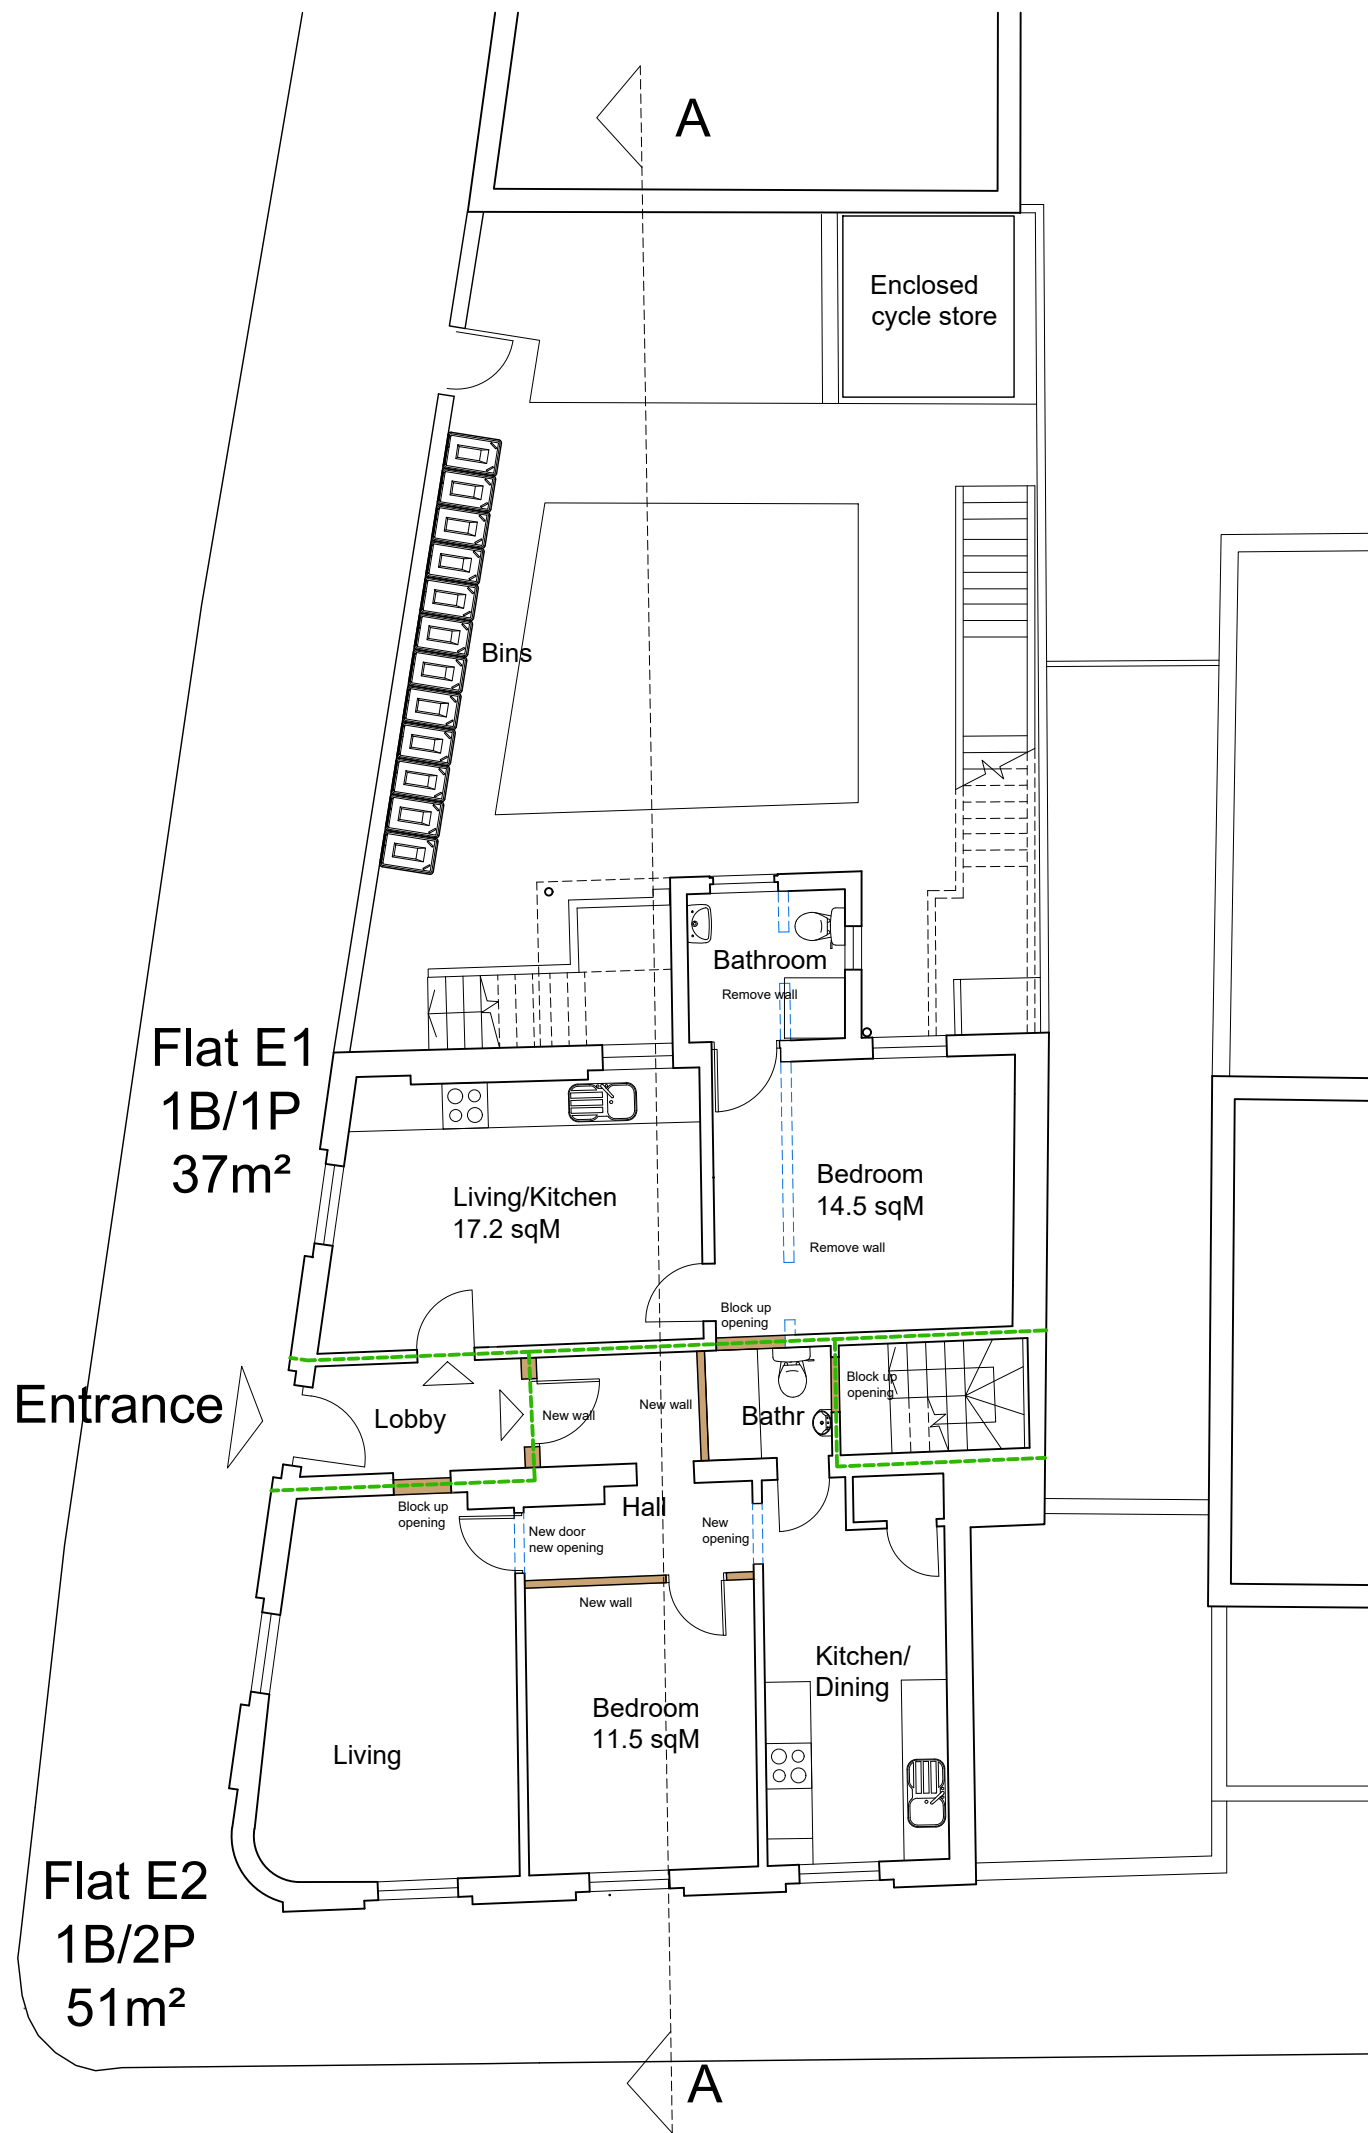

Ground Floor Plan & Block Plan

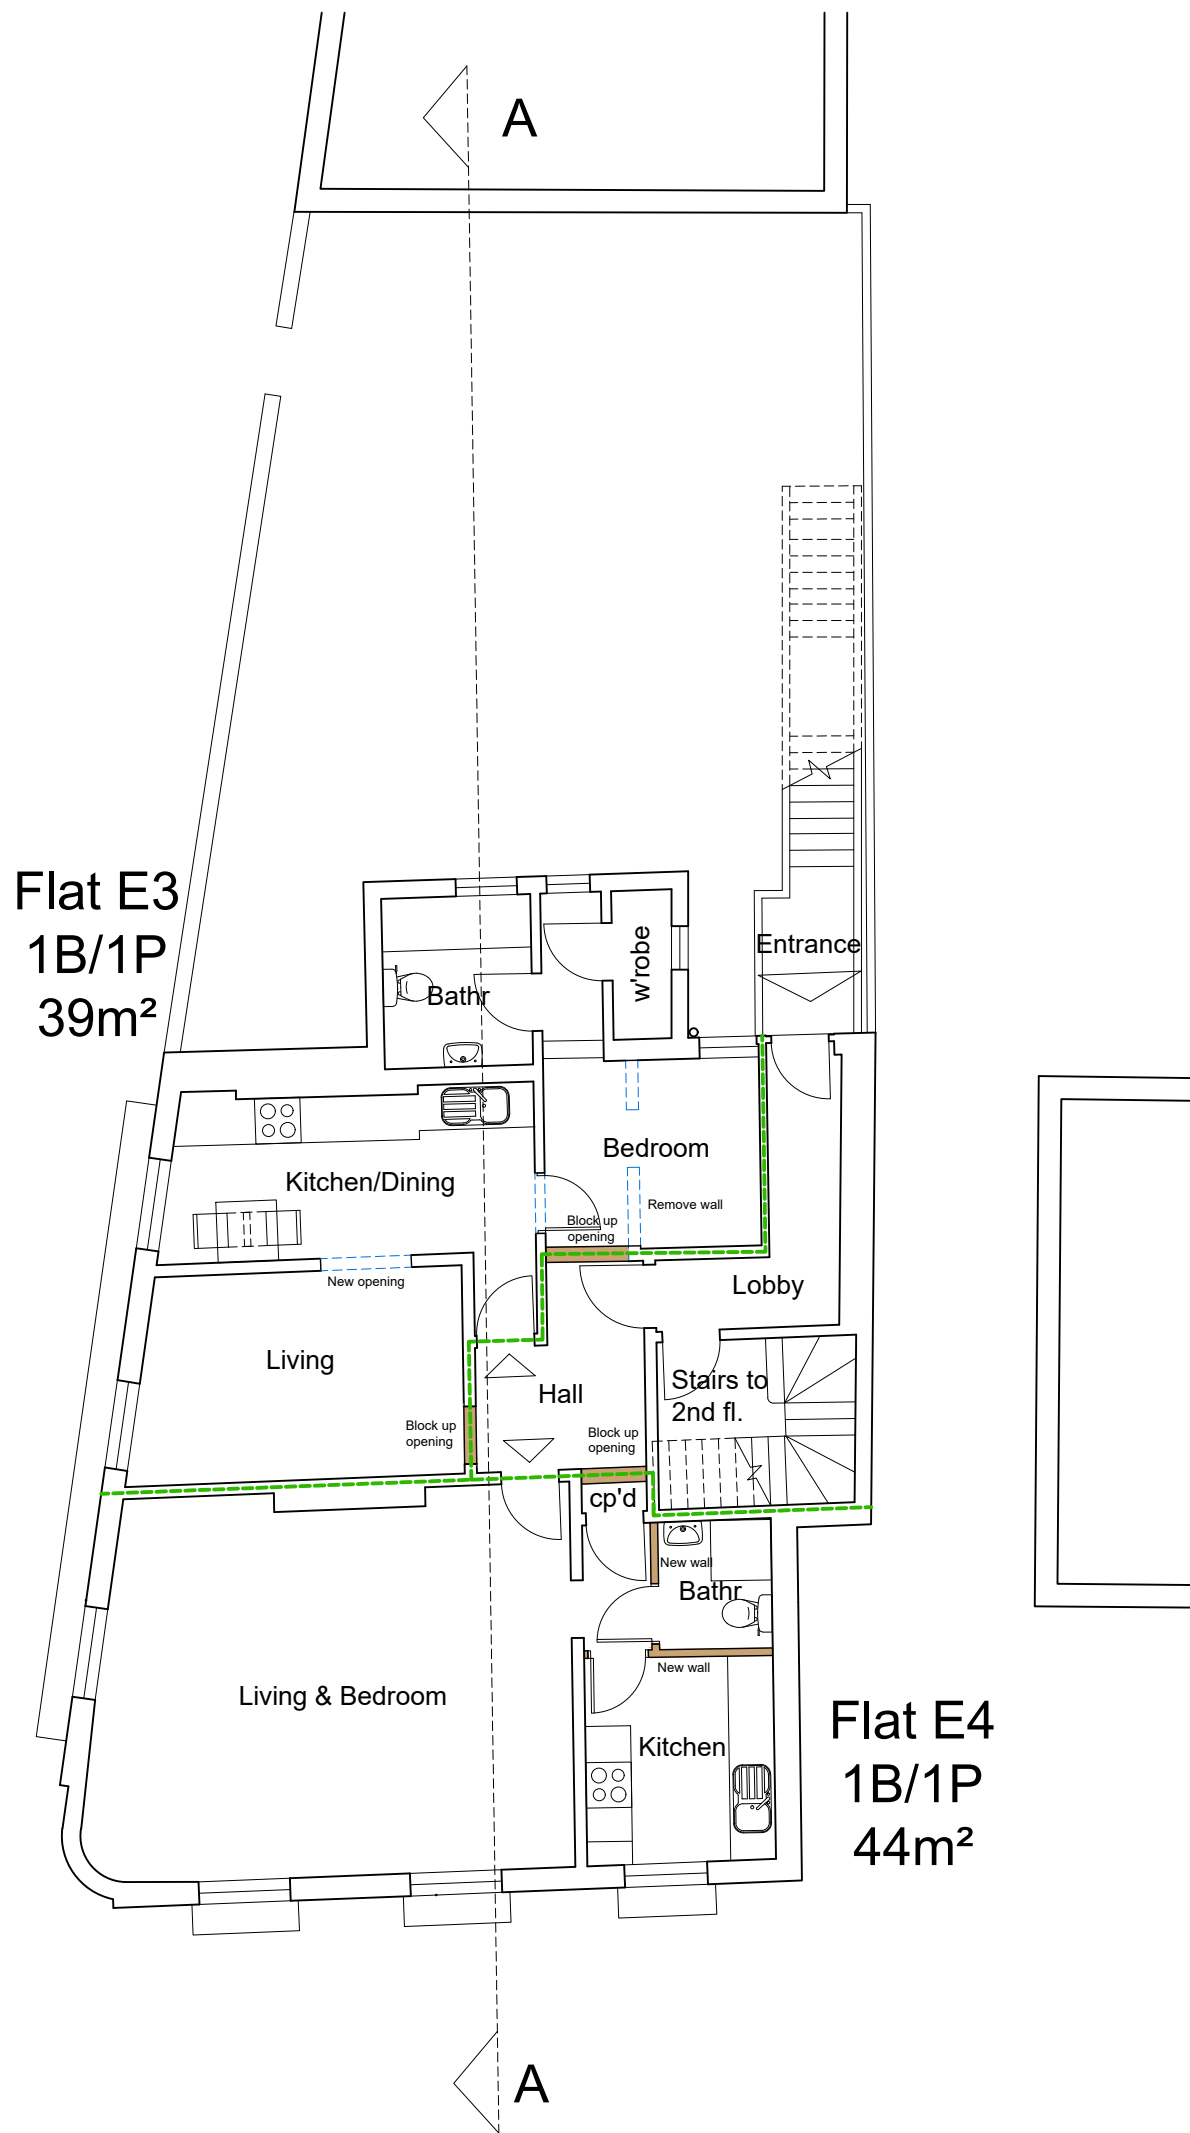


First Floor Plan

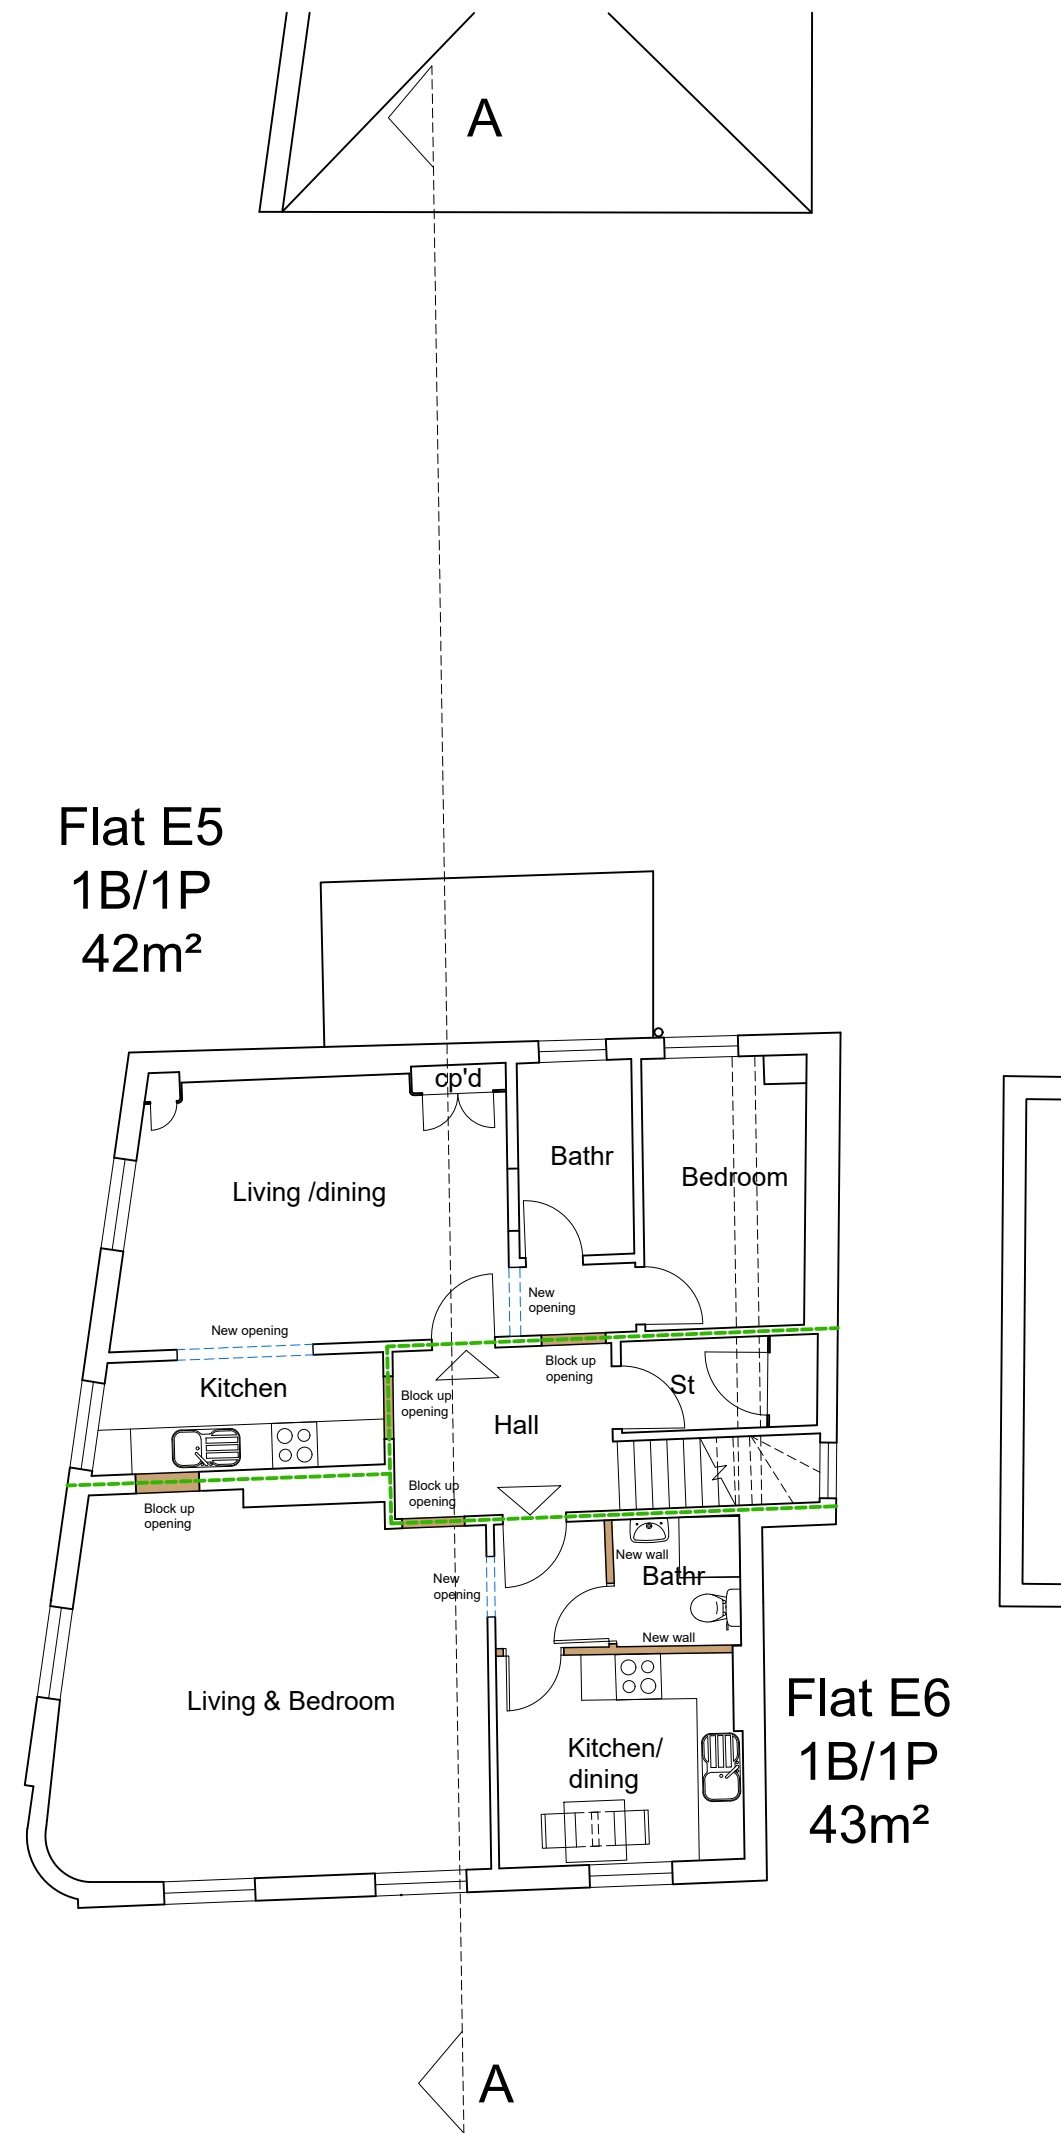


Second Floor Plan

FLAT TYPES:

Flat E1	1 bed, 1p	37m ²
Flat E2	1 bed, 2p	51m ²
Flat E3	1 bed, 1p	39m ²
Flat E4	1 bed, 1p	44m ²
Flat E5	1 bed, 1p	42m ²
Flat E6	1 bed, 1p	43m ²

 

This drawing remains the Copyright of the architects and may not be reproduced in whole or in part without their written permission

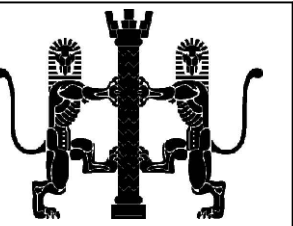

NOTES

Do not scale

Verify all dimensions on site before commencing any work or preparing any shop drawings

All building materials, components and workmanship to comply with the appropriate Public Health Acts, Building Regulations, British & European Standards and Codes of Practice and to the appropriate manufacturers recommendations.

For all specialist work see relevant drawings

All schemes to be set out completely including buildings, roads, drainage and levels prior to the commencement of works

Sites to be checked against Land Registry plans and any necessary Easements to be established

Any discrepancies, errors or omissions to be reported to the architect for further instructions before commencement of works

K		
J		
H		
G		
F		
E		
D		
C	Basement conversion omitted, alterations generally reduced, further detail added, bin store moved	JR
13.06.24		
B	Updated Flats E3, E4, E5 & E6 to have separate bedrooms from living spaces	BH
19.05.23		
A	Updated Flat E1 and the description of Flat E2, following the feedback on our recent Pre-App enquiry	BH
26.04.23		
Date	Revisions	By

DAC
Architects

21 Stone Street, Gravesend, Kent, DA11 0NP
Tel: 01474 566996 Fax: 01474 320374
Design@DACarchitects.co.uk

Project Title	39 The Terrace Gravesend Kent	
Client	M Fothergill	
Drawing Title	PLANS AS PROPOSED	
	As Proposed	
Scale	Date	Drawn By
1:100	03.11.22	BH
Project No.	Dwg. No.	Rev.
5359	D-102	C