




Existing Block Plan

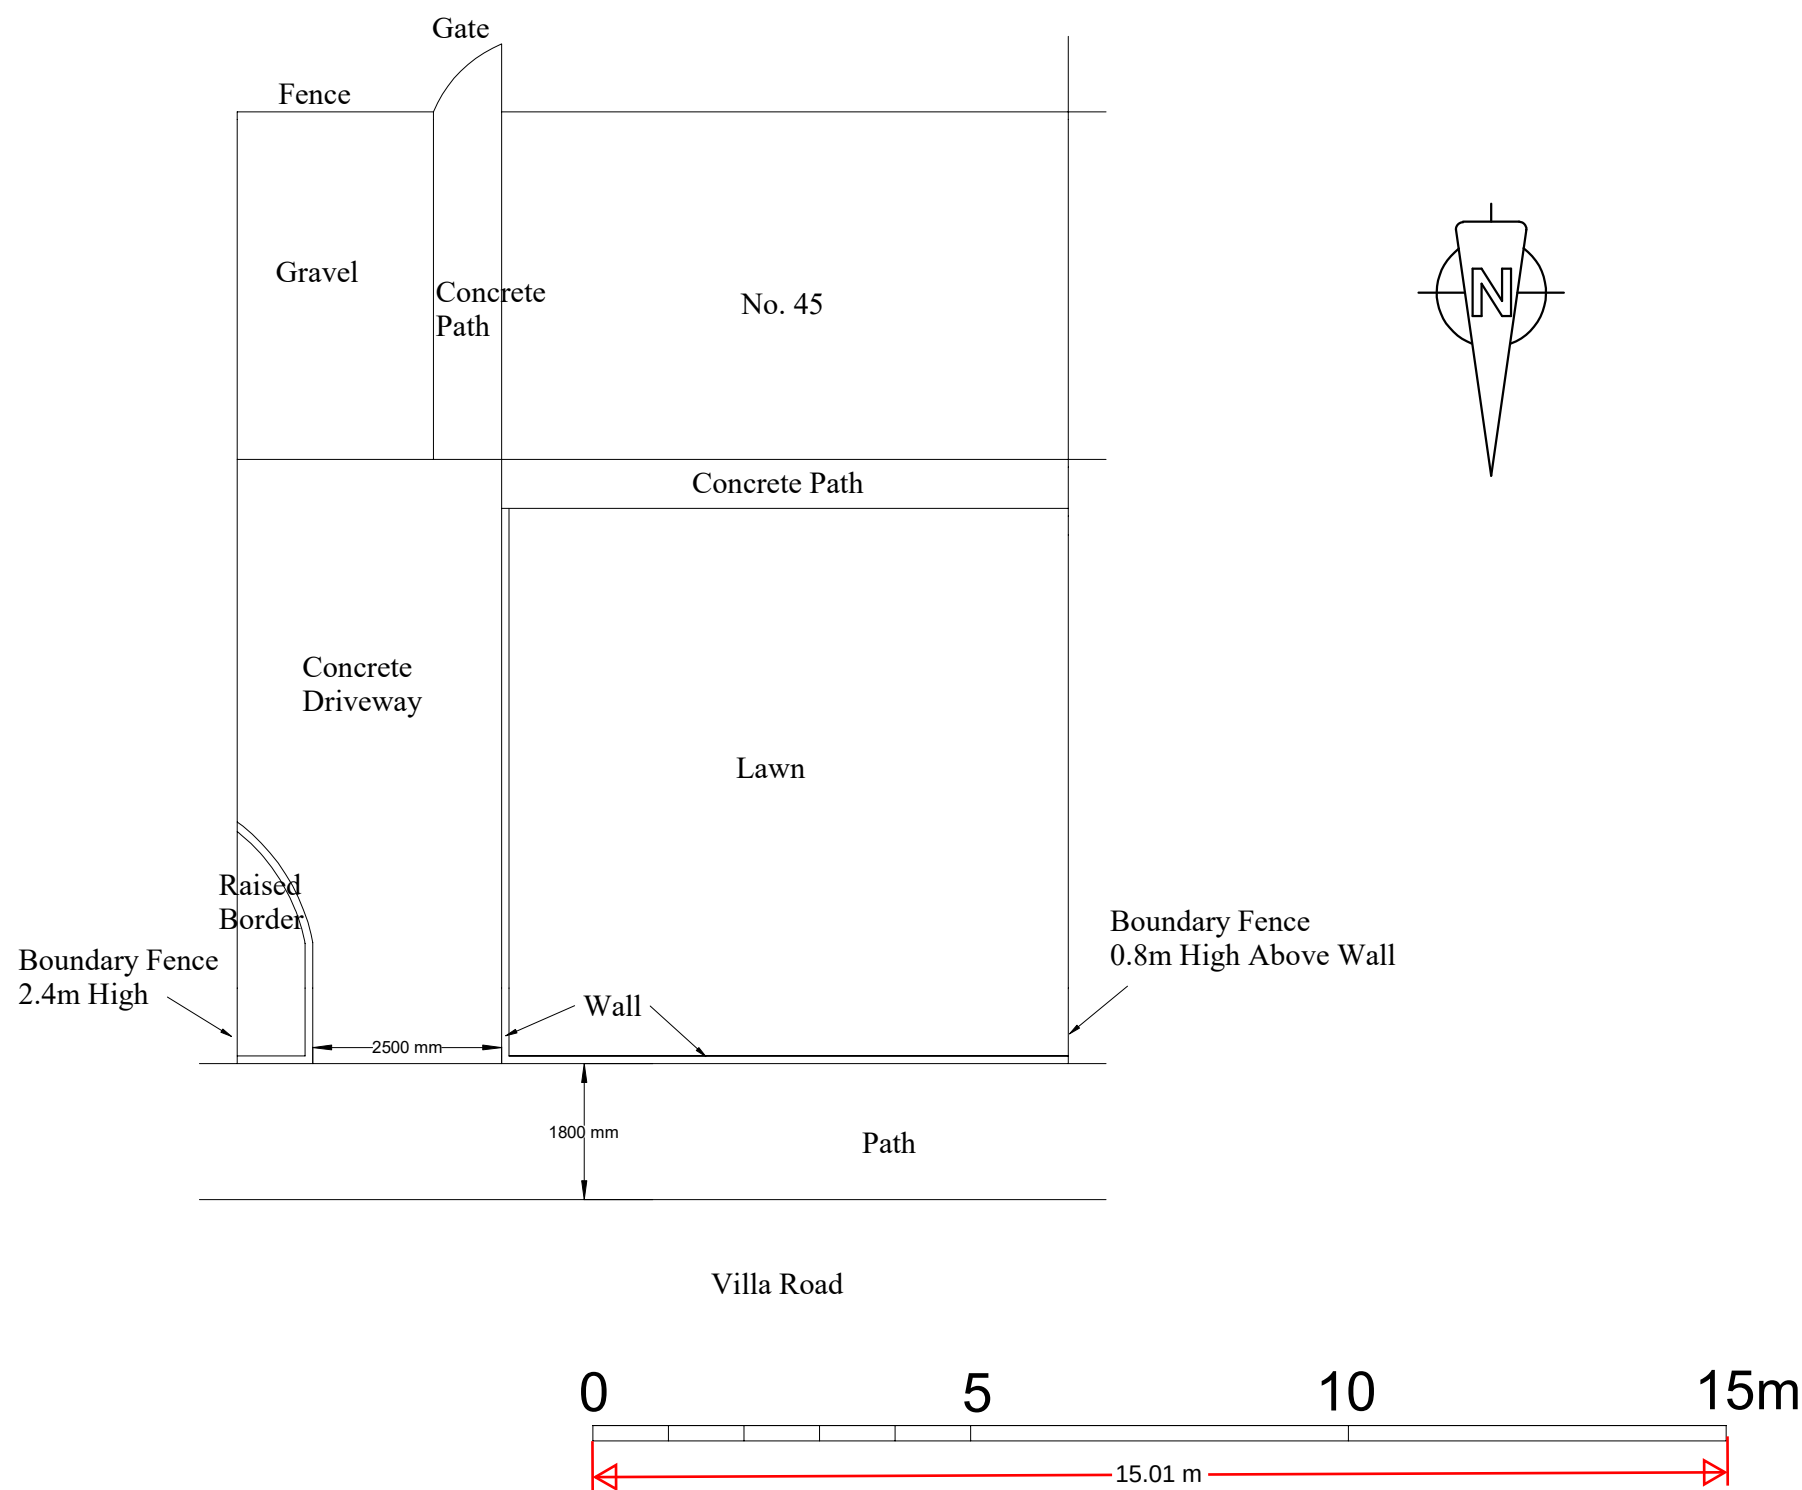

Existing Driveway Cross Section

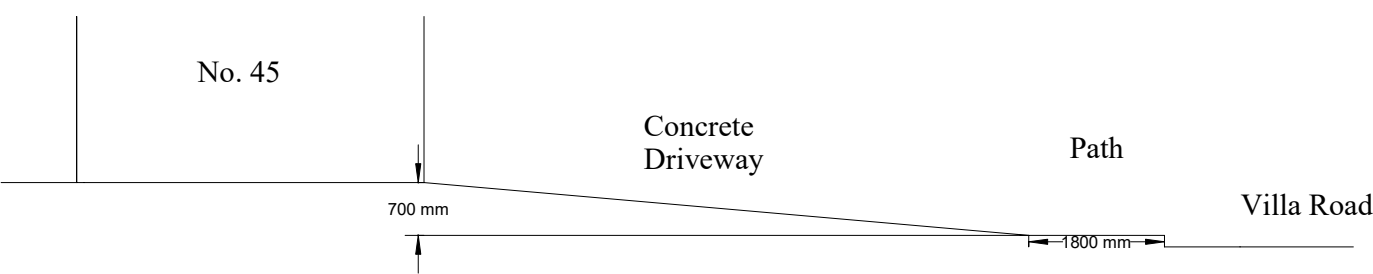

Existing Frontage Elevation

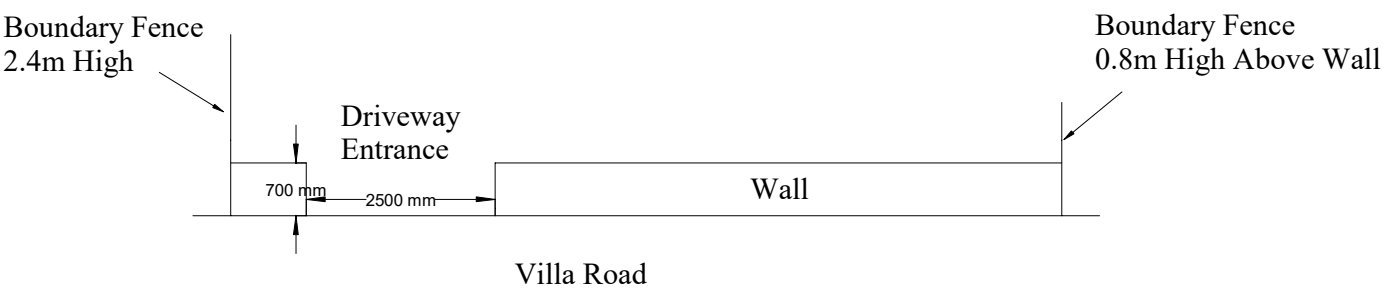

45 Villa Road
Higham
Rochester
Kent
ME3 7BU

Proposed Vehicle Crossover
Existing Site Plans

PP209A/01.
Scale: 1:100 @ A3
June 2024