




Proposed Block Plan

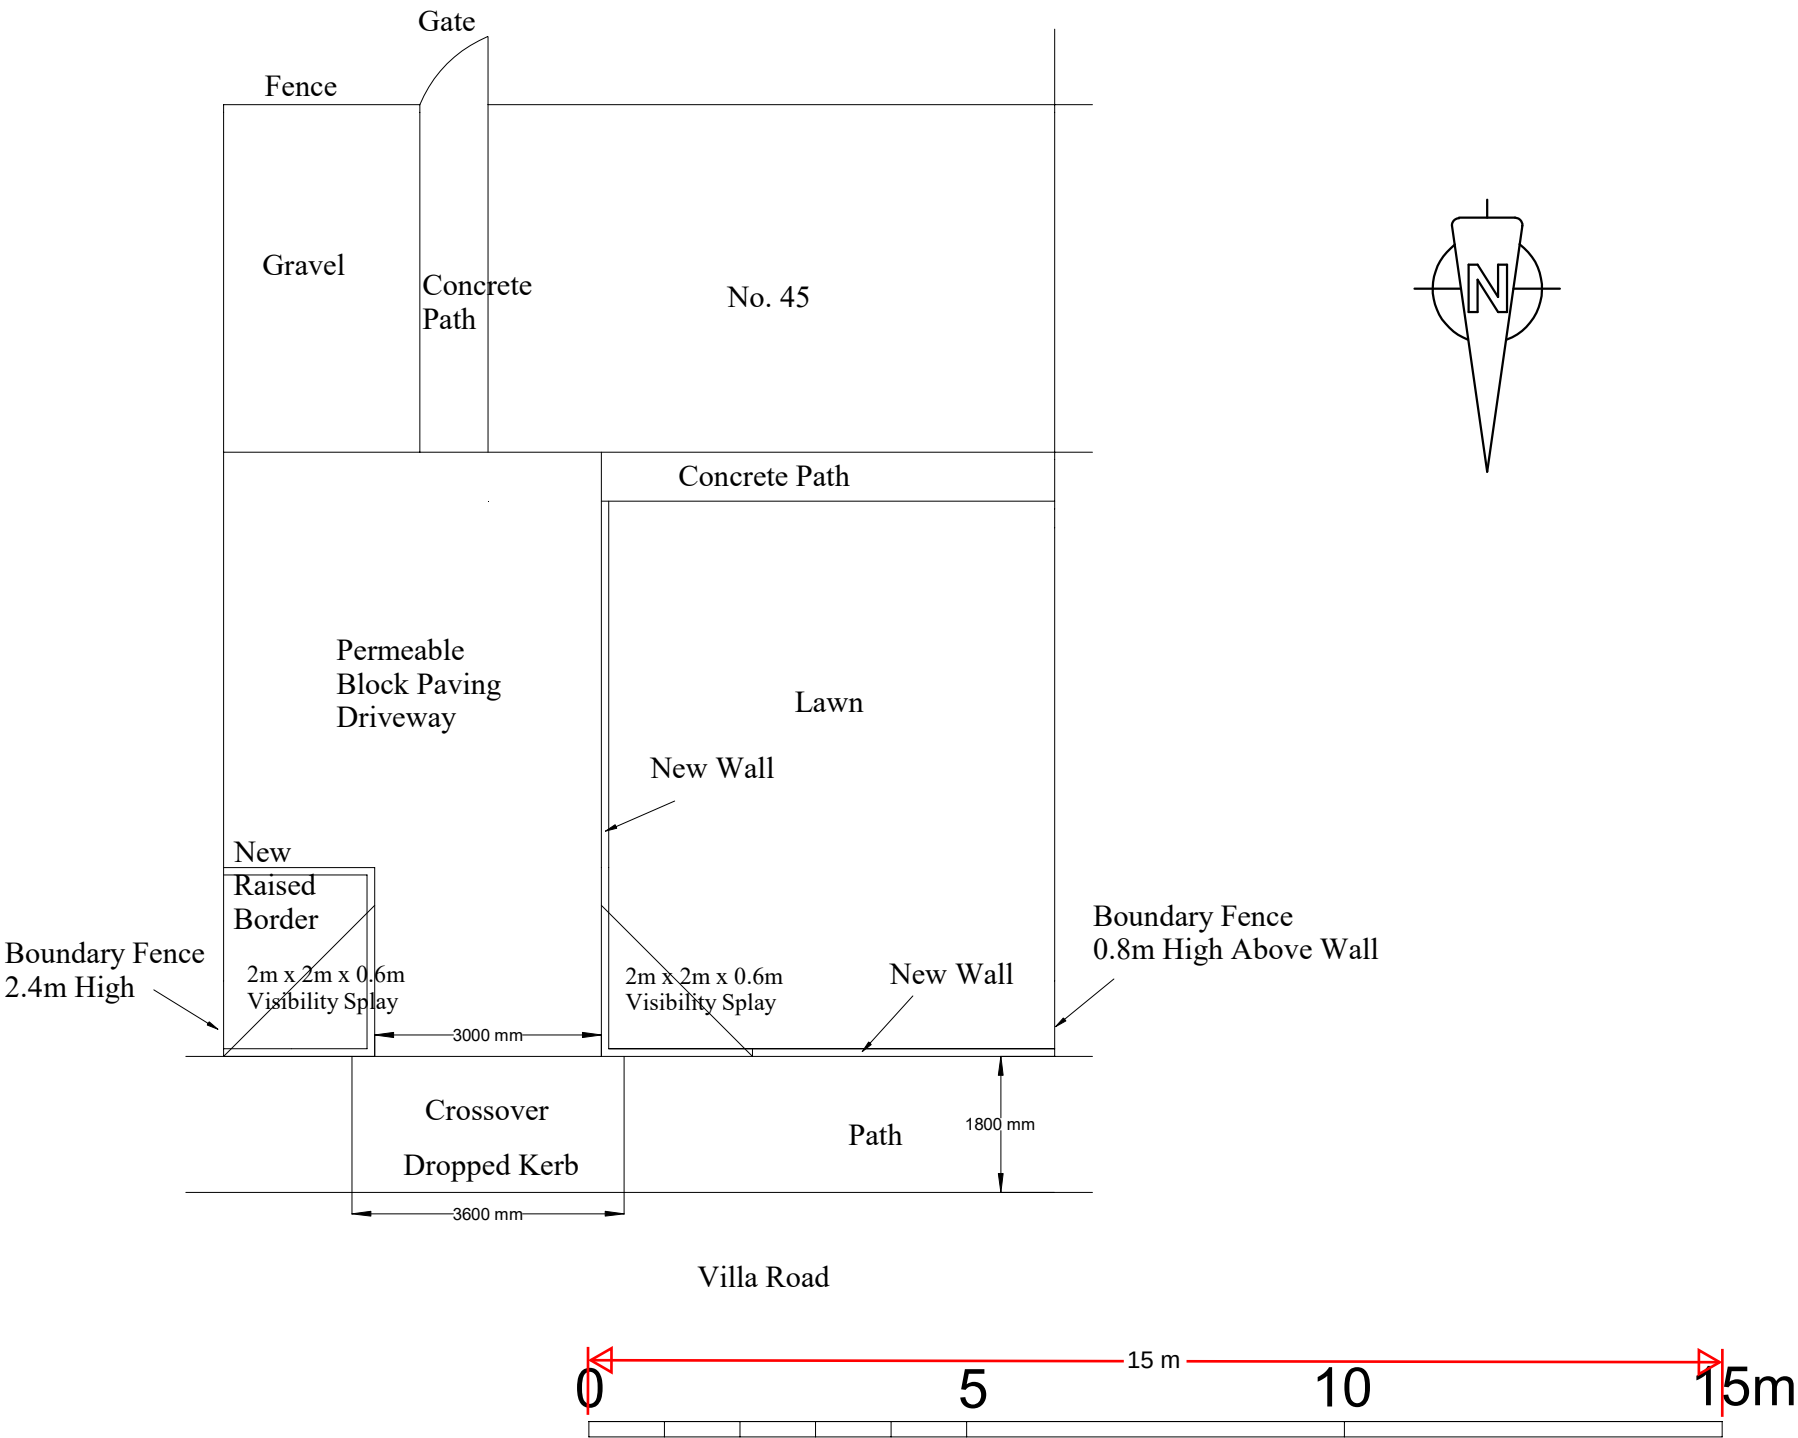

Proposed Driveway Cross Section

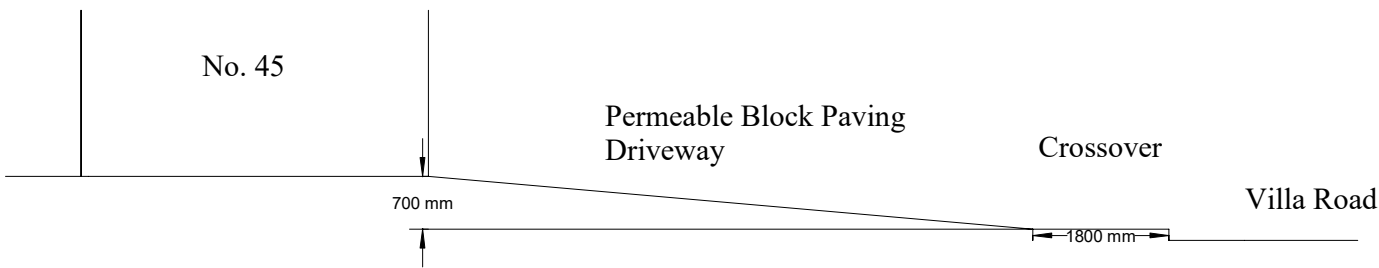

Proposed Frontage Elevation

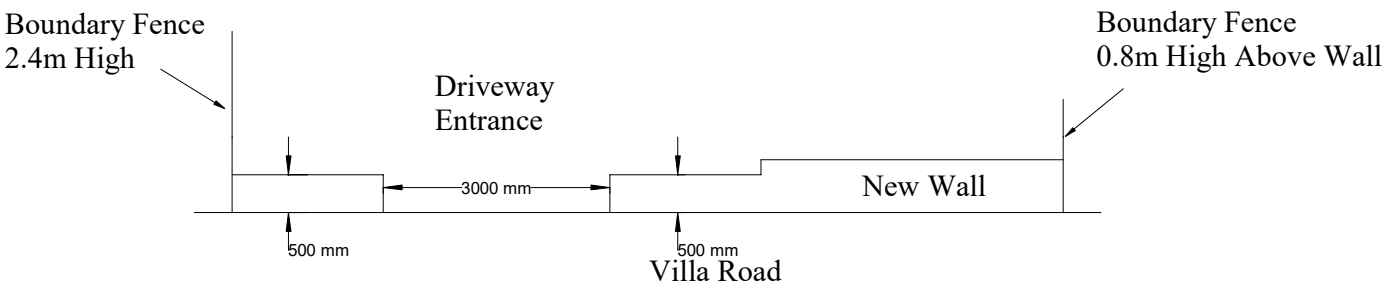

45 Villa Road
Higham
Rochester
Kent
ME3 7BU

Proposed Vehicle Crossover
Proposed Site Plans

PP209A/02.

Scale: 1:100 @ A3

June 2024