
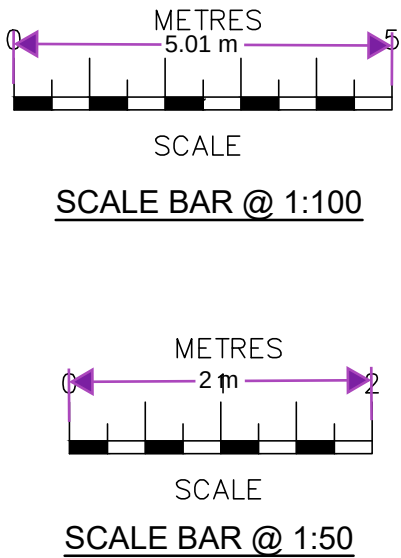
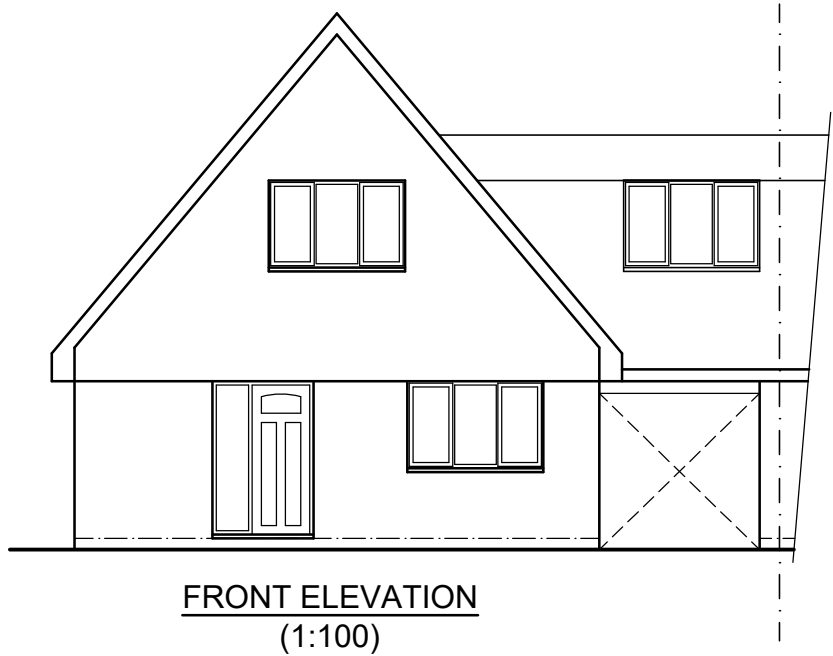


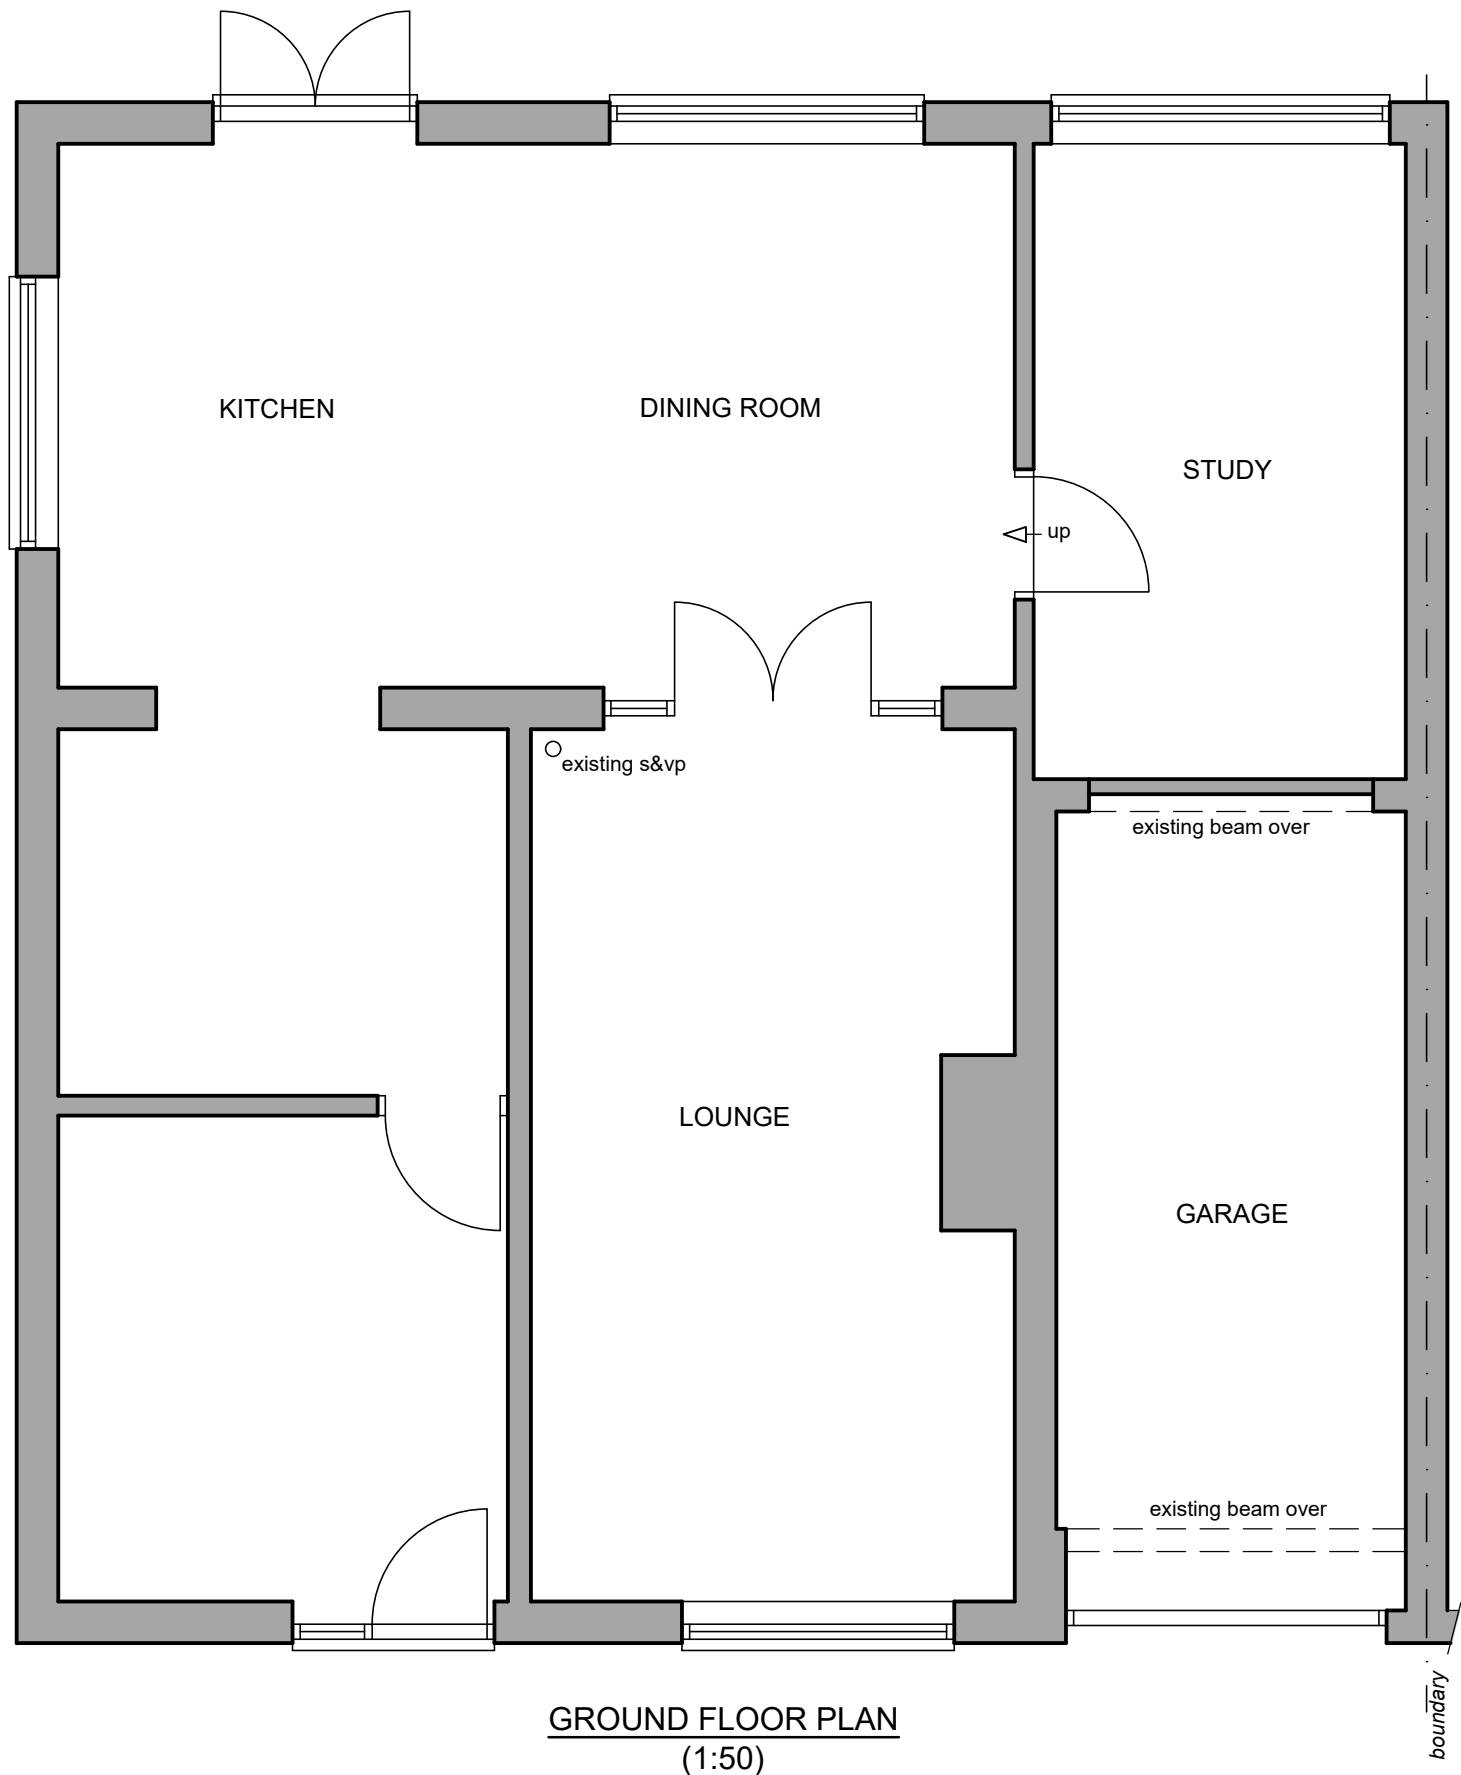

Date	No	Revision
Penfold Project Services		
Epmarket, Wrotham Road, Meopham, Kent, DA13 0JH Telephone: 01474 816690 e-mail: apenfold448@btinternet.com		
Job Title:	4 WORCESTER CLOSE ISTEAD RISE NORHTFLEET KENT DA13 9LB	
Dwg Title:	GROUND FLOOR PLAN AND FRONT ELEVATION AS EXISTING	
Scale:	1:50 & 1:100 @ A3	
Dwg No.:	01	
Date:	June 2025	