


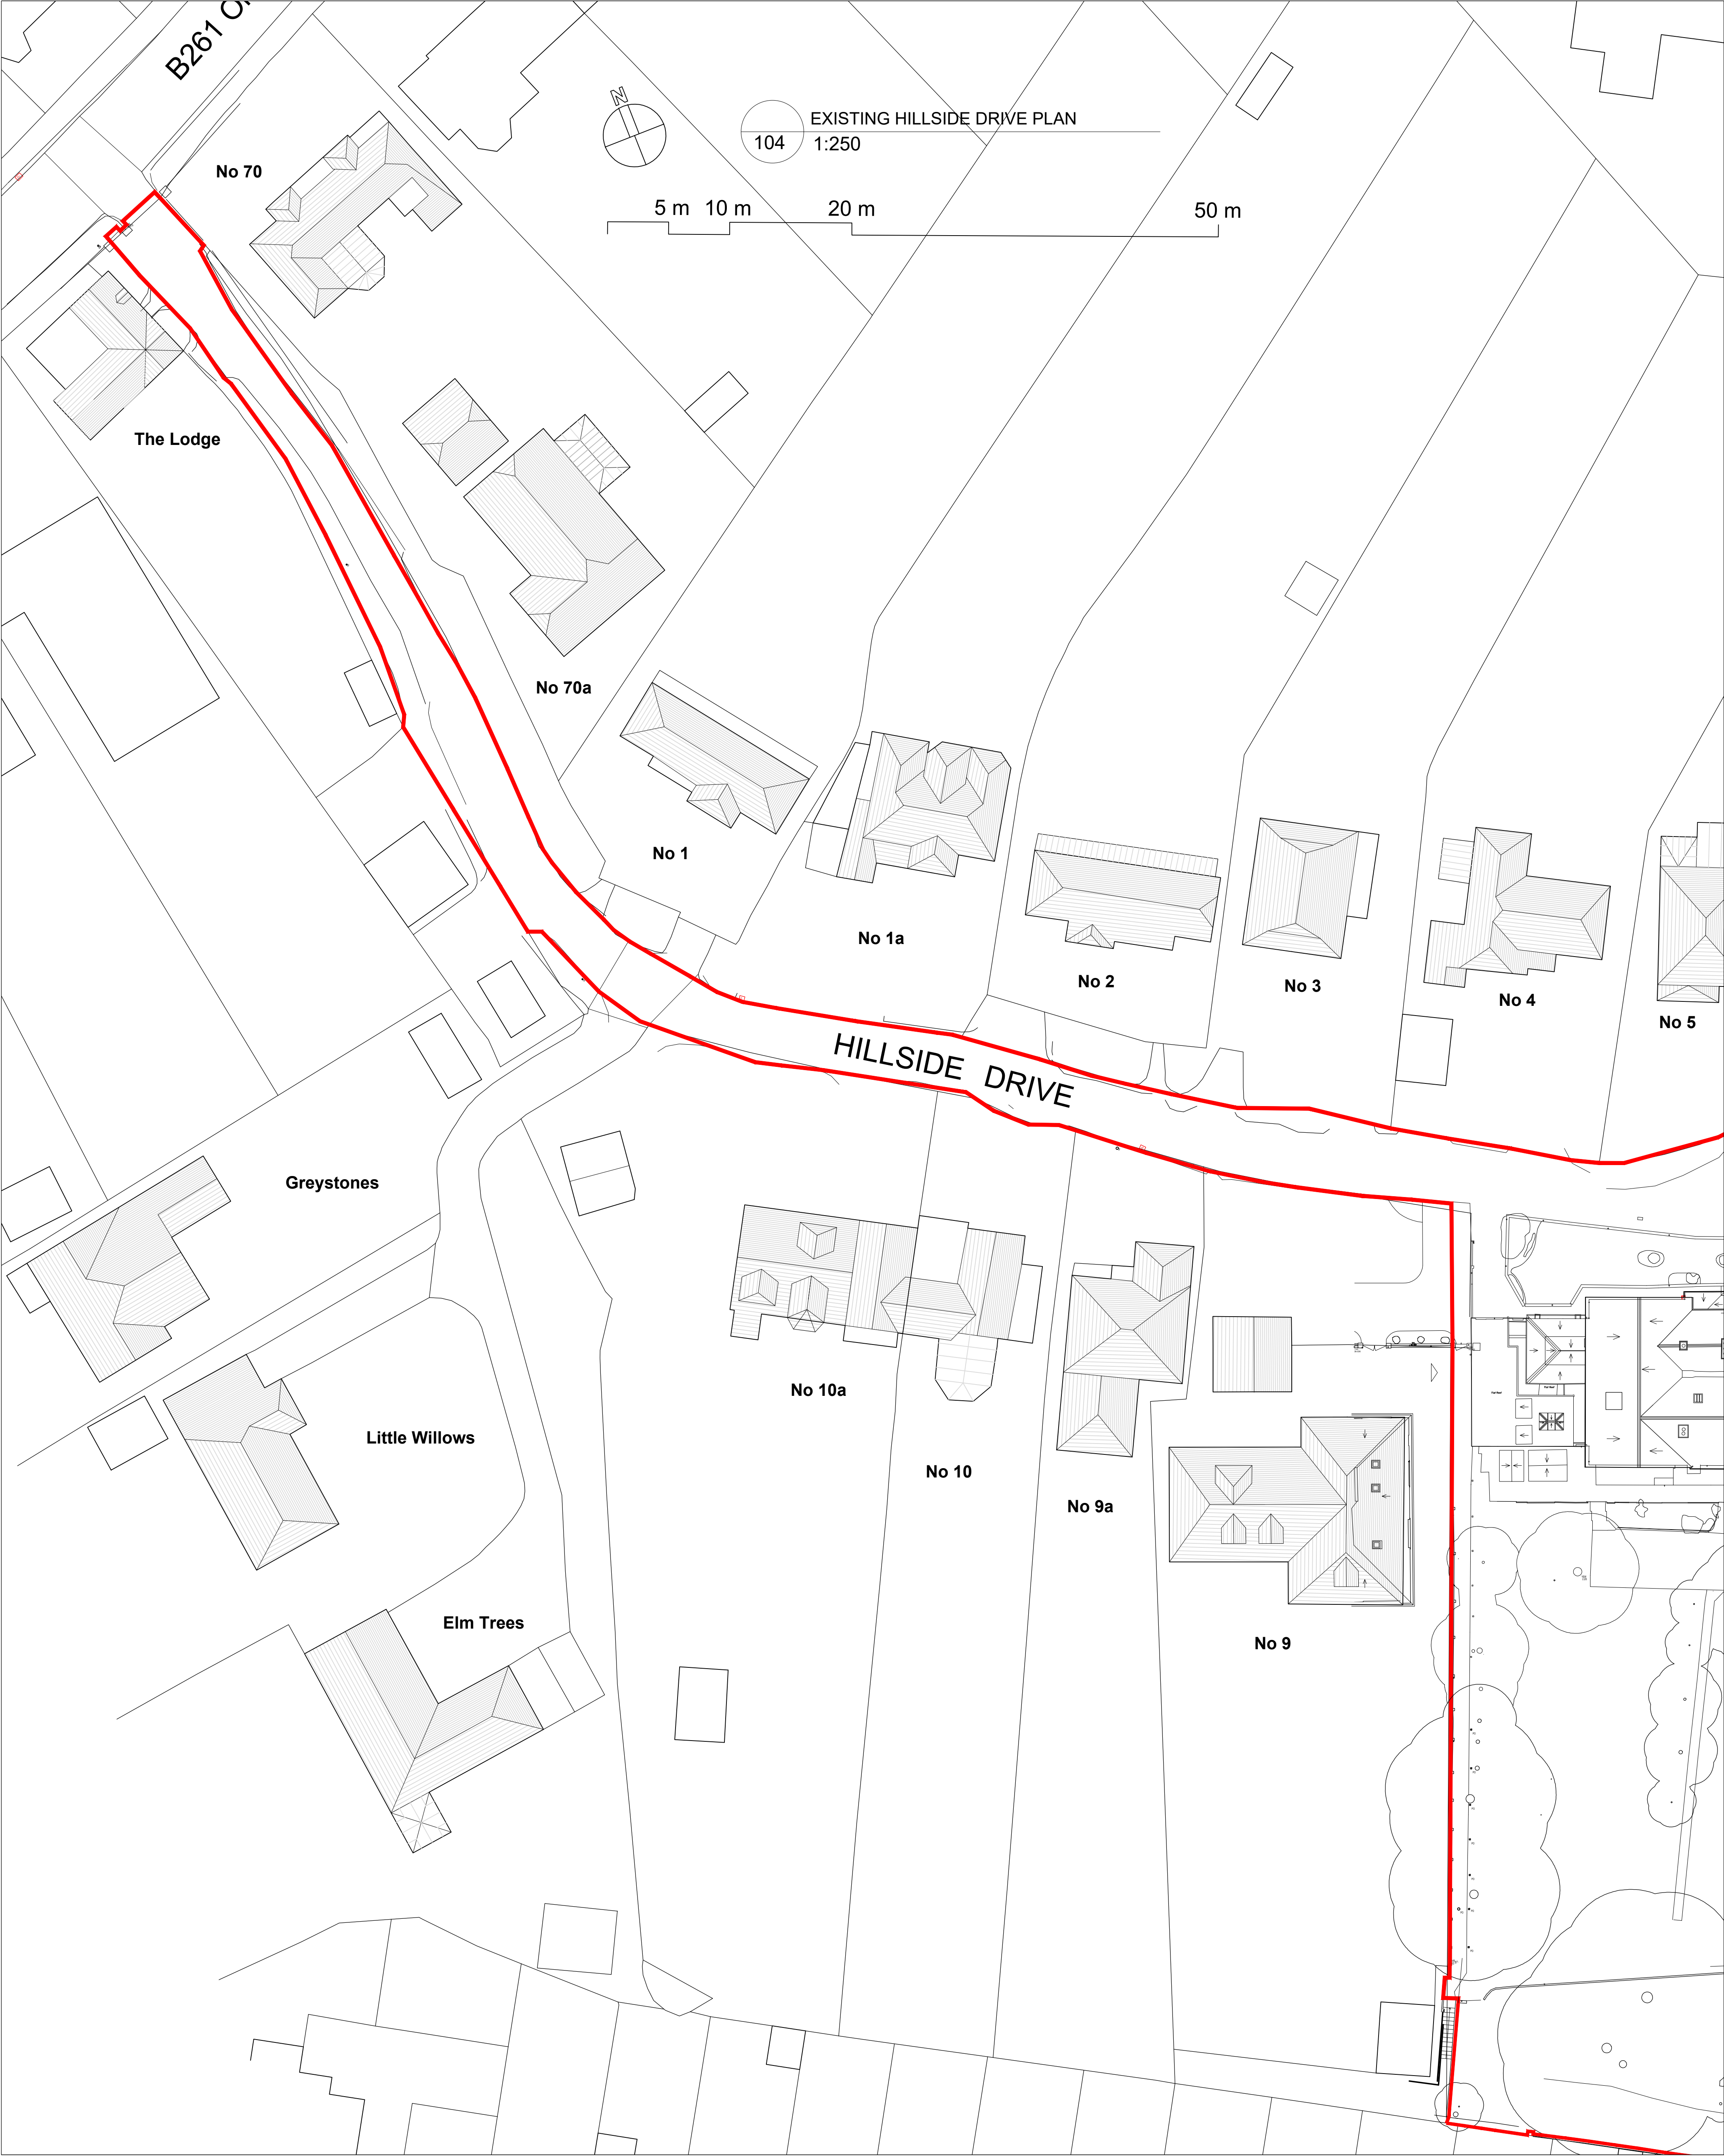

NOTES

Rev. Date By Notes

Copyright Clay Architecture Ltd
All dimensions are to be verified by the contractor before commencing works
Project

CONVENT OF MERCY, GRAVESEND
PROPOSAL FOR SURPLUS BUILDINGS AND LAND
SISTERS OF MERCY

Client

clayarchitecture

Great Lines Studios, Marlborough Road, Gillingham, Kent ME7 9AB
T: 01634 573 017
www.clayarchitecture.com
E: design@clayarchitecture.com

5287/PL/104

Revision /

Drawn: GEN
Authorised

Title

Scale: 1:250

SCHEME DESIGN
PROPOSED SITE PLAN

@ A1 size
Date: 27/09/2024