


SITE LOCATION

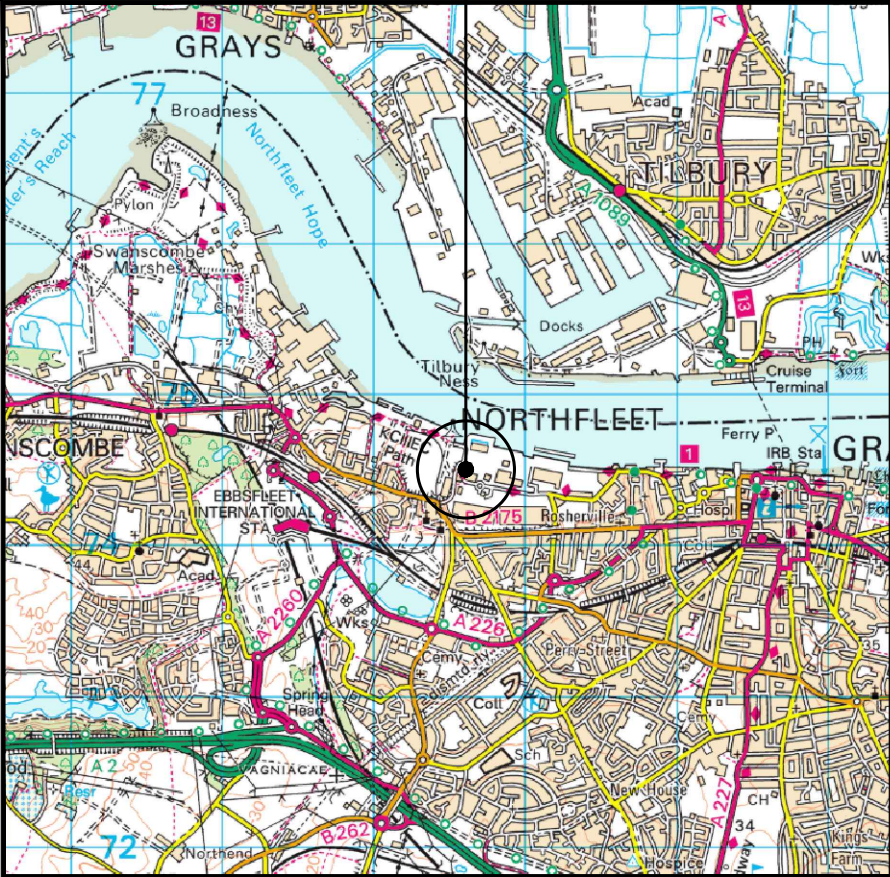


SITE LOCATION
(Scale 1:50000)


Ordnance Survey map extract
based upon Landranger map series
with the permission of the controller of
His Majesty's Stationery Office
Licence No. 100022432
Crown copyright.



SITE PHOTOGRAPH

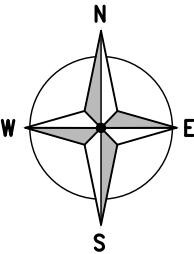


- = Right of Access
- = Public Access Route

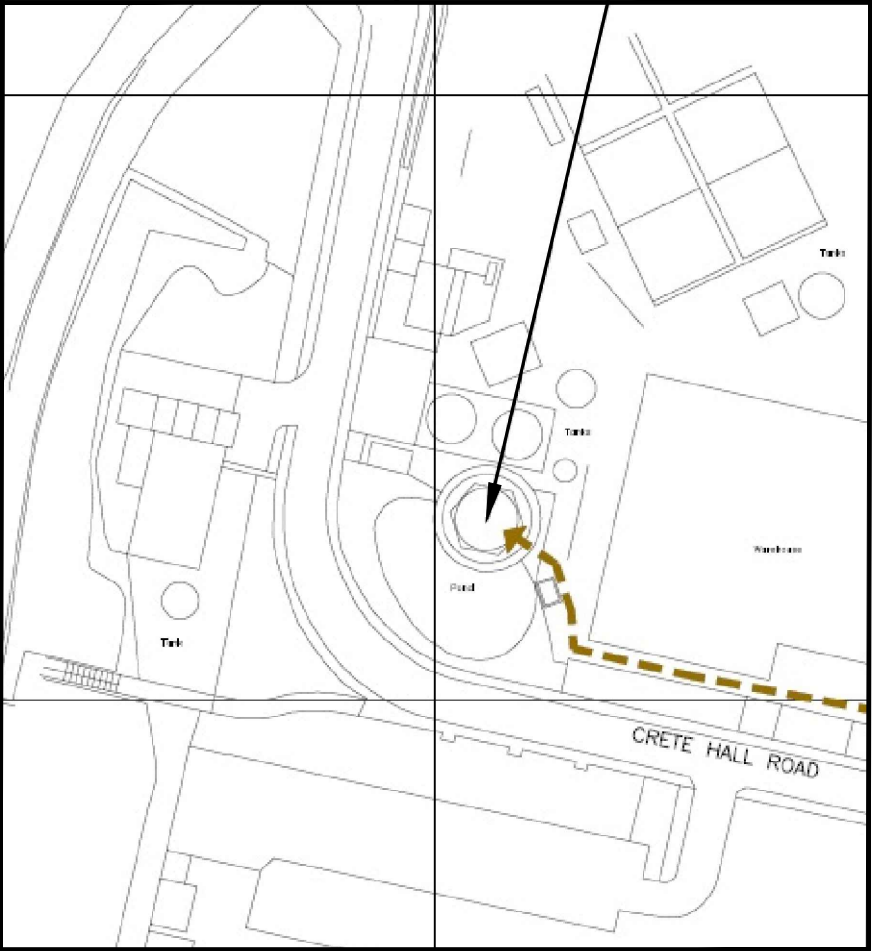

DETAILED SITE LOCATION
(Scale 1:1250)

Based upon Ordnance Survey map extract
with the permission of the Controller of
His Majesty's Stationery Office.
Crown copyright.
Licence No. 100022432

 

SITE LOCATION
W3W COMPOUND
AXED.EXTEND.FORM

ALL DIMENSIONS ARE IN mm UNLESS NOTED OTHERWISE

N.G.R E: 562610 N: 174433

DIRECTIONS TO SITE:

DIRECTIONS TO SITE: FROM M25 JUNC 2
FOLLOW SIGNS FOR A2 TOWARDS
CANTERBURY, CONTINUE HEADING EAST FOR
APPROX 3.5 MILES AND FOLLOW SIGNS TO
A2260 TOWARDS NORTHFLEET, FROM SLIP
ROAD CONTINUE FOR APPROX 650 YARDS
OVER 3No. ROUNDABOUTS FOLLOWING SIGNS
FOR A2260, AFTER 100 YARDS AT JUNCTION
TURN RIGHT ONTO A226 THAMES WAYS,
AFTER APPROX 1 MILE AT ROUNDABOUT TAKE
2ND EXIT ONTO ROSHERVILLE WAY, AFTER
APPROX 650 YARDS AT JUNCTION TURN LEFT
ONTO CRETE HALL ROAD, AFTER APPROX 500
YARDS AT THE ROUNDABOUT IS THE
ENTRANCE TO SITE, THE WATER TOWER IS
LOCATED ON THE LEFT APPROX 200 YARDS
FROM THE ENTRANCE.

NOTES:

1A	PLANNING ISSUE	NTA	CIRCET	14.05.25
REV	MODIFICATION	BY	CH	DATE



Unit 27F-G, Hartlebury Trading Estate, Crown
Lane, Hartlebury, Worcestershire, DY10 4JD



Cell Name	Opt.
KIMBERLY CLARK WATER TOWER	—

Cell ID No				
CSID	✓	VF	✓	TEF
14518830		80519_14		010405
Project No.	—	N/A	—	N/A
—		—		—

Site Address / Contact Details
KIMBERLY CLARKS CRETE HALL ROAD NORTHFLEET, GRAVESEND DA11 9AA UNITED KINGDOM

Drawing Title:	SITE LOCATION MAPS
----------------	--------------------

Purpose of issue:	PLANNING	Dwg Rev:
-------------------	----------	----------

Drawing Number:	100	1A
-----------------	-----	----

Surveyed By:	Original Sheet Size:	Pack Issue:
AIRCOMMS	A3	

Drawn:	Date:	Checked:	Date:	1A
NTA	14.05.25	CIRCET	14.05.25	



EXISTING SITE PLAN
(1:200)

ALL DIMENSIONS ARE IN mm UNLESS NOTED OTHERWISE

N.G.R

E: 562610

N: 174433

NOTES:

1A	PLANNING ISSUE	NTA	CIRCET	14.05.25
REV	MODIFICATION	BY	CH	DATE



Unit 27F-G, Hartlebury Trading Estate, Crown Lane, Hartlebury, Worcestershire, DY10 4JD



Cell Name				Opt.
KIMBERLY CLARK WATER TOWER				-
Cell ID No				
CSID	✓	VF	✓	TEF
14518830		80519_14		010405
Project No.	-	N/A	-	N/A
-	-	-	-	-

Site Address / Contact Details


KIMBERLY CLARKS
CRETE HALL ROAD
NORTHFLEET, GRAVESEND
DA11 9AA
UNITED KINGDOM

Drawing Title:
EXISTING SITE PLAN

Purpose of issue:		PLANNING	Dwg Rev:
Drawing Number:		200	1A
Surveyed By: AIRCOMMS		Original Sheet Size: A3	Pack Issue:
Drawn: NTA	Date: 14.05.25	Checked: CIRCET	Date: 14.05.25

1A

SDNT0005 Version 3.0

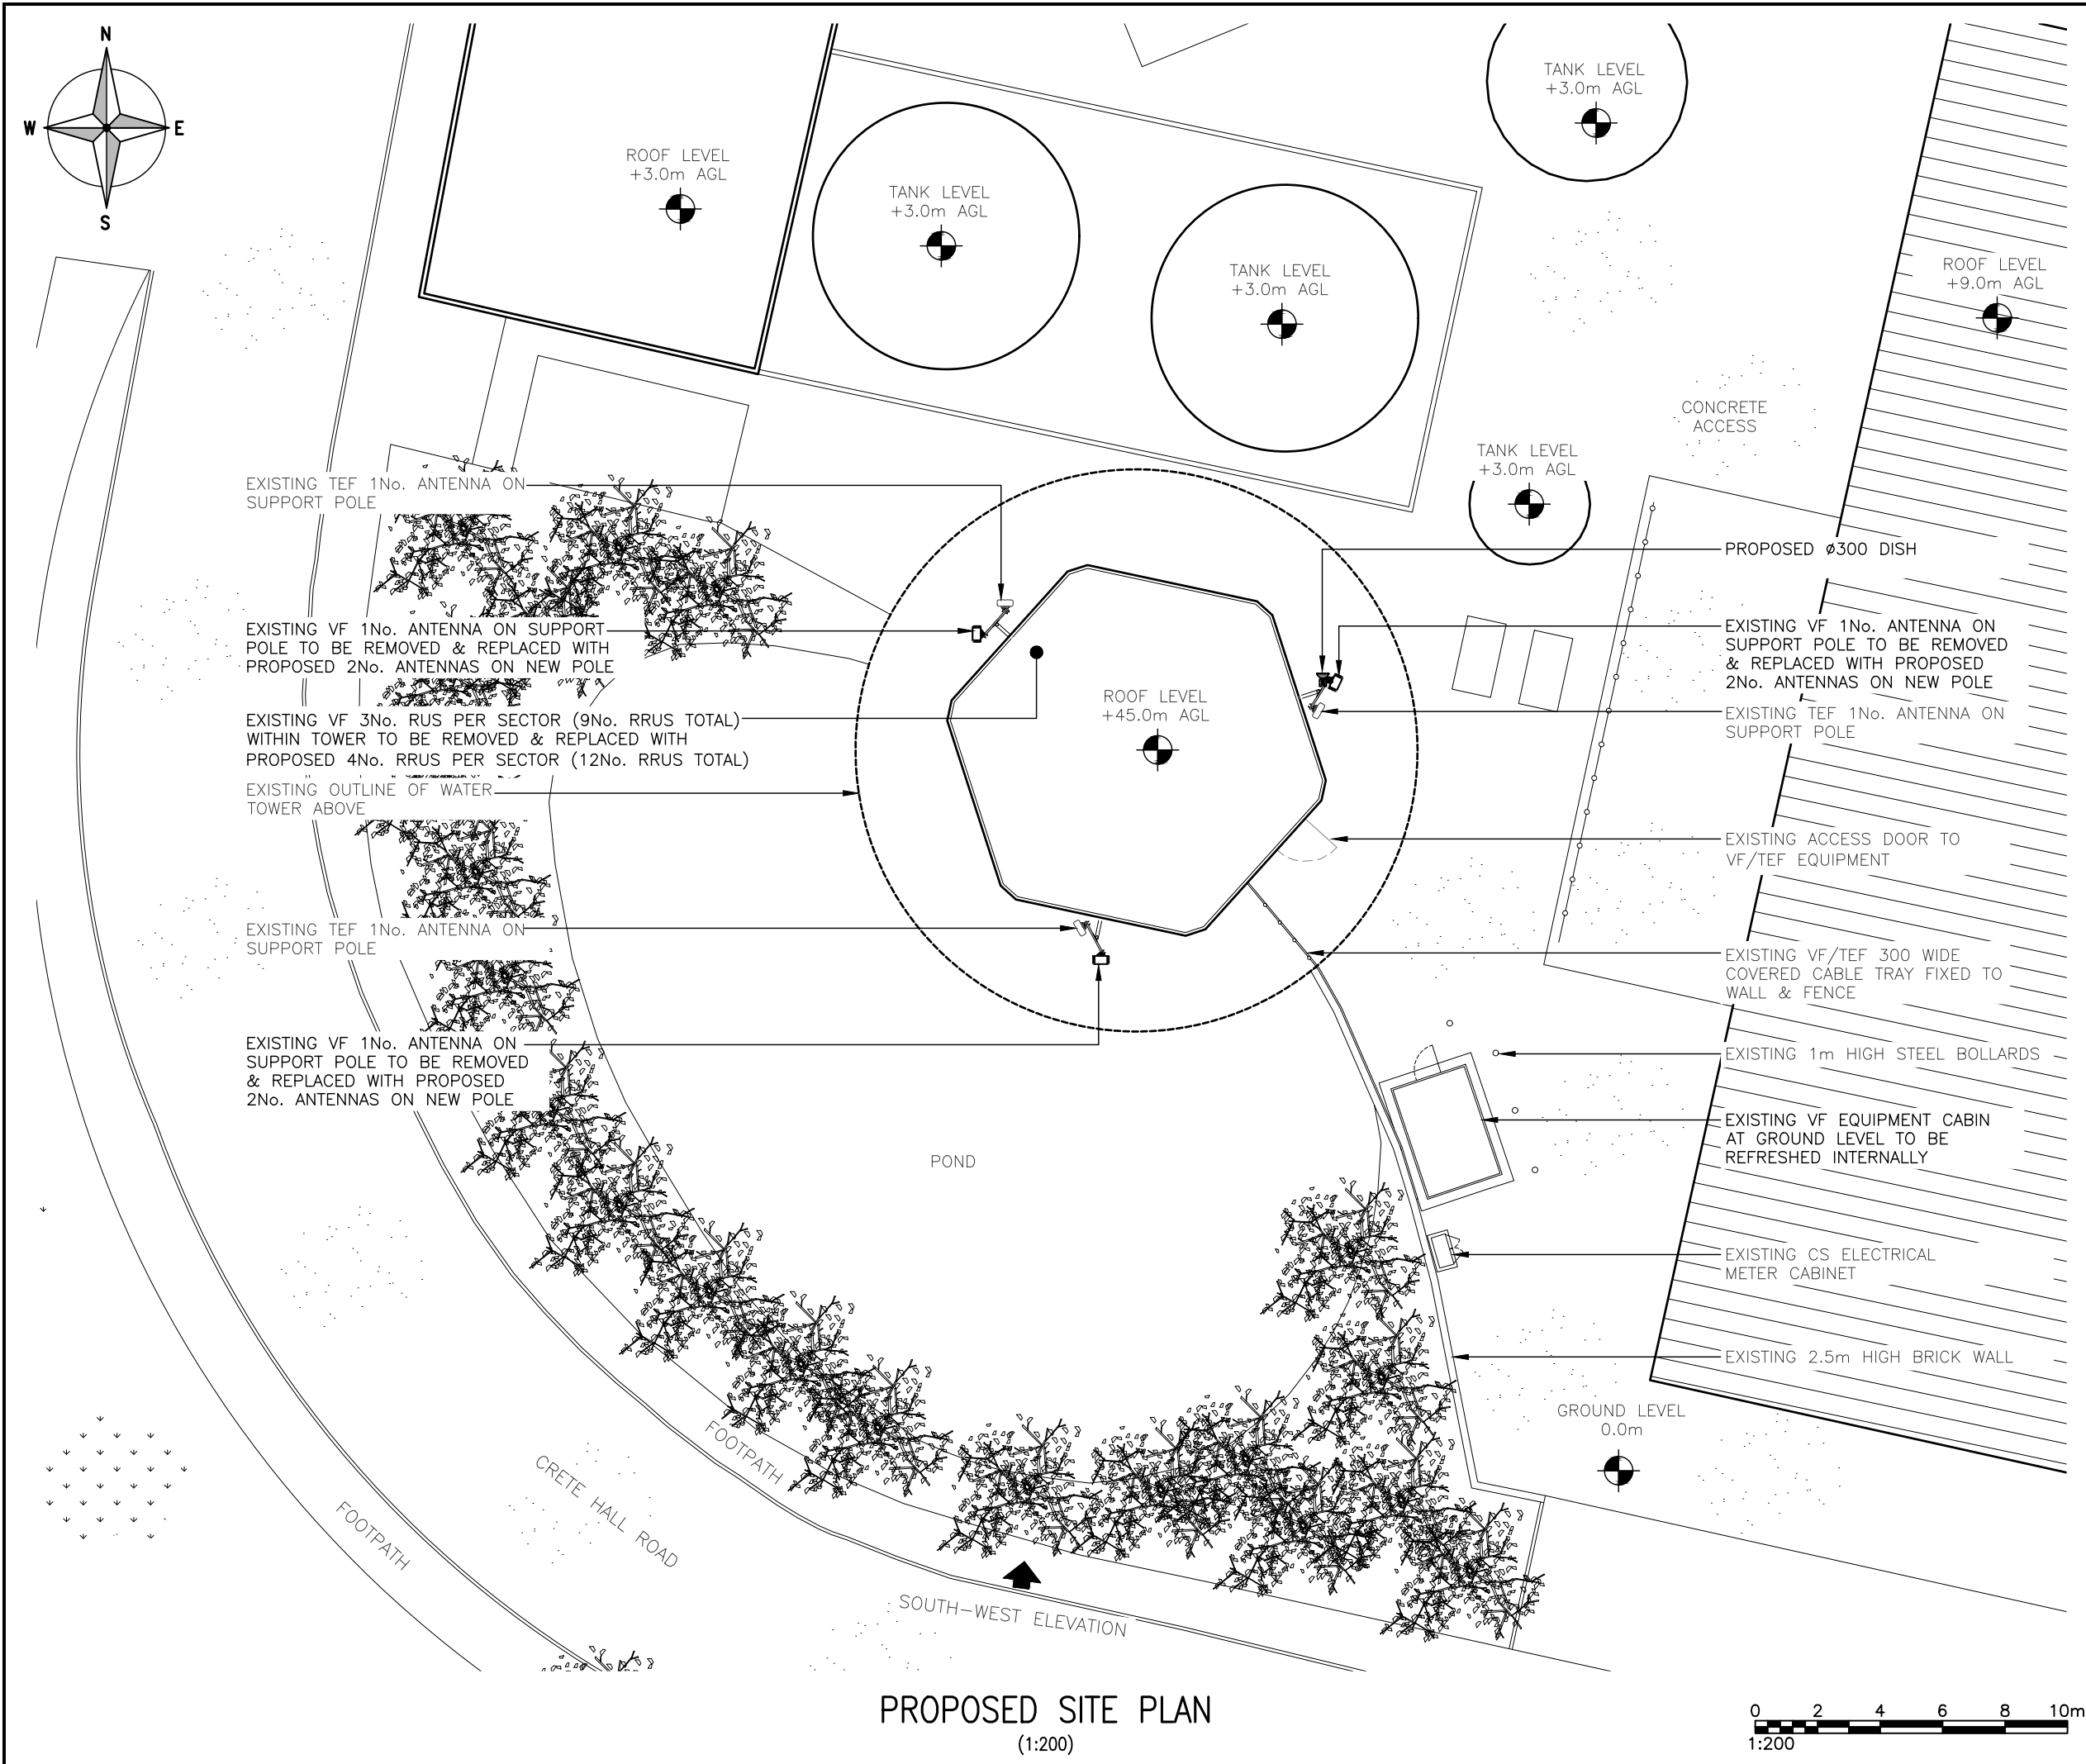

ALL DIMENSIONS ARE IN mm UNLESS NOTED OTHERWISE

N.G.R

E: 562610

N: 174433

NOTES:

1A	PLANNING ISSUE	NTA	CIRCET	14.05.25
REV	MODIFICATION	BY	CH	DATE




Unit 27F-G, Hartlebury Trading Estate, Crown Lane, Hartlebury, Worcestershire, DY10 4JD



Cell Name				Opt.
KIMBERLY CLARK WATER TOWER				—
Cell ID No				
CSID	✓	VF	✓	TEF
14518830		80519_14		010405
Project No.	—	N/A	—	N/A
—	—	—	—	—
Site Address / Contact Details				
KIMBERLY CLARKS CRETE HALL ROAD NORTHFLEET, GRAVESEND DA11 9AA UNITED KINGDOM				
Drawing Title: PROPOSED SITE PLAN				
Purpose of issue: PLANNING				Dwg Rev:
Drawing Number: 201				1A
Surveyed By: AIRCOMMS		Original Sheet Size: A3		Pack Issue:
Drawn: NTA	Date: 14.05.25	Checked: CIRCET	Date: 14.05.25	1A

SDNT0005 Version 3.0

PROPOSED SITE PLAN
(1:200)

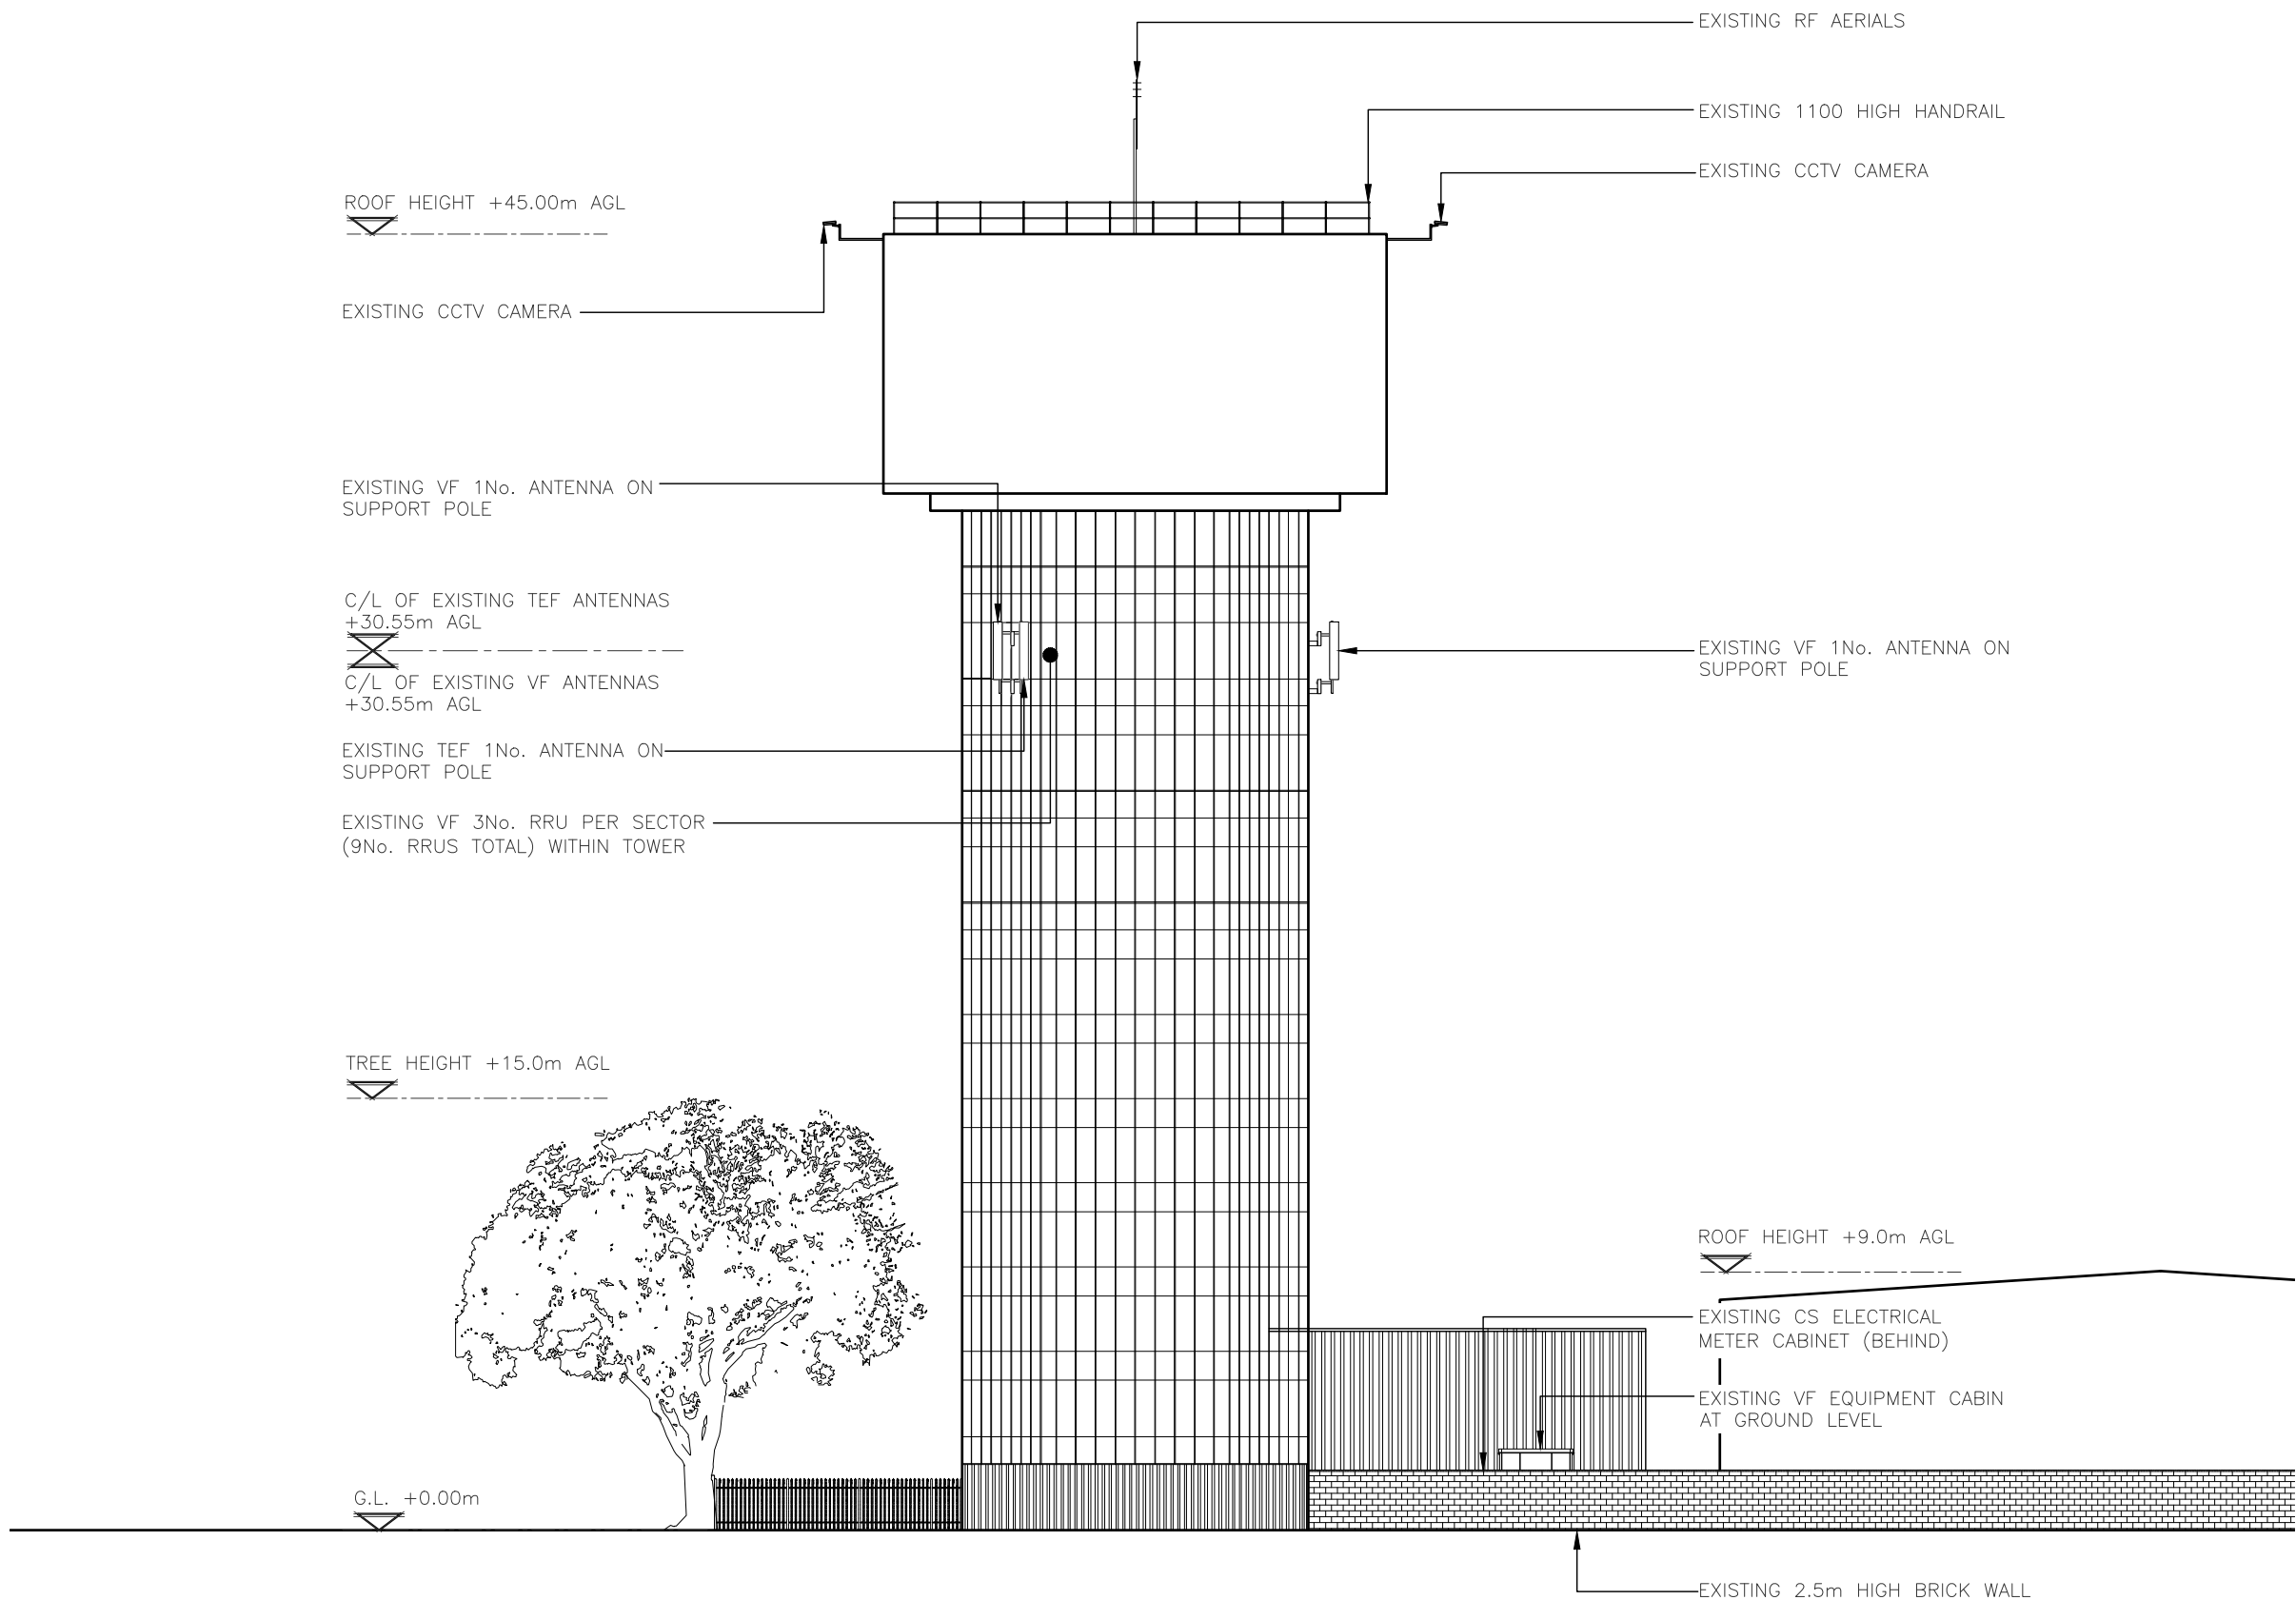

EXISTING SOUTH WEST ELEVATION
(1:250)

ALL DIMENSIONS ARE IN mm UNLESS NOTED OTHERWISE

N.G.R E: 562610 N: 174433

NOTES:

1A	PLANNING ISSUE	NTA	CIRCET	14.05.25
REV	MODIFICATION	BY	CH	DATE



Unit 27F-G, Hartlebury Trading Estate, Crown Lane, Hartlebury, Worcestershire, DY10 4JD



Cell Name	Opt.
KIMBERLY CLARK WATER TOWER	—


Cell ID No				
CSID	✓	VF	✓	TEF
14518830		80519_14		010405
Project No.	—	N/A	—	N/A
—		—		—

Site Address / Contact Details
KIMBERLY CLARKS CRETE HALL ROAD NORTHFLEET, GRAVESEND DA11 9AA UNITED KINGDOM

Drawing Title: EXISTING SITE ELEVATION

Purpose of issue:	PLANNING	Dwg Rev:
Drawing Number:	300	1A

Drawing Number:				300	1A
Surveyed By: AIRCOMMS			Original Sheet Size: A3		Pack Issue:
Drawn: NTA	Date: 14.05.25	Checked: CIRCET	Date: 14.05.25	1A	

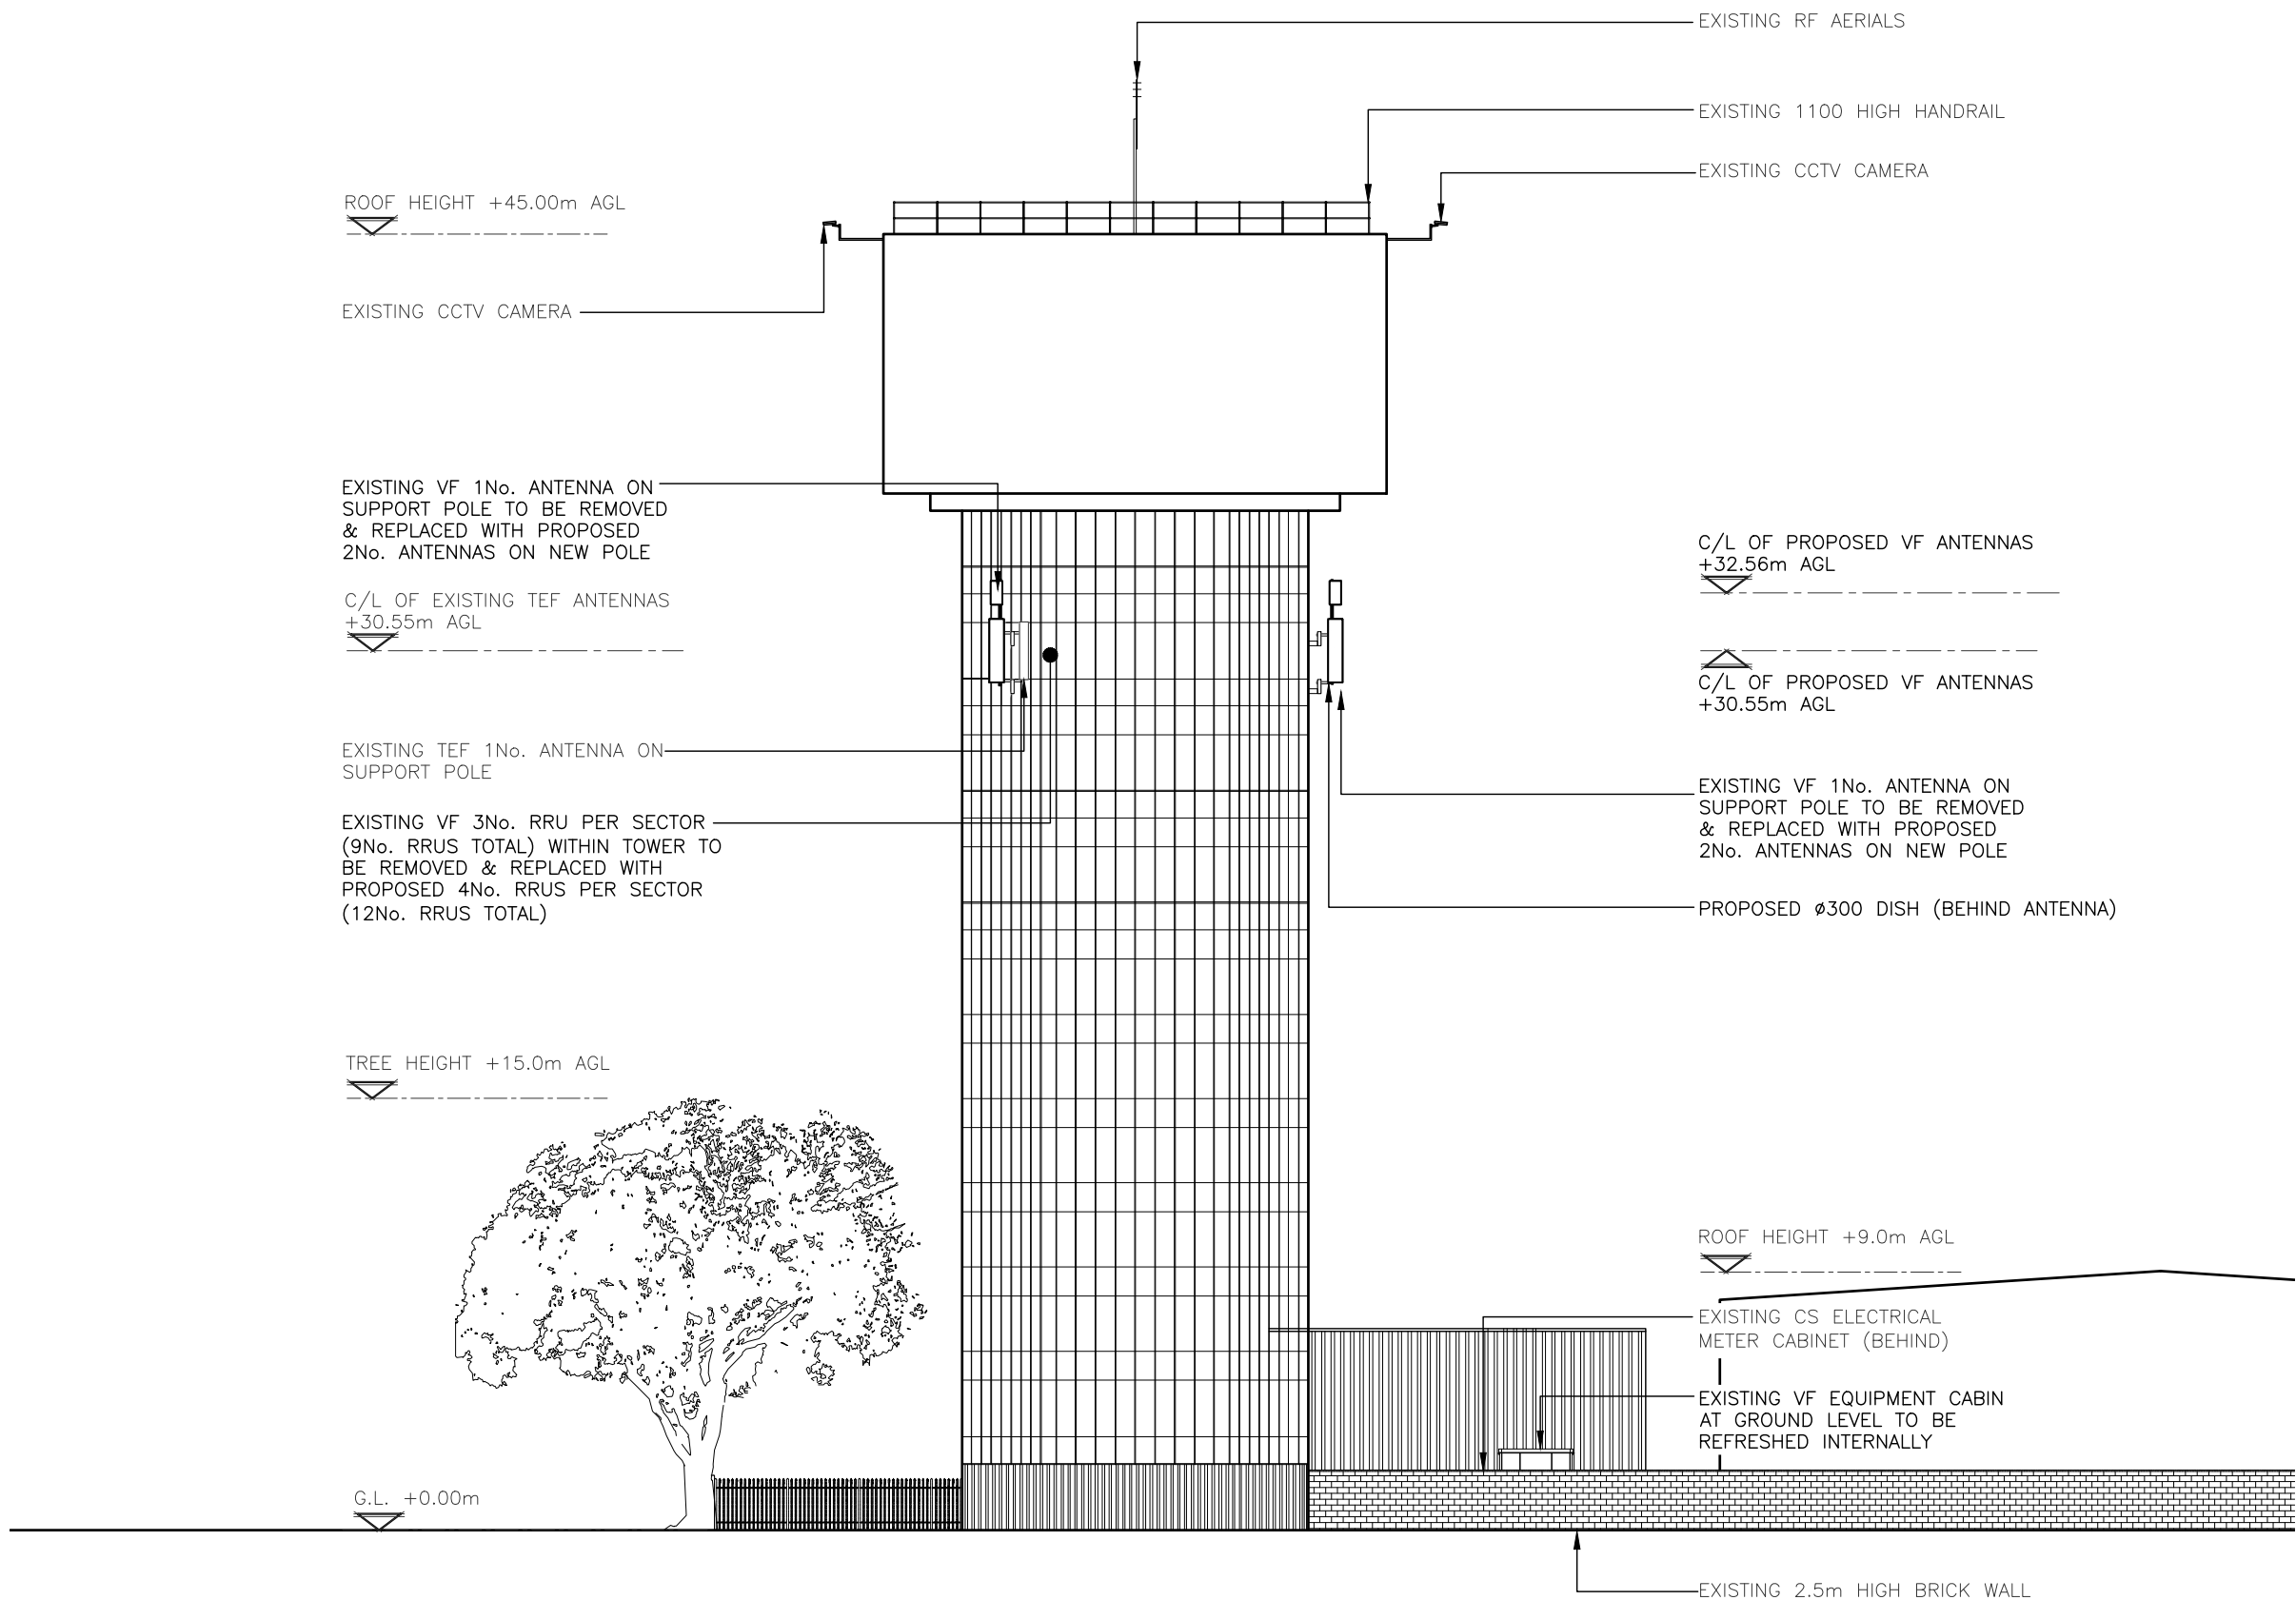

PROPOSED SOUTH WEST ELEVATION
(1:250)

ALL DIMENSIONS ARE IN mm UNLESS NOTED OTHERWISE

N.G.R E: 562610 N: 174433

NOTES:

1A	PLANNING ISSUE	NTA	CIRCET	14.05.25
REV	MODIFICATION	BY	CH	DATE



Unit 27F-G, Hartlebury Trading Estate, Crown Lane, Hartlebury, Worcestershire, DY10 4JD



Cell Name	Opt.
KIMBERLY CLARK WATER TOWER	—

Cell ID No				
CSID	✓	VF	✓	TEF
14518830		80519_14		010405
Project No.	—	N/A	—	N/A
—		—		—

Site Address / Contact Details	
KIMBERLY CLARKS CRETE HALL ROAD NORTHFLEET, GRAVESEND DA11 9AA UNITED KINGDOM	

Drawing Title:	PROPOSED SITE ELEVATION
----------------	-------------------------

Purpose of issue:	PLANNING	Dwg Rev:
Drawing Number:	301	1A

Surveyed By:		Original Sheet Size:		Pack Issue:
AIRCOMMS		A3		
Drawn:	Date:	Checked:	Date:	1A
NTA	14.05.25	CIRCET	14.05.25	