


0 5 10 15 20 25m



Scale 1:500

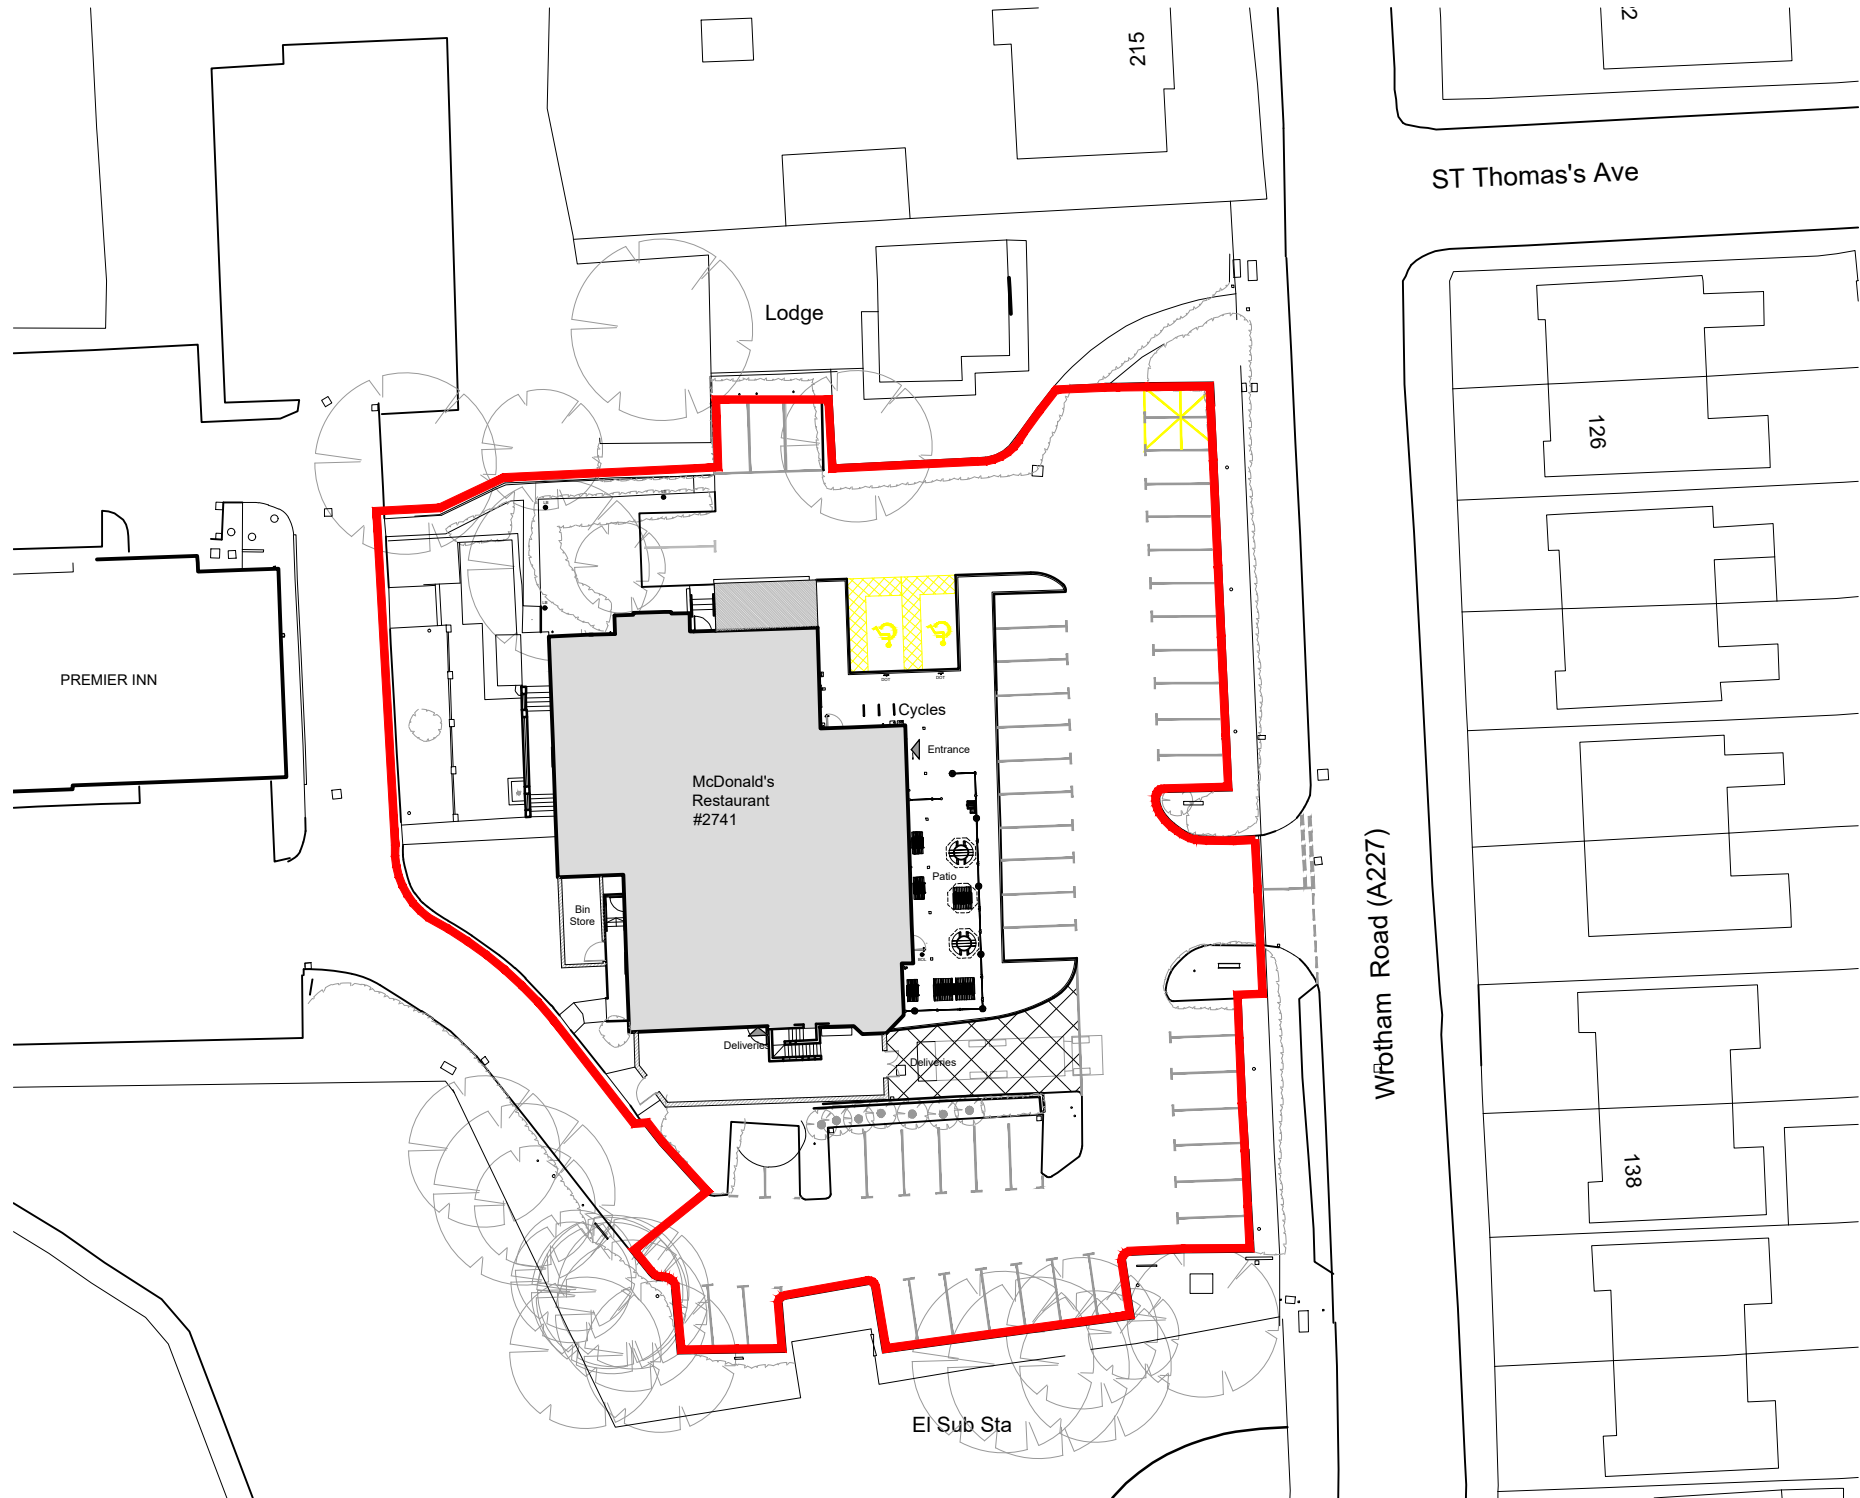

Site Plan
Scale 1:500

Block Plan (Signage Application)

NOTES

- All dimensions and levels are to be checked on site.
- Any discrepancies are to be reported to the architect before any work commences.
- Whilst information on this sheet is issued to scale, scaling directly from this drawing may result in inaccuracies. For precise measurements, refer to the stated dimensions or contact the Architect.
- This drawing shall not be reproduced without express written permission from AEW.
- Title overlay drawings and ownership boundaries are produced using all reasonable endeavours. AEW cannot be responsible for the accuracy or scale discrepancy of base plans supplied to them.
- All works are to be undertaken in accordance with Building Regulations and the latest British Standards.
- All proprietary materials and products are to be used strictly in accordance with the manufacturers recommendations.

Project Notes

- All drawings to be read in conjunction with all other drawings as noted on issue sheet.
- Drawing based on: OS pro map 100022432 Glanville Survey drawing No. 4240315-4103

Application Boundary:



B	20/03/2026	A.J.L	BSC
Application boundary and signage arrangement updated.			
A	04/03/2026	MC	A.J.L
Proposed door and stair for fire escape only shown to north elevation			
-	19/02/2026	MC	A.J.L
Initial Issue			

REV	Date	Drawn by: -	Checked by: -
Purpose of Issue			

drawing stage	Planning
client	McDonald's Restaurants Ltd

project	Gravesend, The Woodlands, DA11 7LF	store	2741
drawing title			

Block Plan (Signage Application)			
date			

date	19/02/2026	drawn	MC
scale@A3	1:500	checked	A.J.L

Planning

Rev

B

14009_AEW_2741_0102

Job No

aew architects
0161 214 4370
www.aewarchitects.com



Aew