

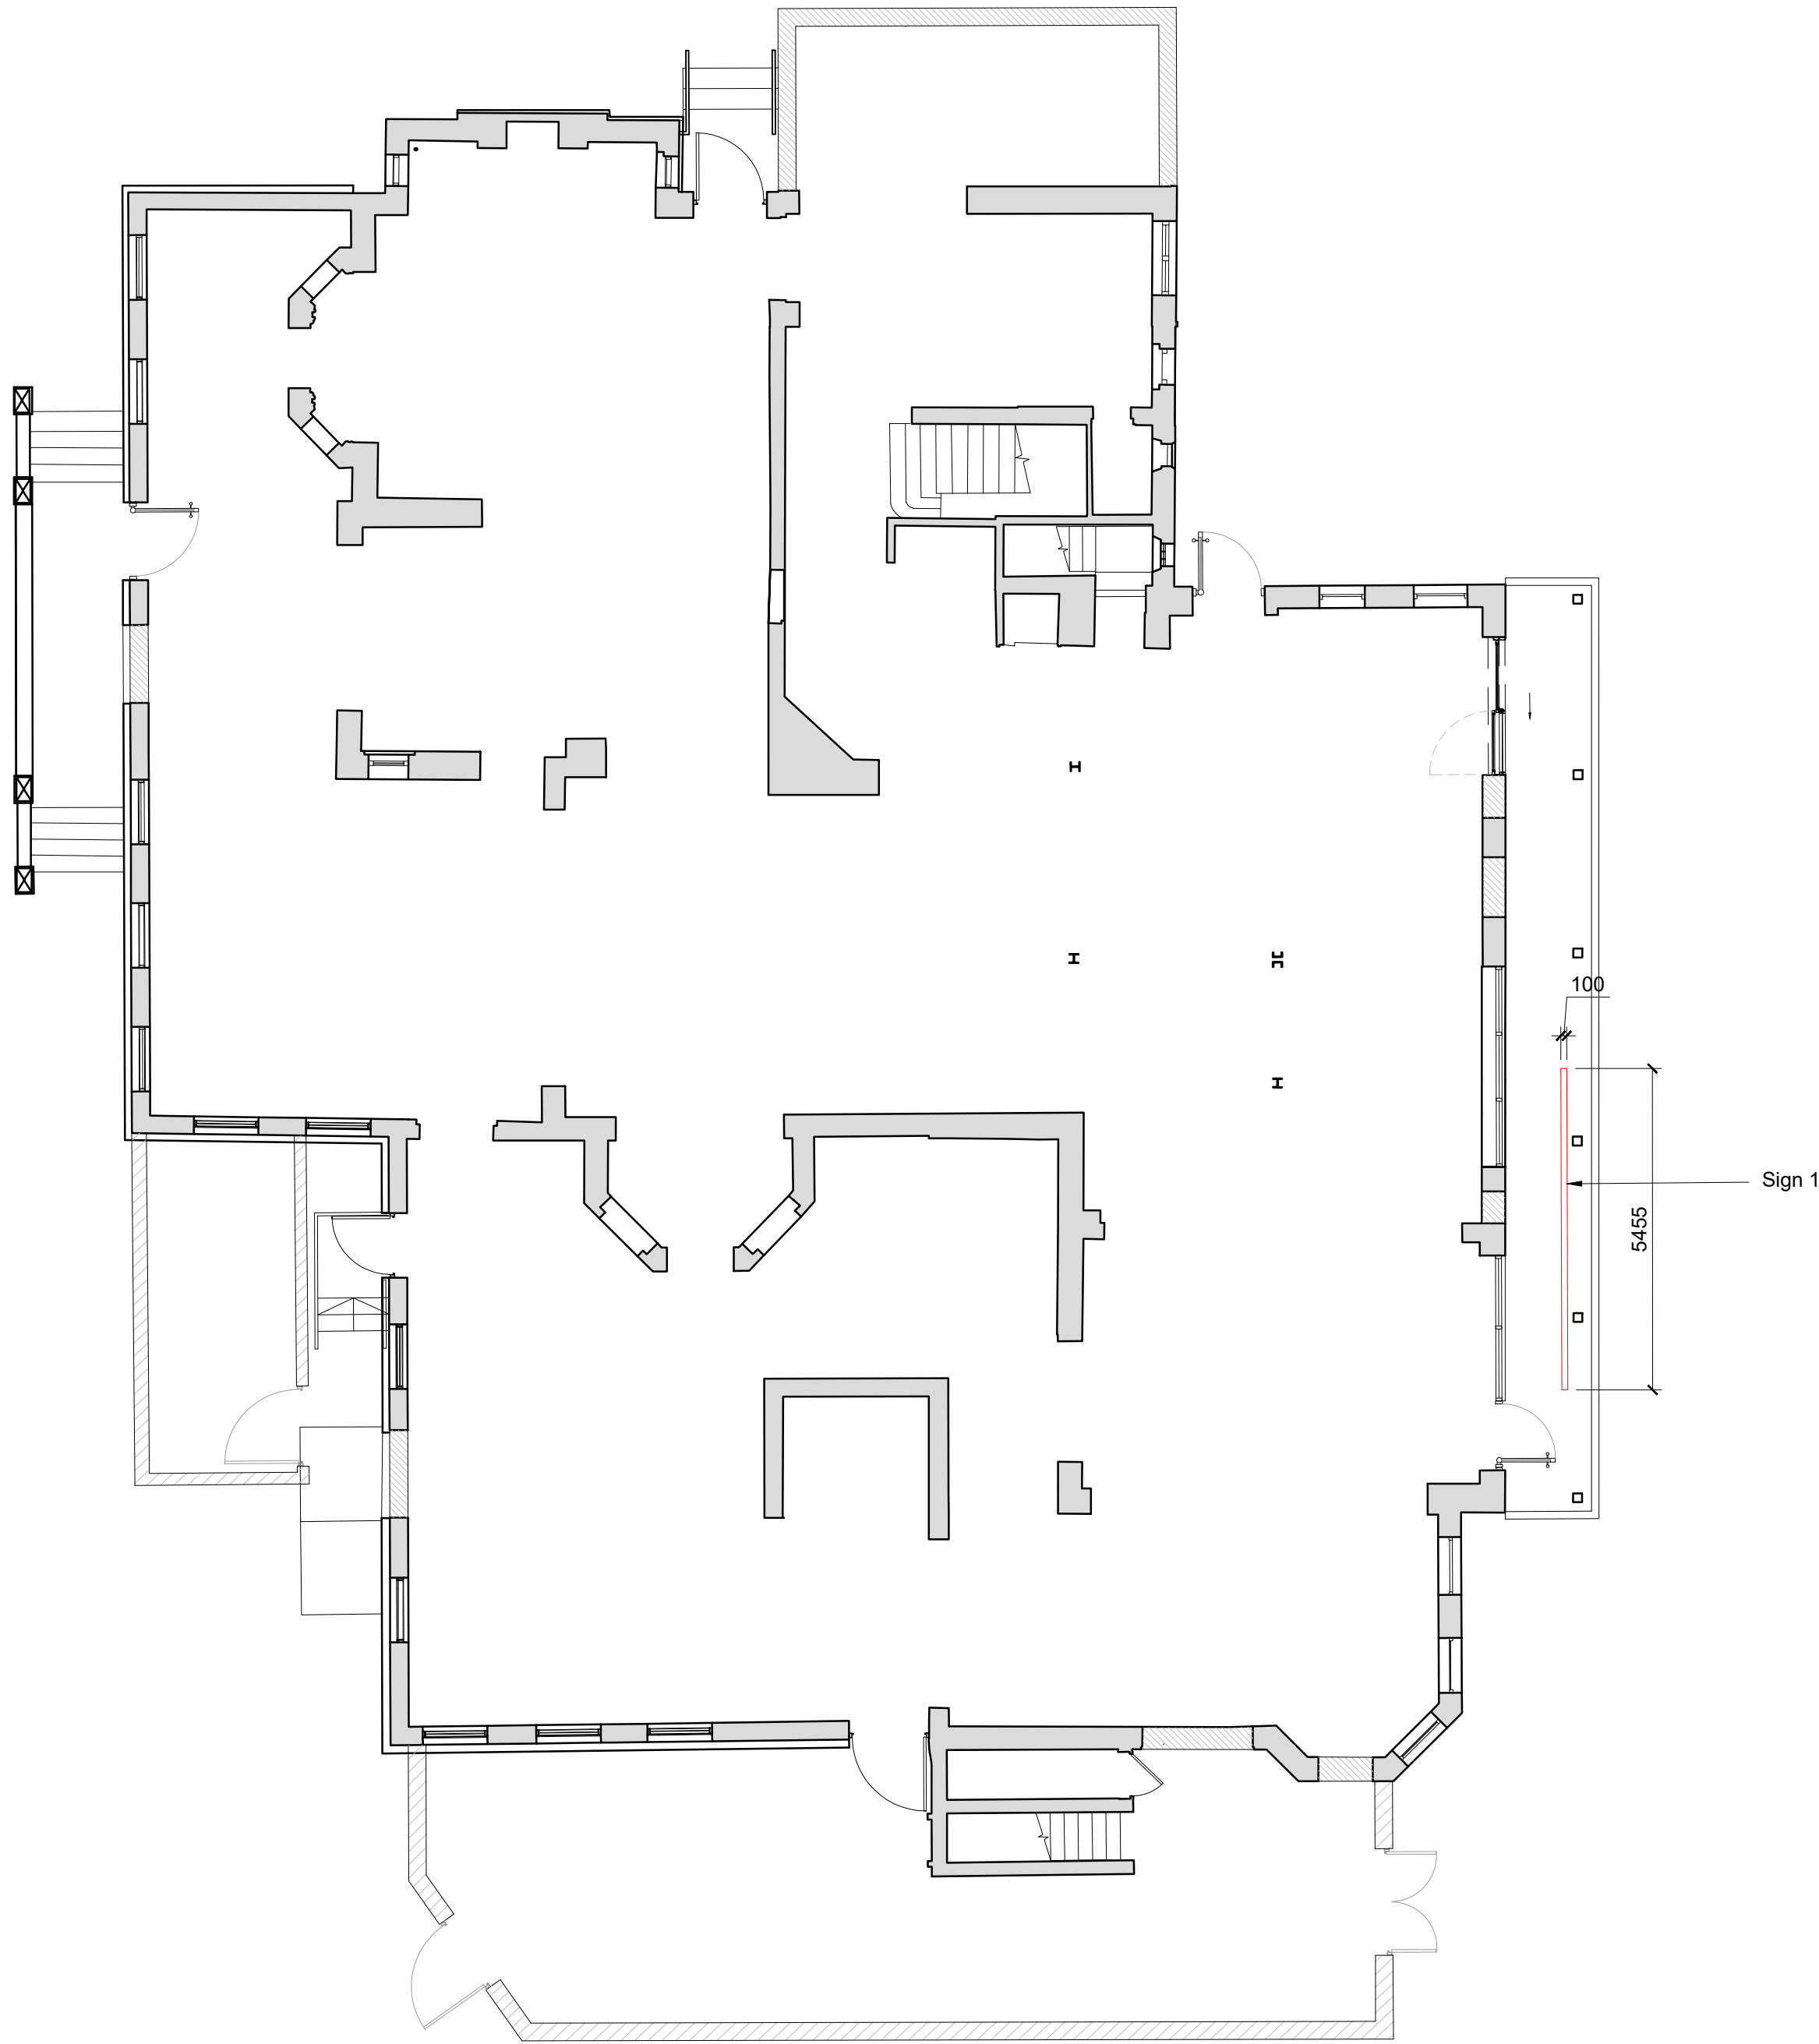


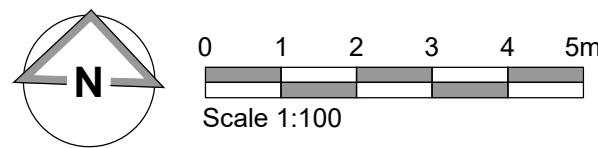

Ground Floor Plan
Scale 1:100

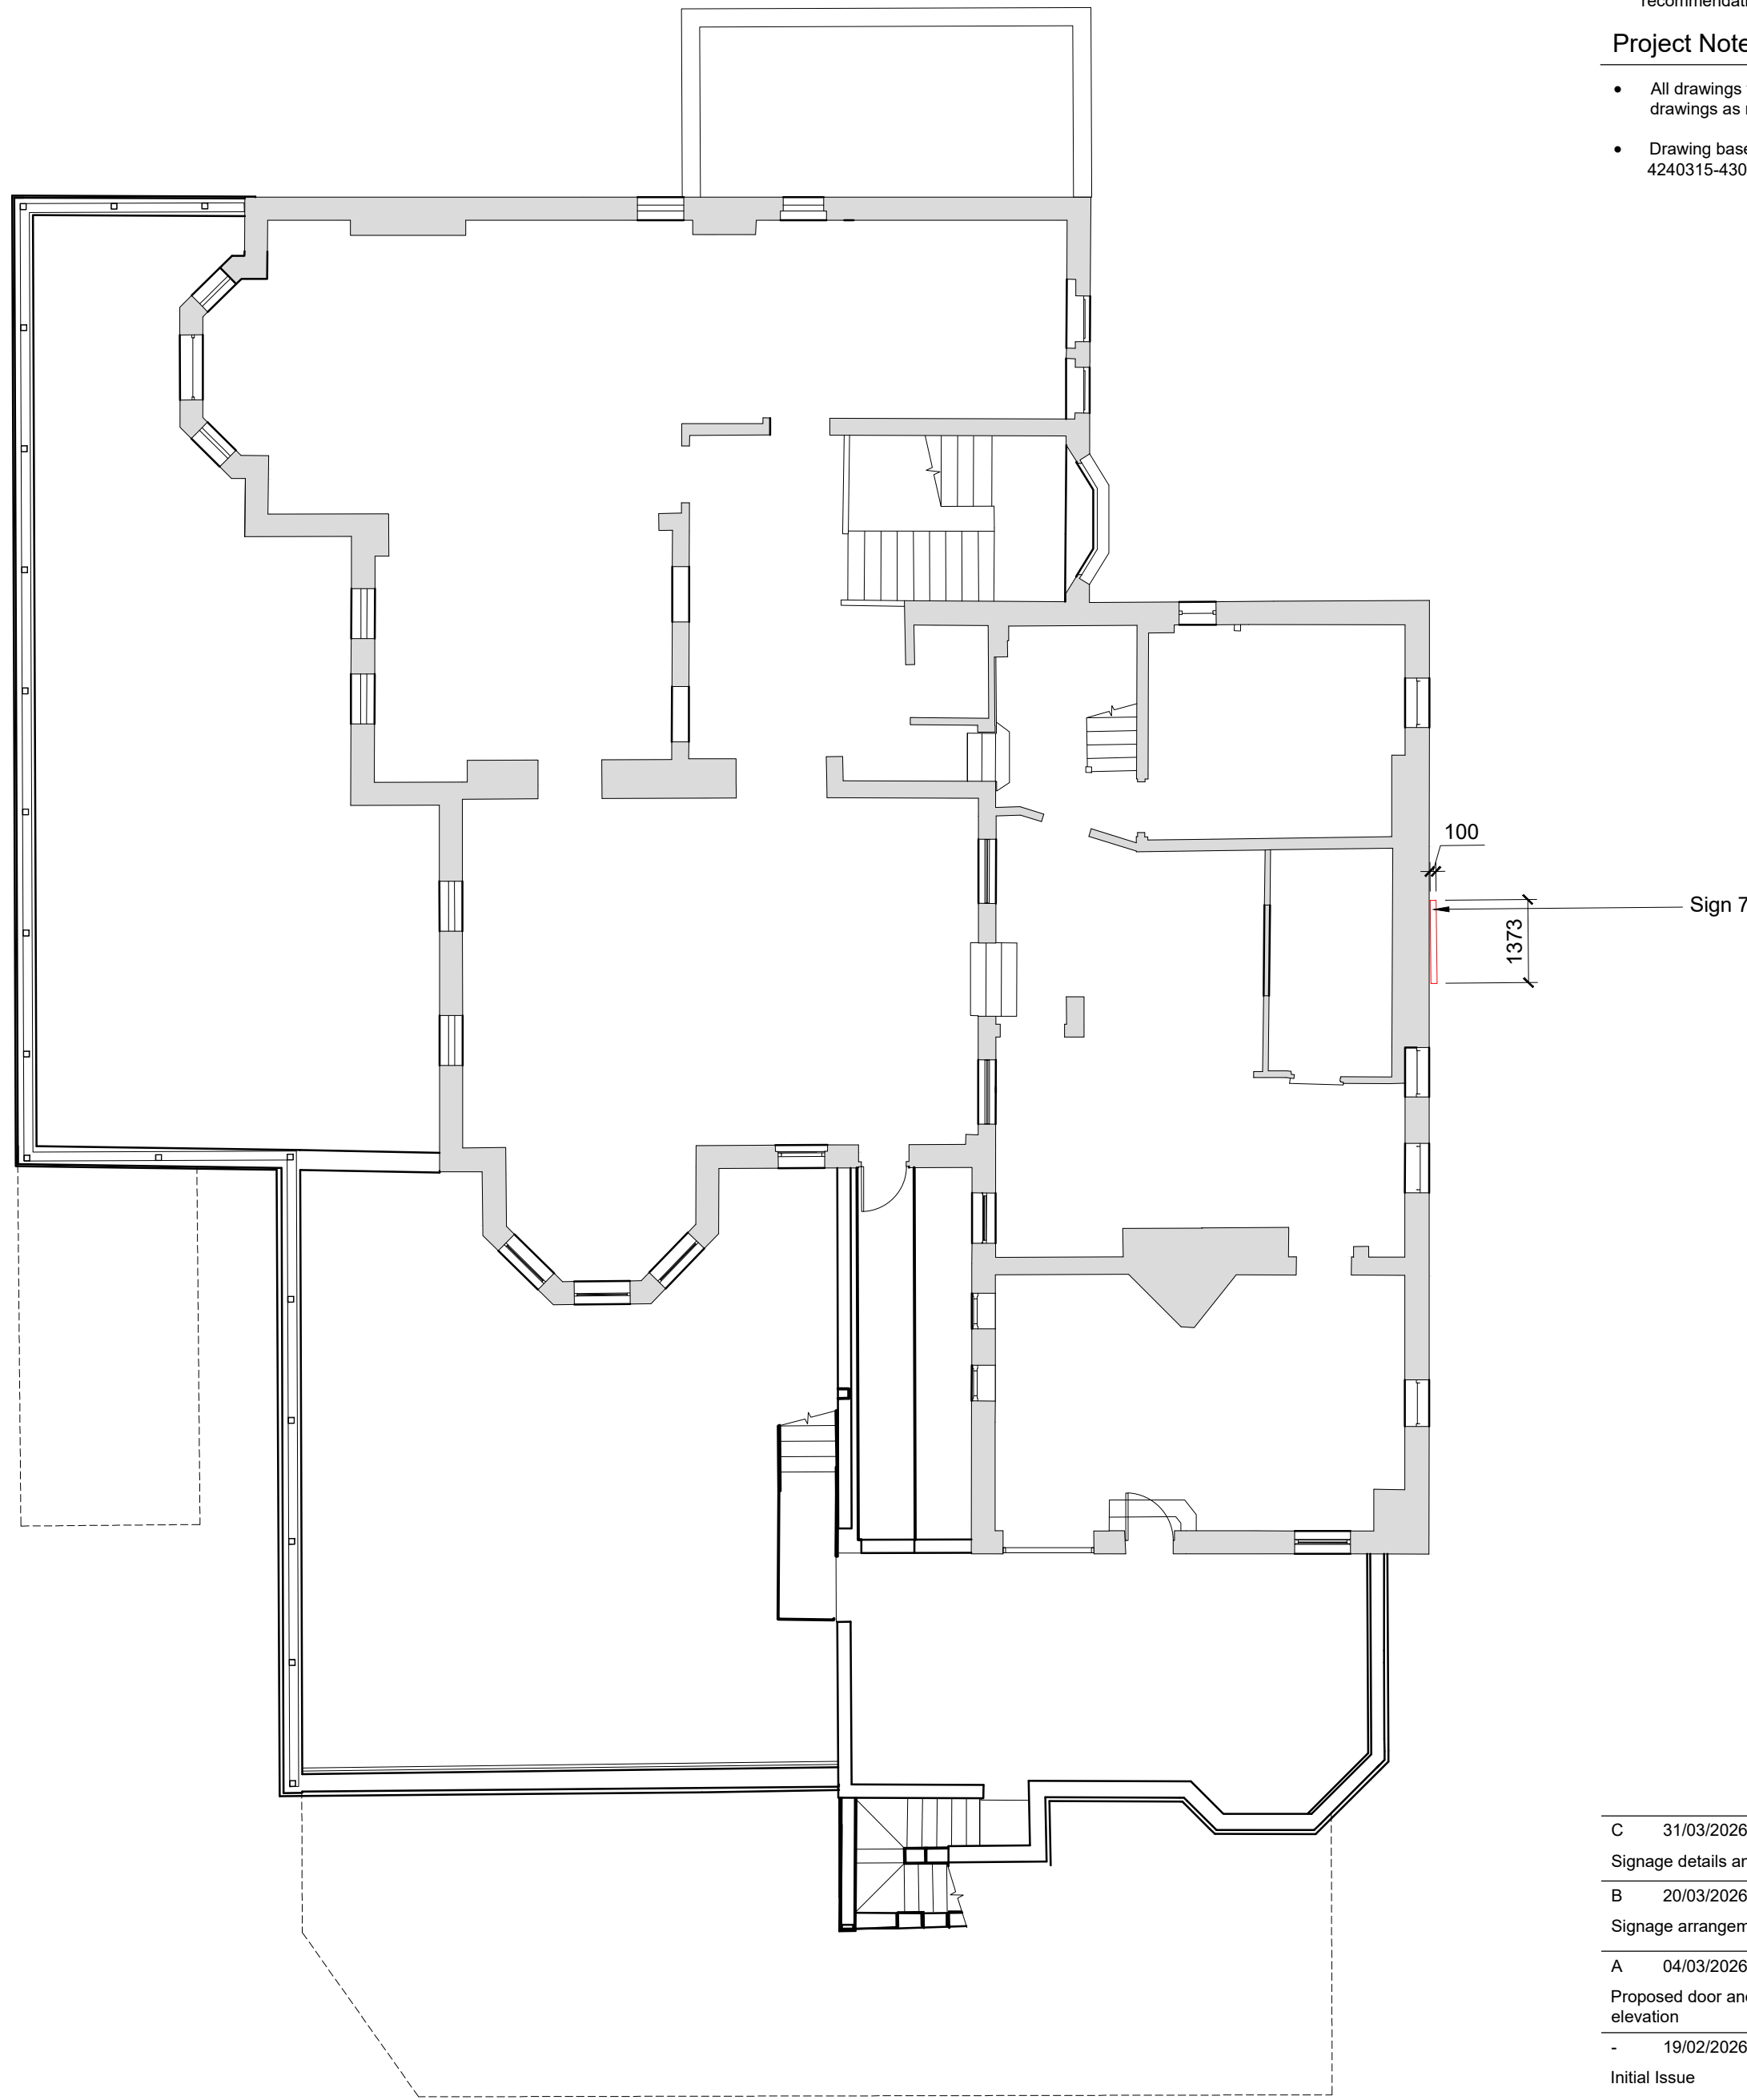

First Floor Plan
Scale 1:100

Digital & Signage Schedule								
Signage Reference	Qty.	Size mm (WxDxH)	Materials	Colour	Height Above Ground	Extent of Projection (mm)	Height of Text (mm)	Illumination
Sign 1 Roof Letters	1	5455 x 100 x 600	White acrylic "McDonald's" text.	RAL 9910 White	Refer to elevations	N/A	600	Static - Max. 500cd/m²
Sign 7 UK Arch	1	1373 x 100 x 1200	Yellow acrylic "Golden Arch" symbol.	BS10E53 Yellow	Refer to elevations	N/A	1200	Static - Max. 500cd/m²

NOTES

- All dimensions and levels are to be checked on site.
- Any discrepancies are to be reported to the architect before any work commences.
- Whilst information on this sheet is issued to scale, scaling directly from this drawing may result in inaccuracies. For precise measurements, refer to the stated dimensions or contact the Architect.
- This drawing shall not be reproduced without express written permission from AEW.
- Title overlay drawings and ownership boundaries are produced using all reasonable endeavours. AEW cannot be responsible for the accuracy or scale discrepancy of base plans supplied to them.
- All works are to be undertaken in accordance with Building Regulations and the latest British Standards.
- All proprietary materials and products are to be used strictly in accordance with the manufacturers recommendations.

Project Notes

- All drawings to be read in conjunction with all other drawings as noted on issue sheet.
- Drawing based on Glanville drawing reference 4240315-4303-4403-4503-4603

C	31/03/2026	AJL	BSC
Signage details and schedule updated.			
B	20/03/2026	AJL	BSC
Signage arrangement updated.			
A	04/03/2026	MC	AJL
Proposed door and stair for fire escape only shown to north elevation			
-	19/02/2026	MC	AJL
Initial Issue			
REV	Date	Drawn by: -	Checked by: -
Purpose of Issue			
For Approval			
drawing stage	Planning		
client			
McDonald's Restaurants Ltd			
project Gravesend, The Woodlands, DA11 7LF			
store			2741
drawing title			
Proposed Building and Roof Signage Plans (Signage Application)			
date	19/02/2026	drawn	MC
scale@A1	1:100	checked	AJL

Planning

Proposed Building and Roof Signage Plans (Signage Application)

Rev

C

Job No

14009_AEW_2741_0106

aew architects
0161 214 4370
www.aewarchitects.com

