

Mcdonalds Gravesend The Woodlands
Building Signage

SWATCHES

BS10E53 YELLOW

PERSPEX 2522 ACRYLIC

SIGN TYPE 7 - Illuminated Arch 1200mm - FG-MCD-026 - Qty 1

Internally illuminated, 2.5mm aluminium letter shape (100mm Deep), powdercoated BS10E53 yellow.

Face to be rimless display of CNC routed 5mm 2522 yellow acrylic, with lip to edge to allow bonding to returns

Backtray made from 10mm foamex, lined with LED units.

Fixed directly through foamex backtrays into building substrate

Size - 1373 x 1200mm

Scale - 1:20



SECTION

Scale - 1:2



1mm Aluminium Letter returns finished Hipca Yellow BS10E53

Router cut 10mm Foamex Letter Backs

Router cut 5mm Yellow 2252 Acrylic Letter Faces with 2.5mm Retaining lip to rear

Fix directly through rear of backtray into substrate

LED units

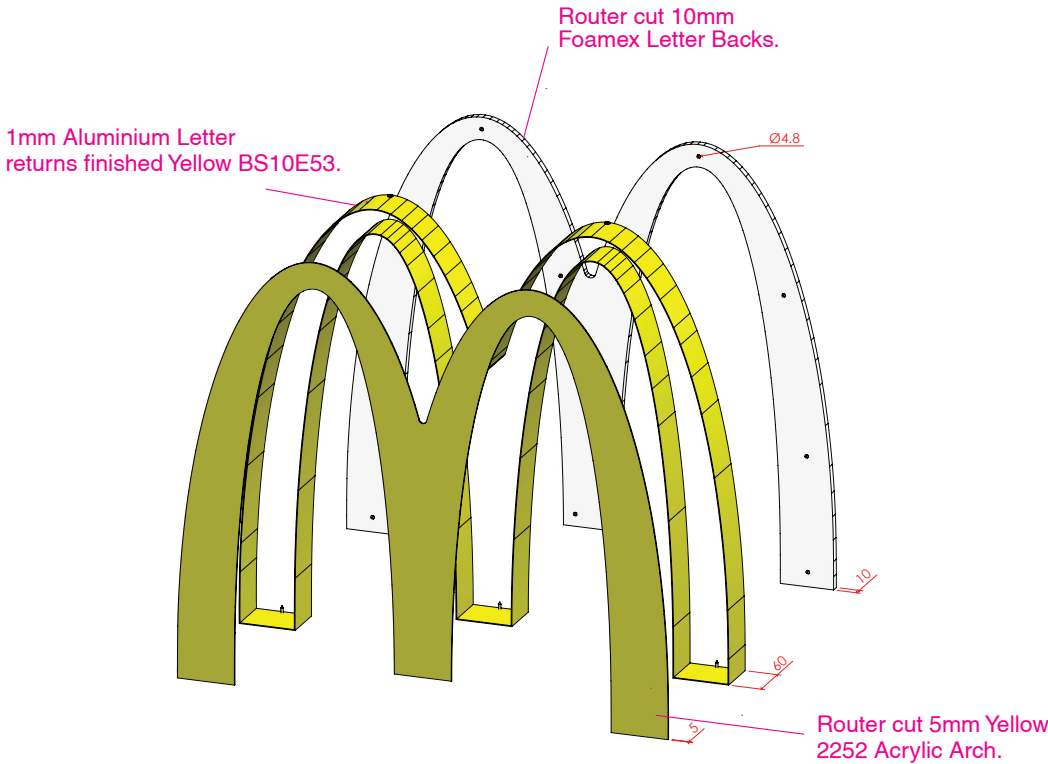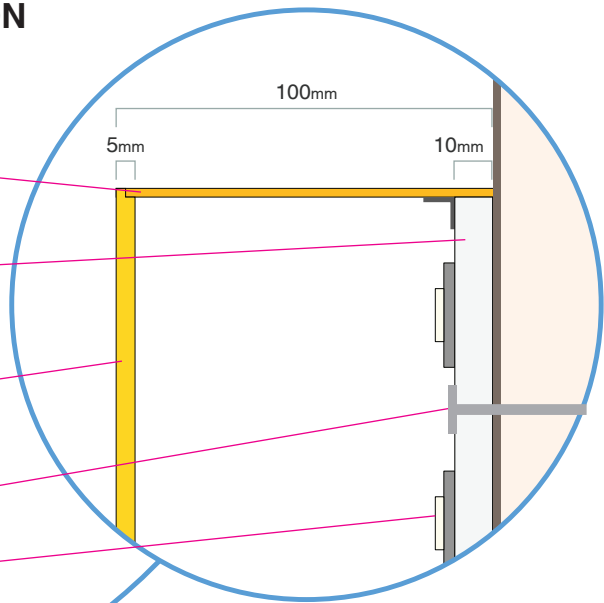

Signage illumination does not exceed 500 CD/M²



Site
McDonalds
Gravesend The Woodlands

Job Number
157844
Drawing Location

Page 4

Scale
as shown @ A3
Issue / Rev
Issue 02

Drawn By
JS
Checked By

Sales Rep
CS
Date
30/03/26



BUTTERFIELD SIGNS LTD
174 Sunbridge Rd
Bradford
West Yorkshire
BD1 2RZ
Tel: 01274 722244
Fax: 01274 848996
Web: www.butterfieldsigns.co.uk

McDonalds Gravesend The Woodlands

Building Signage

SIGN TYPE 1 - 600mm Illuminated Roof Letters - FG-MCD-022 - Qty 1

Internally illuminated, 2.5mm aluminium letter shapes (60mm Deep), powdercoated white RAL 9910.



Face to be rimless display of CNC routed 5mm opal acrylic, with lip to edge to allow bonding to returns

Backtray made from 10mm foamex, lined with LED units.




Fixed directly through foamex backtrays into building substrate

Size - 5455 x 600mm

Scale - 1:25

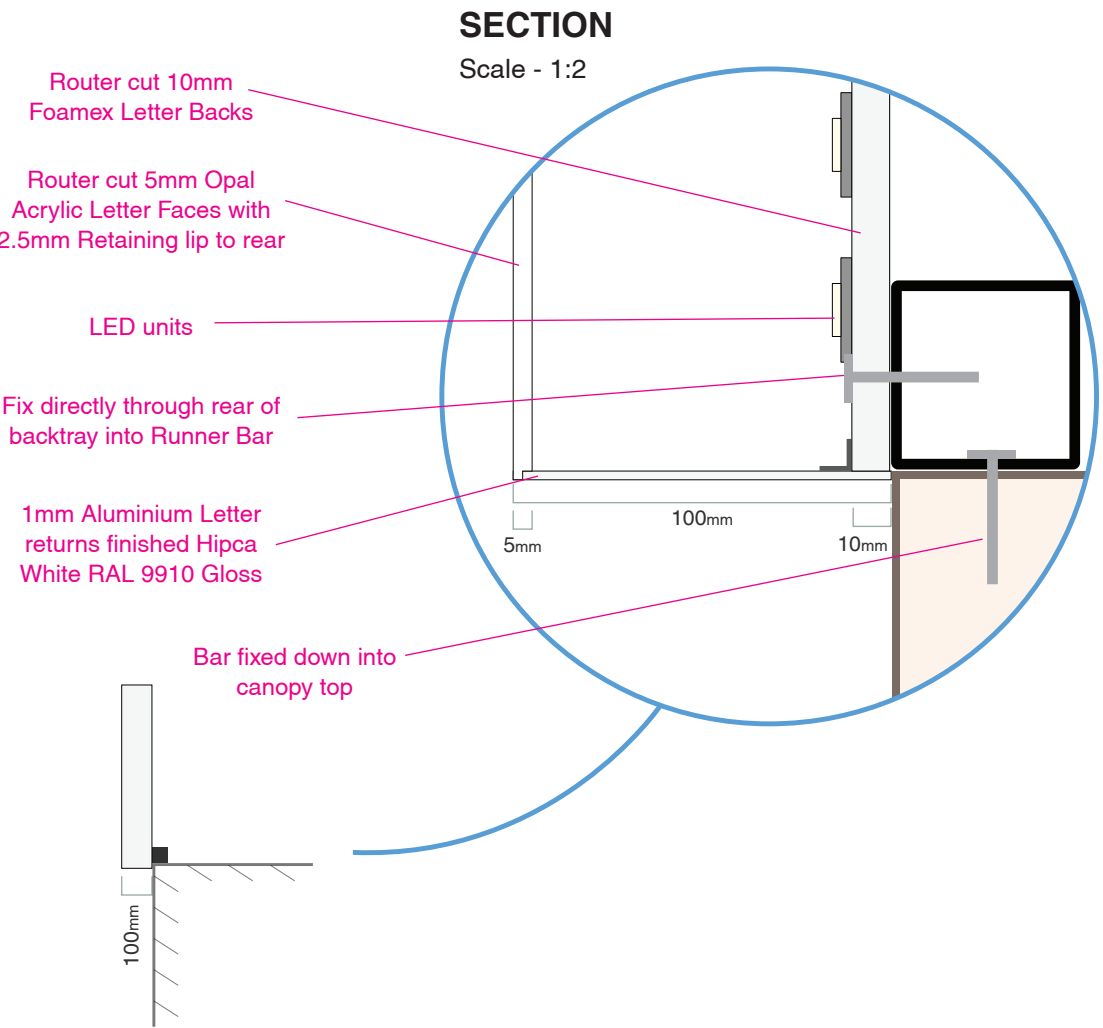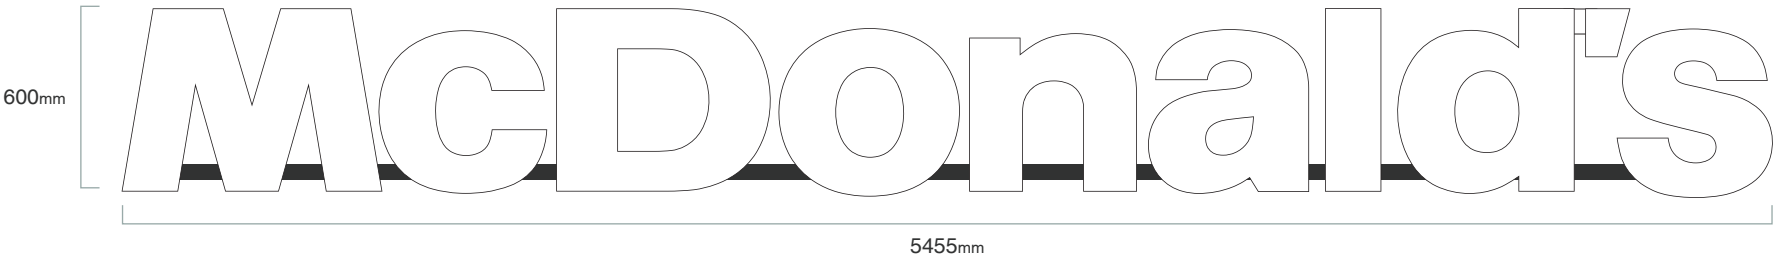

SWATCHES

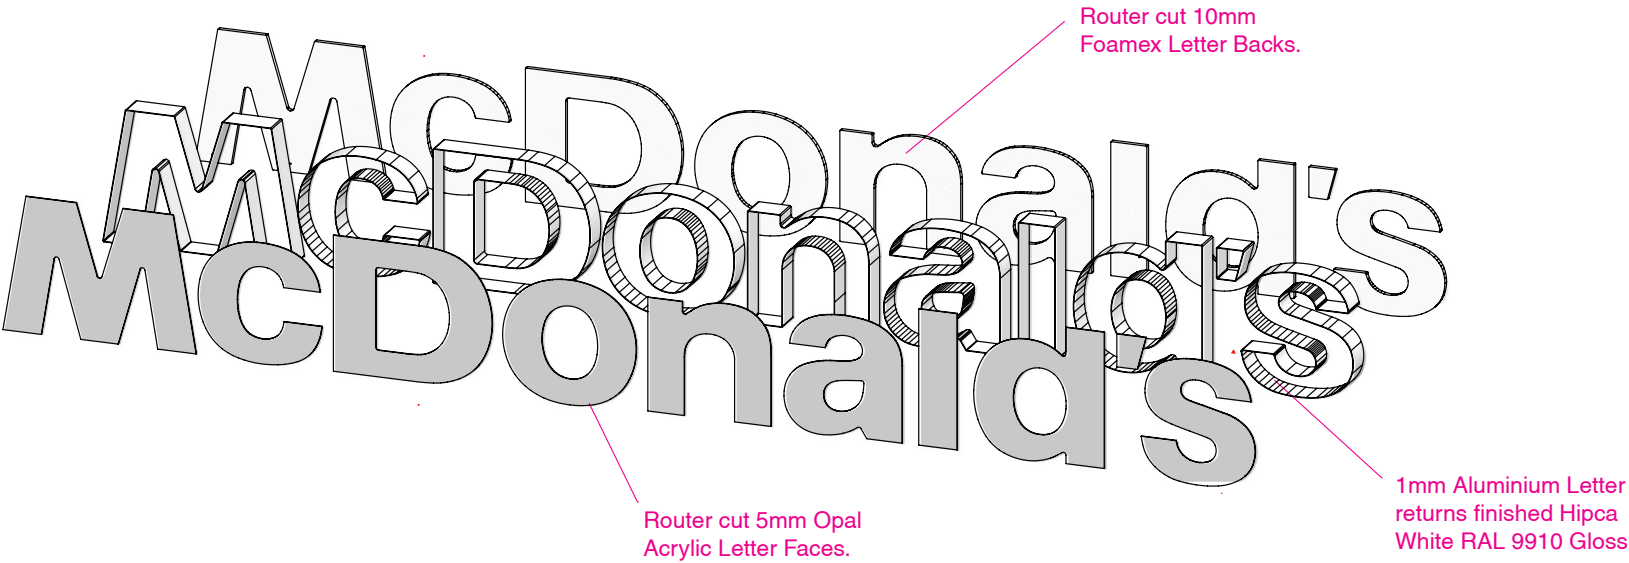 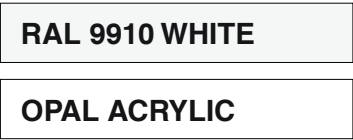

Signage illumination does not exceed 500 CD/M²



Site
McDonalds
Gravesend The Woodlands

Job Number
157844
Drawing Location

Page 5

Scale
as shown @ A3
Issue / Rev
Issue 02

Drawn By
JS
Checked By

Sales Rep
CS
Date
30/03/26



BUTTERFIELD SIGNS LTD
174 Sunbridge Rd
Bradford
West Yorkshire
BD1 2RZ
Tel: 01274 722244
Fax: 01274 848996
Web: www.butterfieldsigns.co.uk

Mcdonalds Gravesend The Woodlands
Building Signage
Scale 1:200

Signage illumination does not exceed 500 CD/M²



EAST ELEVATION
Scale 1:200




SOUTH ELEVATION
Scale 1:200



WEST ELEVATION
Scale 1:200



NORTH ELEVATION
Scale 1:200

 

Site
McDonalds
Gravesend The Woodlands

Job Number
157844
Drawing Location

Page 6

Scale
as shown @ A3
Issue / Rev
Issue 02

Drawn By
JS
Checked By

Sales Rep
CS
Date
30/03/26



BUTTERFIELD SIGNS LTD
174 Sunbridge Rd
Bradford
West Yorkshire
BD1 2RZ
Tel: 01274 722244
Fax: 01274 848996
Web: www.butterfieldsigns.co.uk