
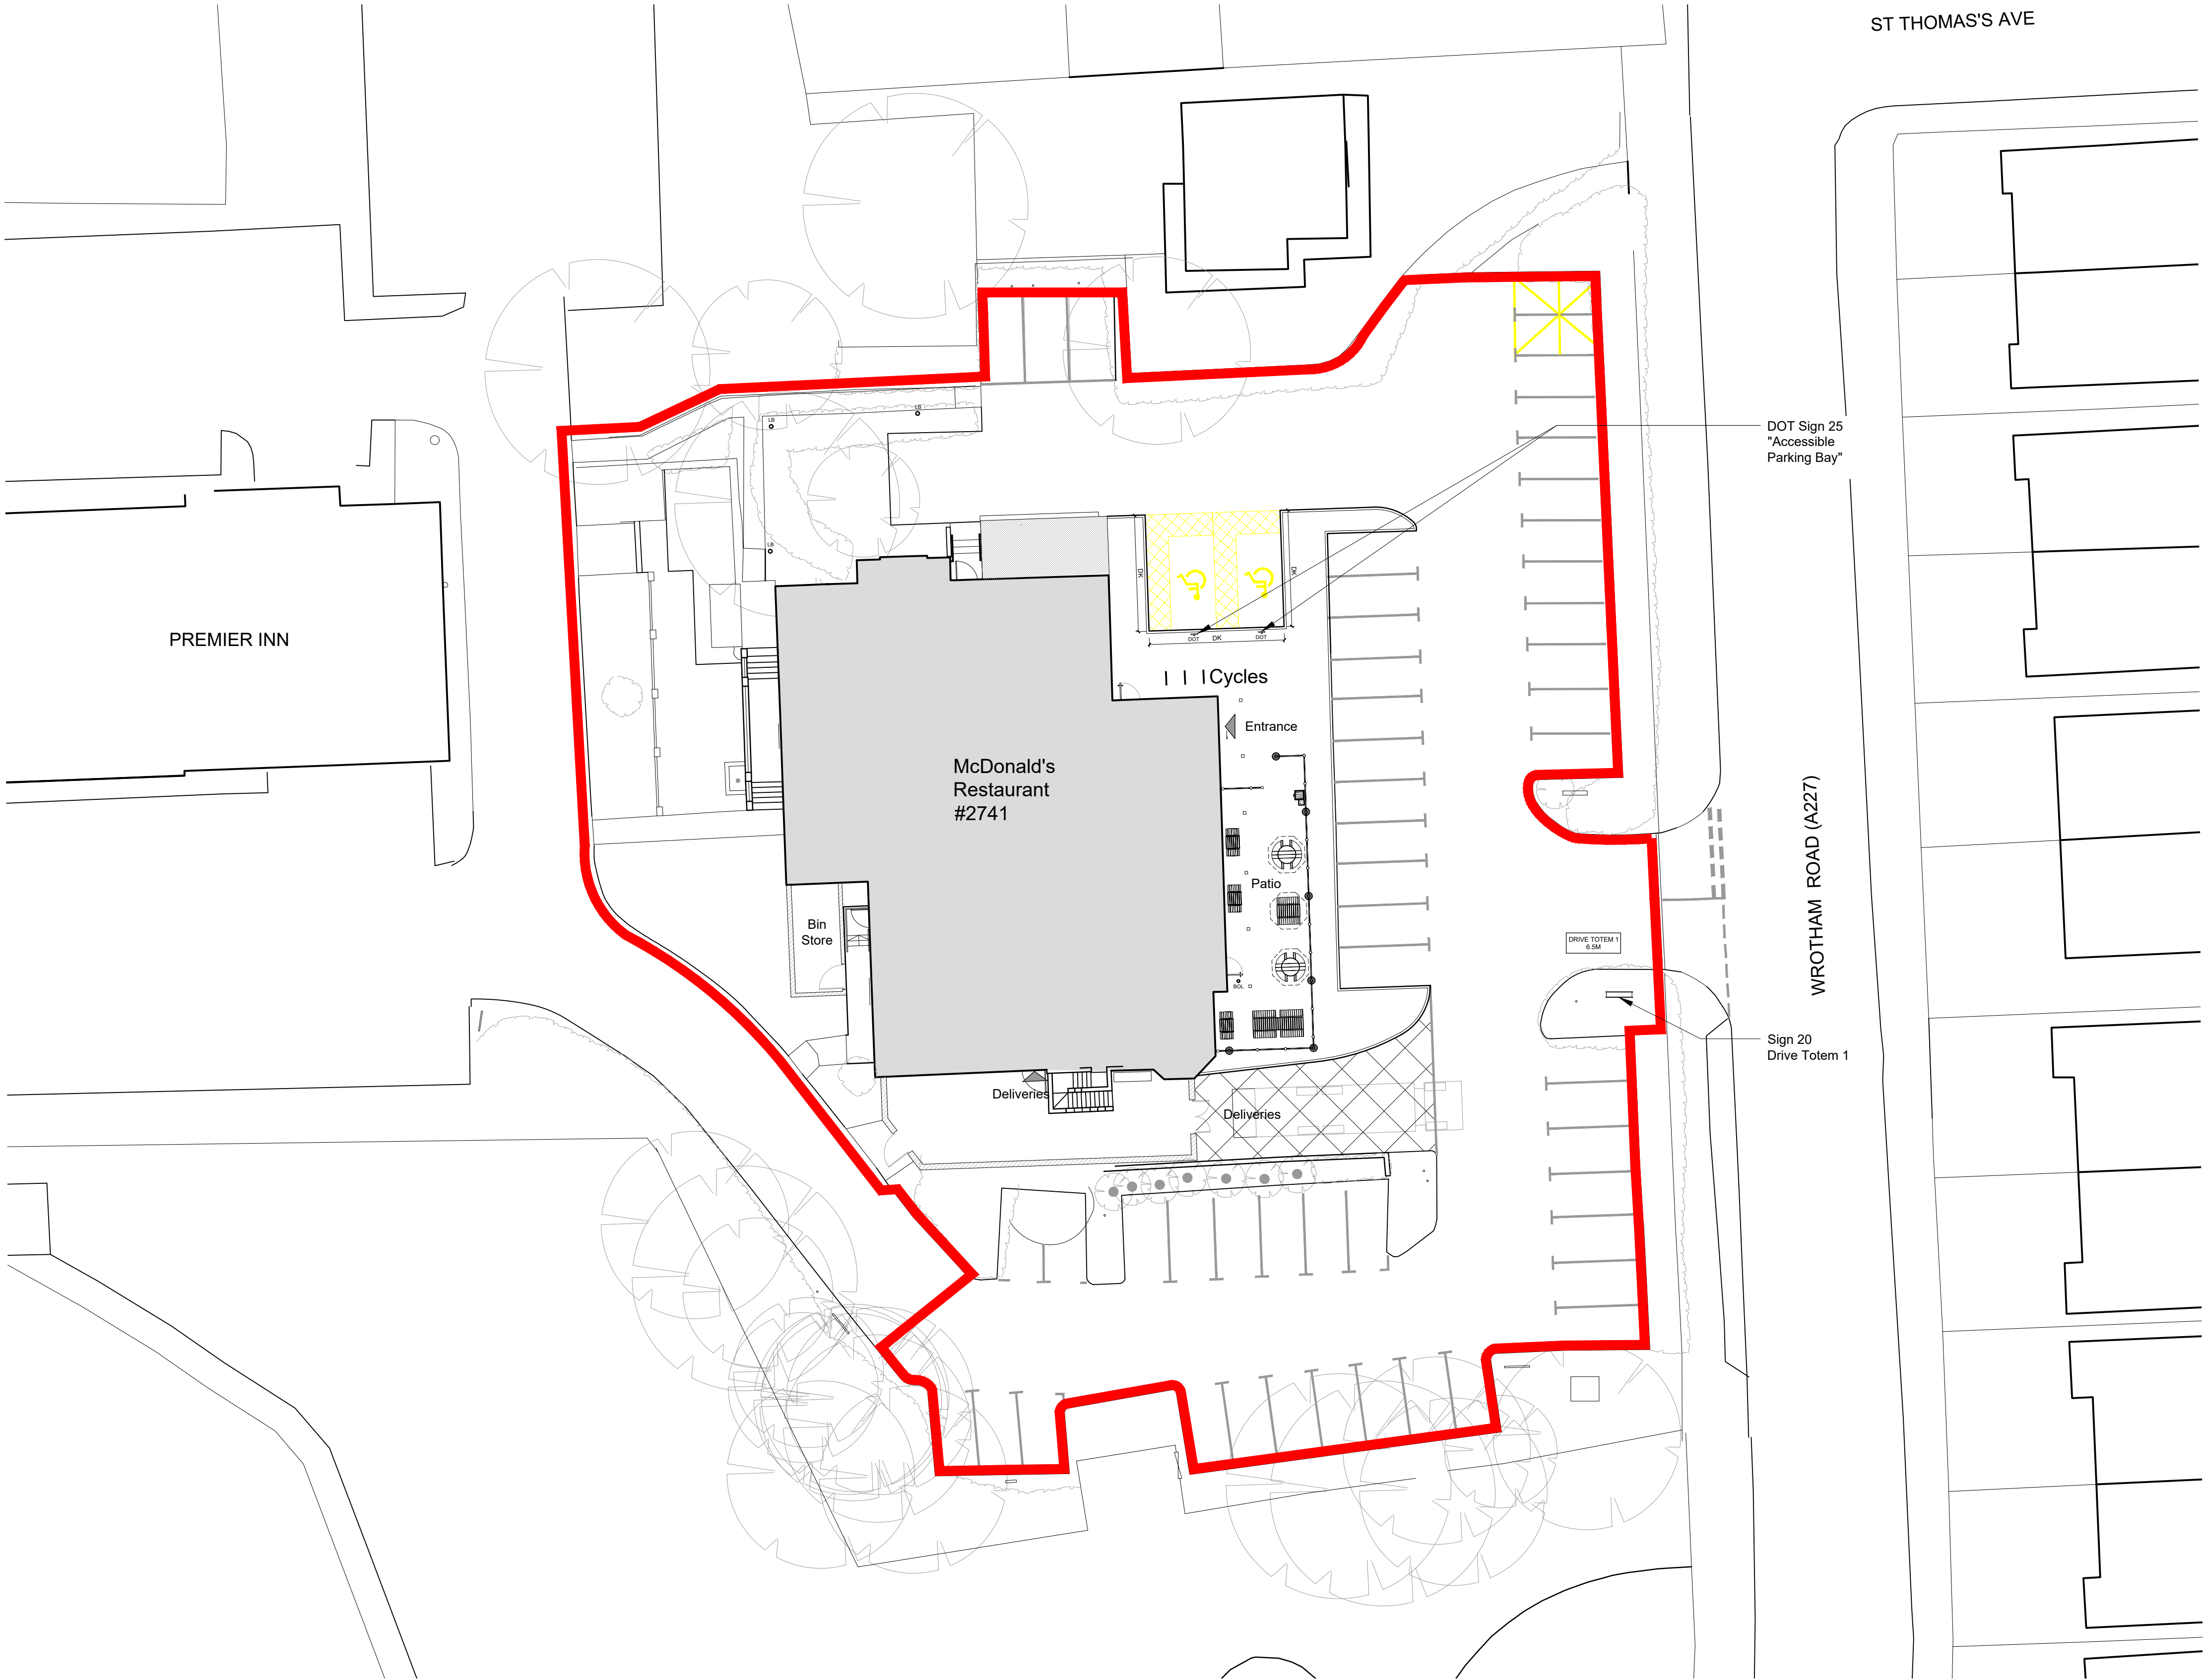


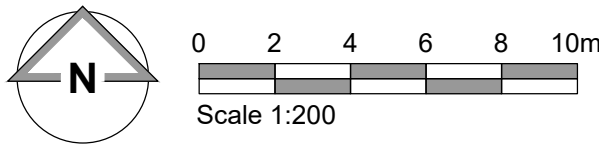

Site Plan
Scale 1:200

Proposed Site Signage Plan (Signage Application)

Digital & Signage Schedule								
Signage Reference	Qty.	Size mm (WxDxH)	Materials	Colour	Height Above Ground	Extent of Projection (mm)	Height of Text (mm)	Illumination
Sign 20 Drive Totem 1	1	1440 x 320 x 6500	PPC Aluminium Totem Sign with yellow acrylic internally illuminated "Golden Arch" to both sides.	Dark Green, Yellow & Timber	6500	N/A	Varies	(Static - Max. 500cd/m²)
DOT Sign 25 "Accessible Parking Bay"	2	280W x 700H	Aluminium sign panel with applied vinyl graphics on metal sign post fitted via mass concrete foundation.	Varies	700	N/A	N/A	N/A

General Site Proposal Notes:

- 'DK' denotes location of drop kerbs to be installed.
Drop kerbs to be installed:
- Along delivery routes
 - Around Accessible Parking Bays in accordance with AD M
 - At Pedestrian crossing point
- Yellow Thermoplastic Material to:
- Accessible parking bays in accordance with AD M
 - Parked order bays
- White Thermoplastic Material to:
- Car park related road markings to be in white thermoplastic material
 - Standard parking bays to be finished in white thermoplastic material
 - All junction road markings
 - All pedestrian crossings

NOTES

- All dimensions and levels are to be checked on site.
- Any discrepancies are to be reported to the architect before any work commences.
- Whilst information on this sheet is issued to scale, scaling directly from this drawing may result in inaccuracies. For precise measurements, refer to the stated dimensions or contact the Architect.
- This drawing shall not be reproduced without express written permission from AEW.
- Title overlay drawings and ownership boundaries are produced using all reasonable endeavours. AEW cannot be responsible for the accuracy or scale discrepancy of base plans supplied to them.
- All works are to be undertaken in accordance with Building Regulations and the latest British Standards.
- All proprietary materials and products are to be used strictly in accordance with the manufacturers recommendations.

Project Notes

- All drawings to be read in conjunction with all other drawings as noted on issue sheet.
- Drawing based on: OS pro map 100022432 Glanville Survey drawing No. 4240315-4103

C	31/03/2026	AJL	BSC
Totem details updated.			
B	20/03/2026	AJL	BSC
Application boundary and signage arrangement updated.			
A	04/03/2026	MC	AJL
Proposed door and stair for fire escape only shown to north elevation			
-	19/02/2026	MC	AJL
Initial Issue			
REV	Date	Drawn by: -	Checked by: -
Purpose of Issue			
For Approval			
drawing stage Planning			
client			
McDonald's Restaurants Ltd			
project Gravesend, The Woodlands, DA11 7LF			
store			2741
drawing title			
Proposed Site Signage Plan (Signage Application)			
date 19/02/2026 drawn MC			
scale@A1 1:200		checked	AJL

Planning

Rev

C

14009_AEW_2741_0104

Job No

aew architects
0161 214 4370
www.aewarchitects.com



Aew