
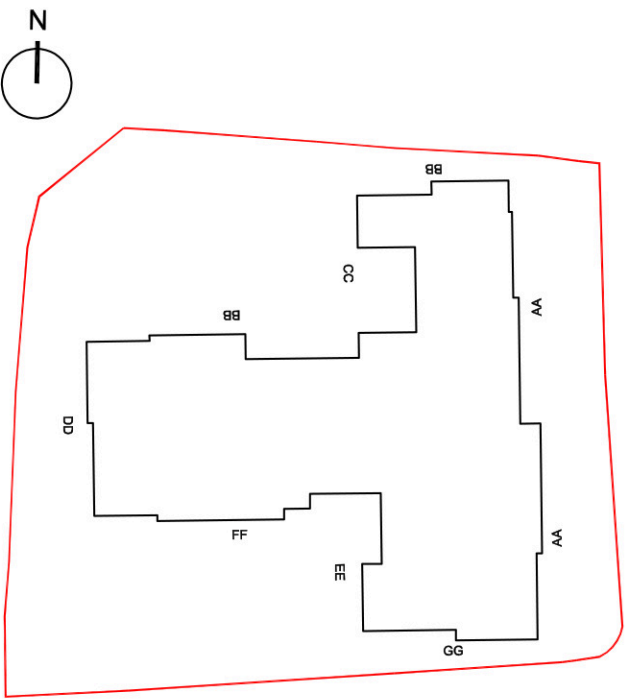


CONTEXT ELEVATION (WINDMILL STREET) scale 1:200

 

EAST ELEVATION (AA) (WINDMILL STREET) scale 1:100

- | | | |
|--|---|--|
|  Roof - Natural Slate (Colour - Blue/black) |  Headers - Flat Arch to match main facing brick |  Canopy, Portico & columns Moulding-Buildlite Stonecoat mouldings Colour - To be agreed |
|  Brickwork type 1 - Buff brick Michelmarsh Danehill Yellow or similar |  Headers - Feature formed in K rend render finish |  Juliet / full balconies - Powder coated metal (Colour: Black/ Dark Grey) |
|  Brickwork type 2 - Wienerbeger Smeed Dean London Stock or similar |  Cills - Buildlite Stonecoat mouldings Colour - To be agreed |  UPVC Rainwater goods : Black |
|  K-rend render (colour: Ivory) |  Surrounds - Buildlite Stonecoat mouldings Colour - To be agreed |  Windows (flush casements with fixed lower transom panels to 1st-2nd floor) - UPVC |
|  Rusticated Decorative render K rend (Colour: Ivory) |  Banding - Buildlite Stonecoat mouldings Colour - To be agreed |  Acoustic Vents (Colour: White) |

Proposed Retirement Apartments on
land formerly Gravesend Police Station, Windmill St, Gravesend, DA12 1DB

S:\Planning and Design\Design\SE SITES\GRAVESEND (20085GD) - Windmill Street [HOUSING 21]07_APPLICATION\DWG & PDF\20085GD_PL100 SERIES_P1 [DRAFT SITE PLAN_FLOOR PLANS_ELEVATIONS]

P1	Planning issue	29/01/26	AS/CB	BS
Rev.		Date	By	Ck


**Churchill
Living**
Your lifestyle • Your choice

In partnership with


Proposed Retirement Development
On land formerly Gravesend Police Station
Windmill Street, Gravesend
DA12 1DB

East elevation (AA) & Context Elevation

PLANNING			
Scale	1:200 / 100 @ A1	Date	JAN 2026
Drawn	AS/CB	Checked	BS
Drawing No.	20085GD_PL108		
	P1		



Churchill House • Parkside • Ringwood • Hampshire • BH24 3SG
Tel: (01425) 462375 E-mail: design@planningissues.co.uk

© This drawing & design are copyright of Churchill Living.