



NORTH ELEVATION (BB) (WOODVILLE PLACE) scale 1:100

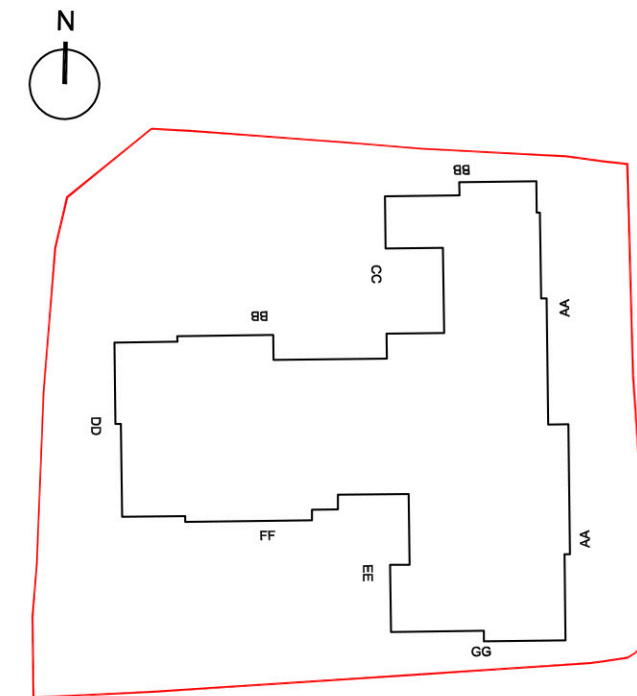

WEST ELEVATION (CC) scale 1:100

 

WEST ELEVATION (DD) (WROTHAM ROAD) scale 1:100

- | | | | | | |
|--|--|--|---|--|---|
| | Roof - Natural Slate (Colour - Blue/ black) | | Headers - Flat Arch to match main facing brick | | Canopy, Portico & columns Moulding- Buildlite Stonecoat mouldings Colour - To be agreed |
| | Brickwork type 1 - Buff brick Michelmersh Danehill Yellow or similar | | Headers - Feature formed in K rend render finish | | Juliet / full balconies - Powder coated metal (Colour: Black/ Dark Grey) |
| | Brickwork type 2 - Wienerbeger Smeed Dean London Stock or similar | | Cills - Buildlite Stonecoat mouldings Colour - To be agreed | | UPVC Rainwater goods : Black |
| | K-rend render (colour: Ivory) | | Surrounds - Buildlite Stonecoat mouldings Colour - To be agreed | | Windows (flush casements with fixed lower transom panels to 1st-2nd floor) - UPVC Acoustic Vents (Colour: White) |
| | Rusticated Decorative render K rend (Colour: Ivory) | | Banding - Buildlite Stonecoat mouldings Colour - To be agreed | | |

P1	Planning issue	29/01/26	AS/CB	BS
Rev.		Date	By	Ck



Proposed Retirement Development
On land formerly Gravesend Police Station
Windmill Street, Gravesend
DA12 1DB

North & West elevation (BB,CC & DD)

PLANNING				
Scale	1:100 @ A1	Date	JAN 2026	
Drawn	AS/CB	Checked	BS	
Drawing No.	20085GD_PL109		Rev.	P1

