



SOUTH ELEVATION (FF) scale 1:100

 


WEST ELEVATION (EE) scale 1:100

 

SOUTH ELEVATION (GG) (ZION PLACE) scale 1:100

- | | | | | | |
|--|--|--|---|--|---|
| | Roof - Natural Slate (Colour - Blue/black) | | Headers - Flat Arch to match main facing brick | | Canopy, Portico & columns Moulding-Buildlite Stonecoat mouldings Colour - To be agreed |
| | Brickwork type 1 - Buff brick Michelmarsh Danehill Yellow or similar | | Headers - Feature formed in K rend render finish | | Juliet / full balconies - Powder coated metal (Colour: Black/ Dark Grey) |
| | Brickwork type 2 - Wienerbeger Smeed Dean London Stock or similar | | Cills - Buildlite Stonecoat mouldings Colour - To be agreed | | UPVC Rainwater goods : Black |
| | K-rend render (colour: Ivory) | | Surrounds - Buildlite Stonecoat mouldings Colour - To be agreed | | Windows (flush casements with fixed lower transom panels to 1st-2nd floor) - UPVC Acoustic Vents (Colour: White) |
| | Rusticated Decorative render K rend (Colour: Ivory) | | Banding - Buildlite Stonecoat mouldings Colour - To be agreed | | |

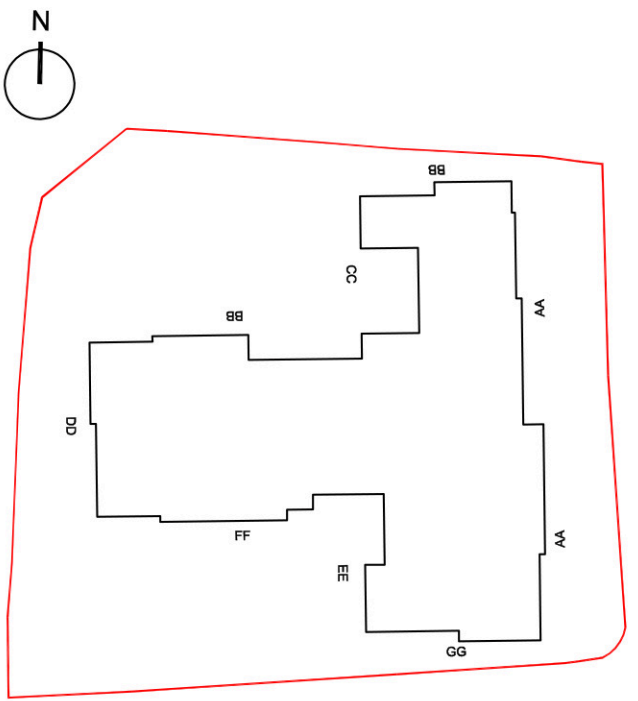

P1	Planning issue	29/01/26	AS/CB	BS
Rev.		Date	By	Ck

Churchill
Living
Your lifestyle • Your choice

In partnership with

Housing 21

Proposed Retirement Development
On land formerly Gravesend Police Station
Windmill Street, Gravesend
DA12 1DB

West & South elevation (EE, FF & GG)

PLANNING

Scale	1:100 @ A1	Date	JAN 2026
Drawn	AS/CB	Checked	BS
Drawing No.		Rev.	

20085GD_ PL110 P1

planningissues
TOWN PLANNING AND ARCHITECTURE

Churchill House " Parkside " Ringwood " Hampshire " BH24 3SG
Tel: (01425) 462375 E-mail: design@planningissues.co.uk

© This drawing & design are copyright of Churchill Living

Proposed Retirement Apartments on
land formerly Gravesend Police Station, Windmill St, Gravesend, DA12 1DB