


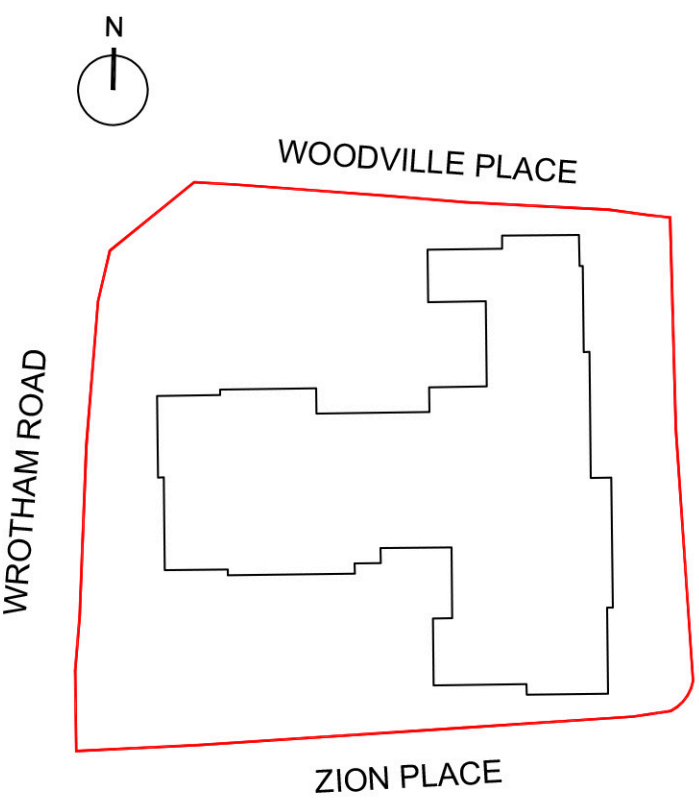


CONTEXT ELEVATION (WOODVILLE PLACE) scale 1:200



CONTEXT ELEVATION (WROTHAM ROAD) scale 1:200



CONTEXT ELEVATION (ZION PLACE) scale 1:200

 

Proposed Retirement Apartments on
land formerly Gravesend Police Station, Windmill St, Gravesend, DA12 1DB

S:\Planning and Design\Design\SE_SITES\GRAVESEND [20085GD] - Windmill Street [HOUSING 21]01_APPLICATION01_DWG & PDF\20085GD_PL100 SERIES_P1 [DRAFT SITE PLAN_FLOOR PLANS_ELEVATIONS]

--- OUTLINE OF APPROVAL

P1	Planning Issue	29/01/26	AS/CB	BS
Rev.		Date	By	Ck



In partnership with



Proposed Retirement Development
On land formerly Gravesend Police Station
Windmill Street, Gravesend
DA12 1DB

Context Elevations

PLANNING

Scale	1:200 @ A1	Date	JAN 2026
Drawn	AS/CB	Checked	BS
Drawing No.		Rev.	

20085GD_PL111 P1



Churchill House • Parkside • Ringwood • Hampshire • BH24 3SG
Tel: (01425) 462375 E-mail: design@planningissues.co.uk

© This drawing & design are copyright of Churchill Living.