


	1BED
G	13
1st	18
2nd	18
3rd	18
TOTAL	67

BOUNDARY TREATMENTS

A to B- New Pedestrian & Vehicular Access
B to A- New 1.2m Metal Railing with brick piers to match main facing brick. New railing to include 3 x Dry Riser Access (gated)

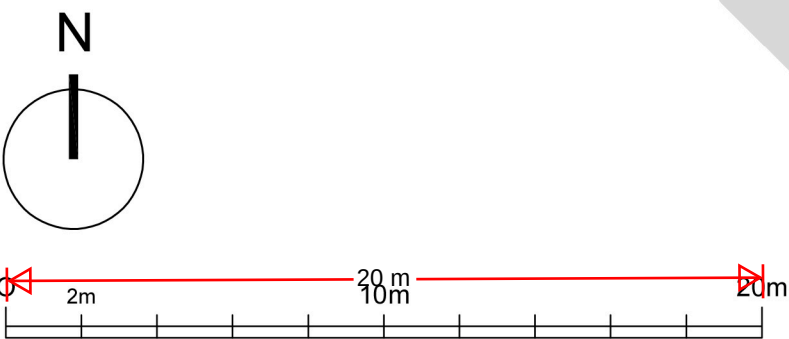

Proposed Retirement Apartments on land formerly Gravesend Police Station, Windmill St, Gravesend, DA12 1DB

S:\Planning and Design\Design\Site\GRAVESEND [20085GD] - Windmill Street [HOUSING 21]07 APPLICATION01.DWG & PDF20085GD_PL100 SERIES_P0.3 [SITE PLAN_FLOOR PLANS_ELEVATIONS]


Key:

1 bed

Communal areas

+77.77

+77.77

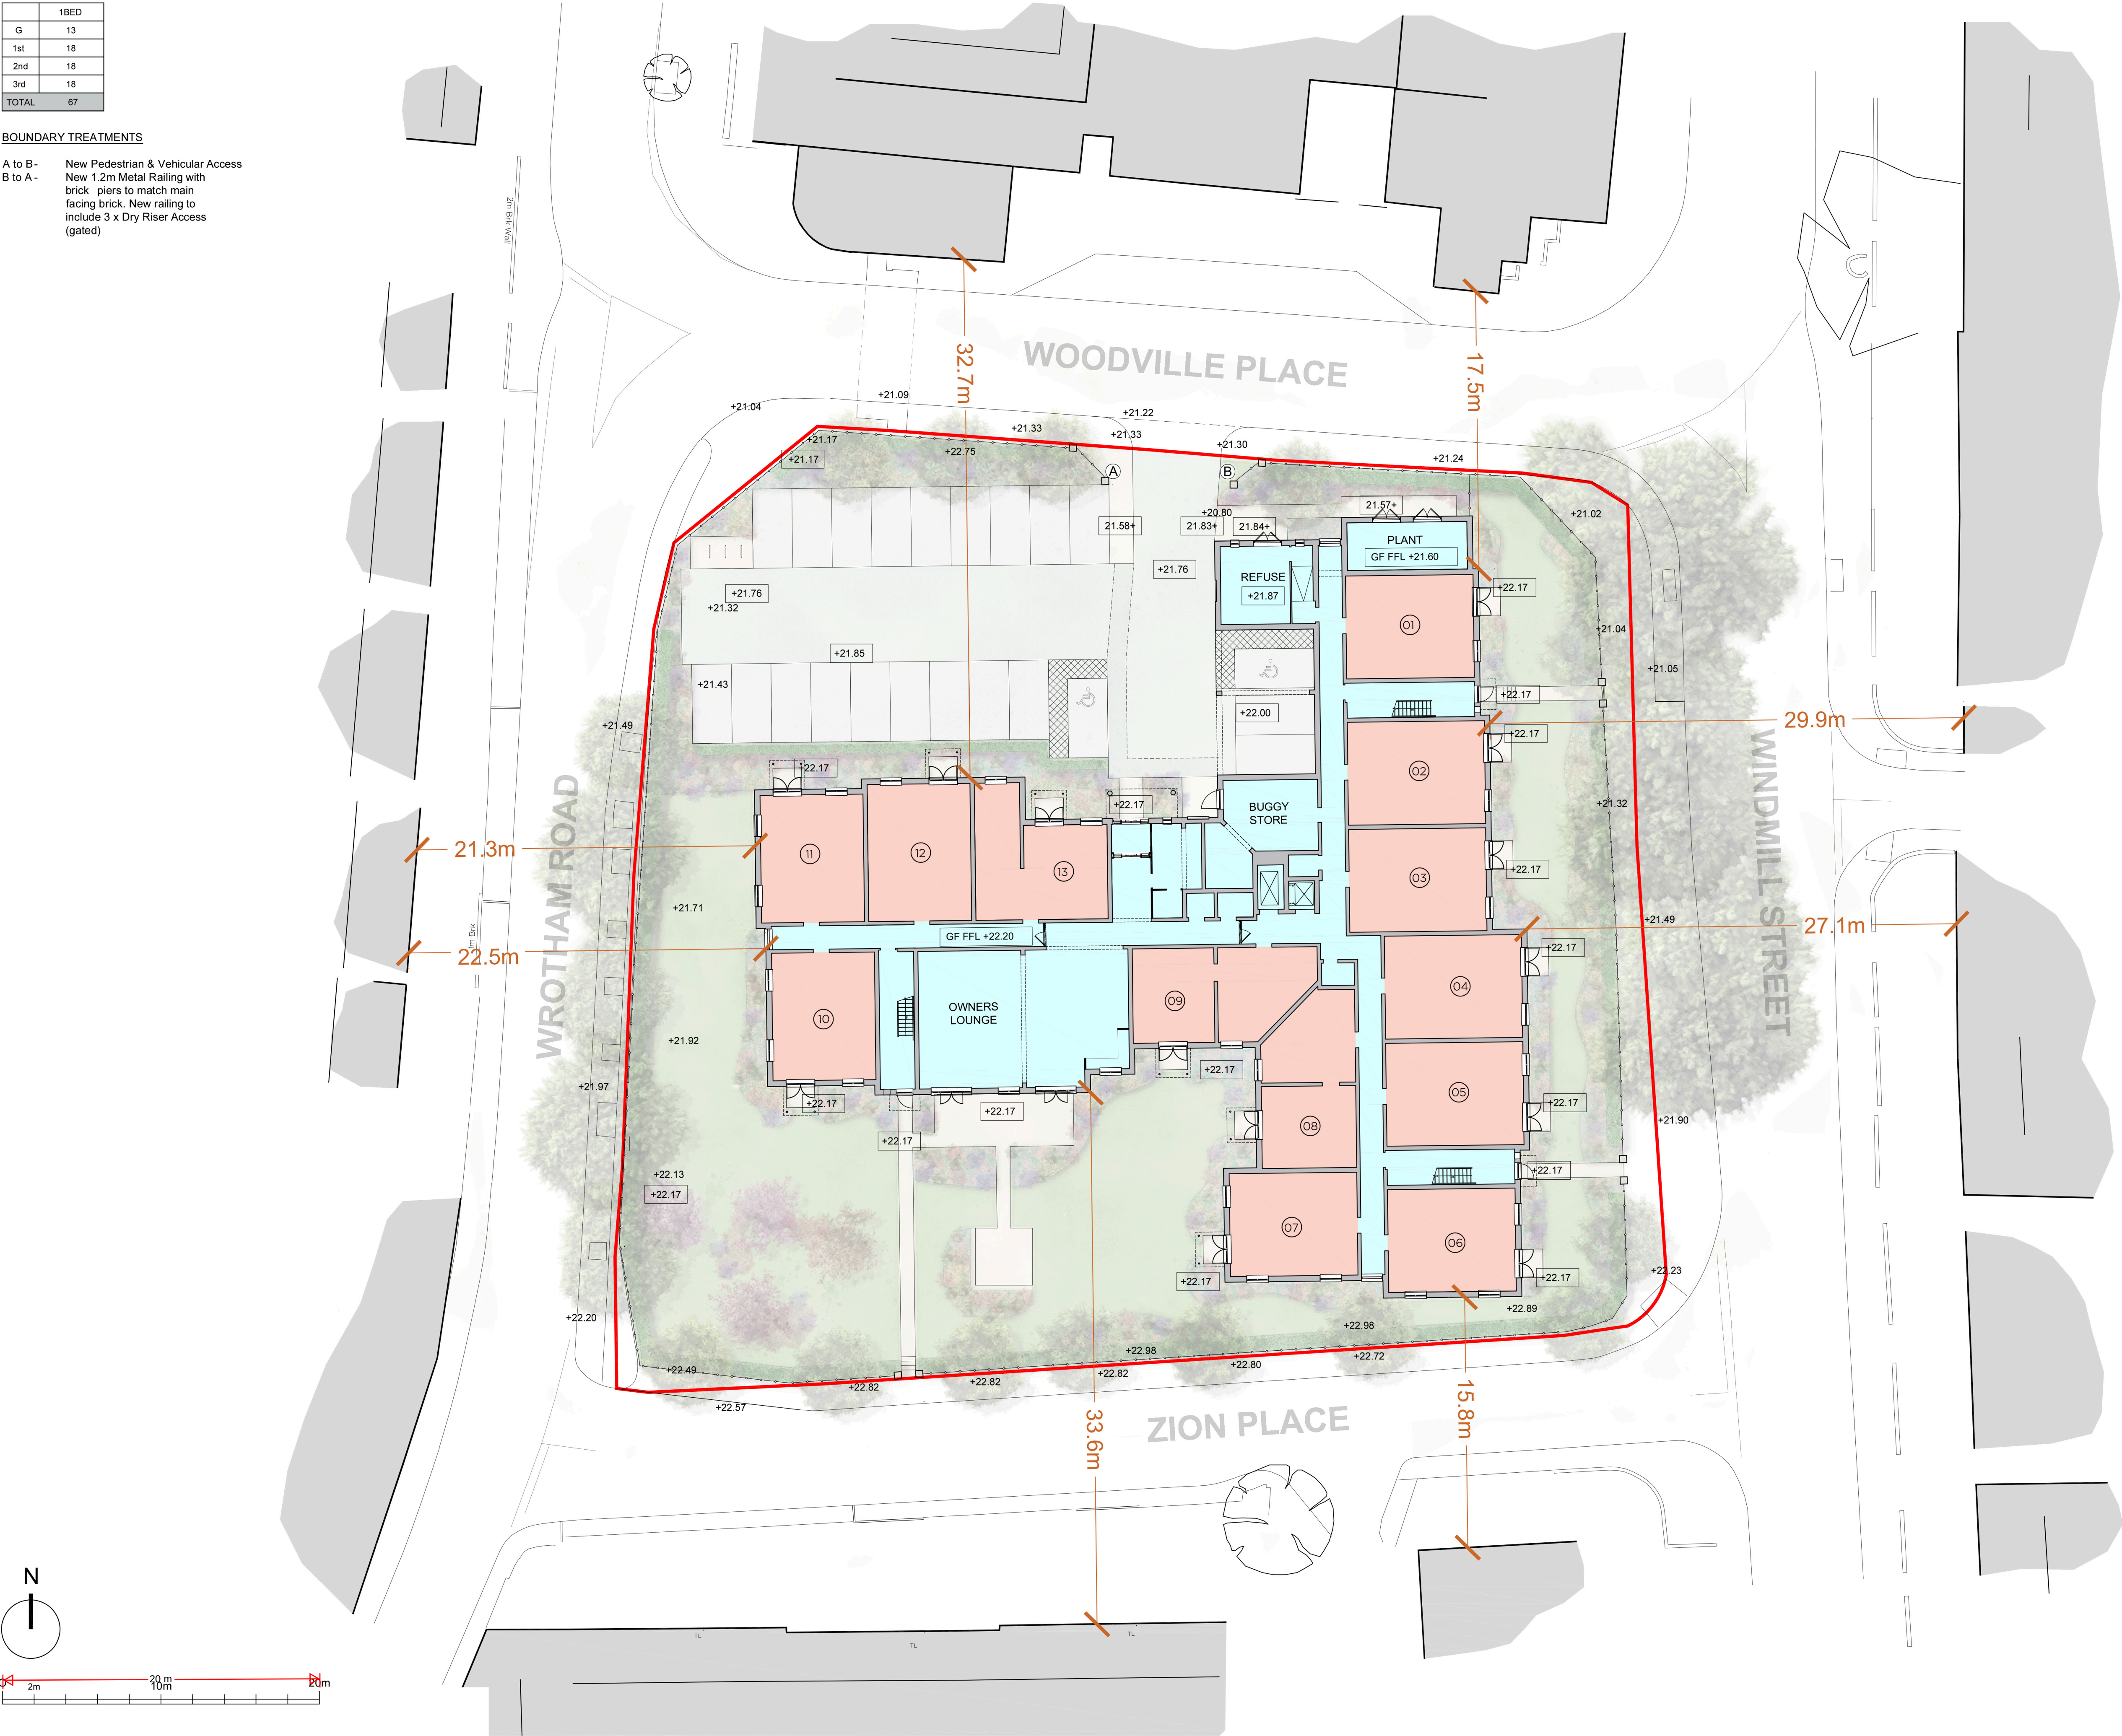

P1	Planning issue	29/01/26	AS/CB	BS
Rev.		Date	By	Ck

Churchill
Living

Your lifestyle • Your choice

In partnership with

Housing

21

Proposed Retirement Development
On land formerly Gravesend Police Station
Windmill Street, Gravesend
DA12 1DB

Site Distances & Levels Plan

PLANNING

Scale	1:200 @ A1	Date	JAN 2026
Drawn	AS/CB	Checked	BS
Drawing No.		Rev.	

20085GD_PL112 P1

planningissues

TOWN PLANNING AND ARCHITECTURE

Churchill House • Parkside • Ringwood • Hampshire • BH24 3SG
Tel: (01425) 462375 E-mail: design@planningissues.co.uk

© This drawing & design are copyright of Churchill Living