


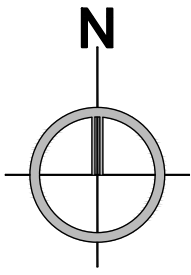

Location Plan, Scale 1:1250@A1



0 10 20 50 100m
Scale Bar 1:1250




Existing Block Plan, Scale 1:500@A1

0 5 10 20 30 40 50m
Scale Bar 1:500


0 1 2 3 4 5m
Scale Bar 1:50

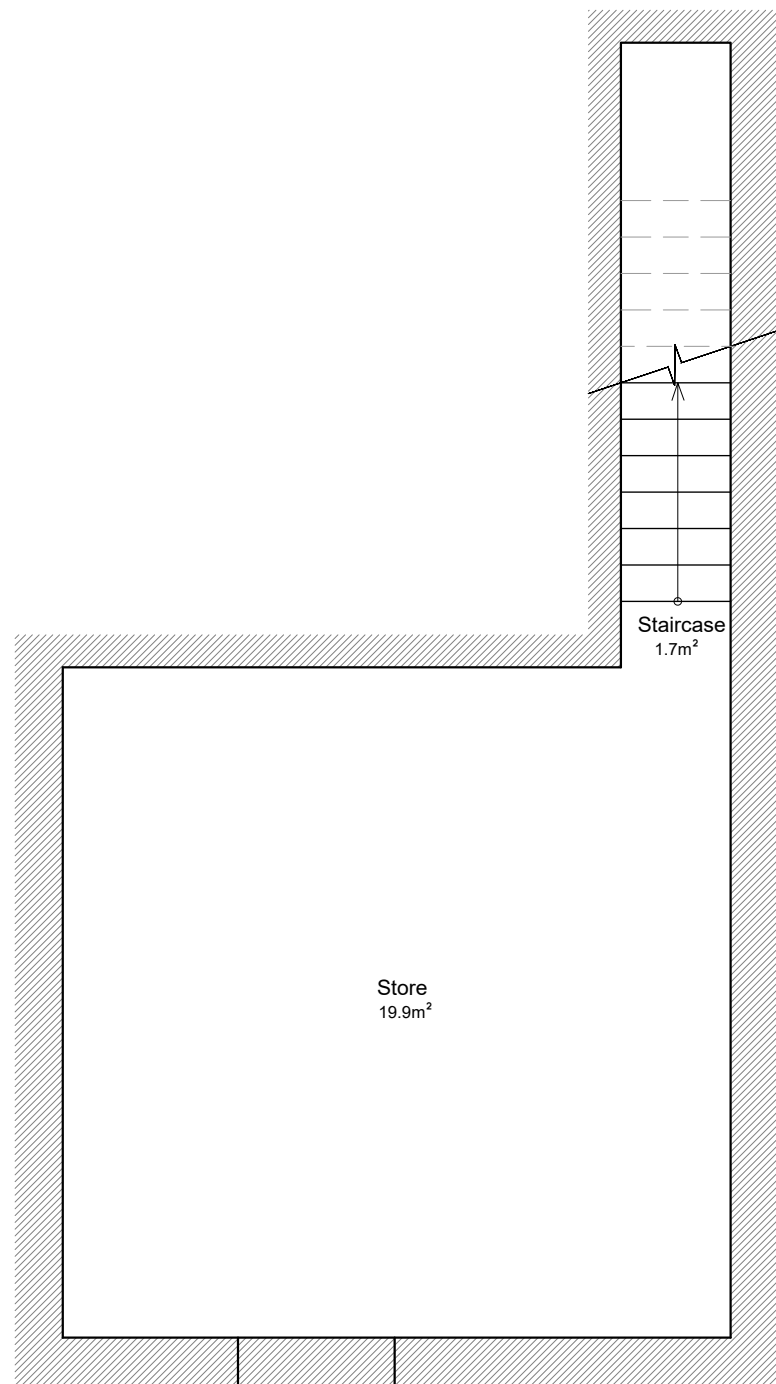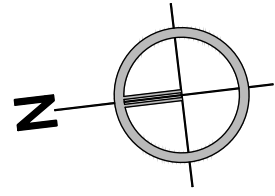


Existing Basement Floor Plan, Scale 1:50@A1

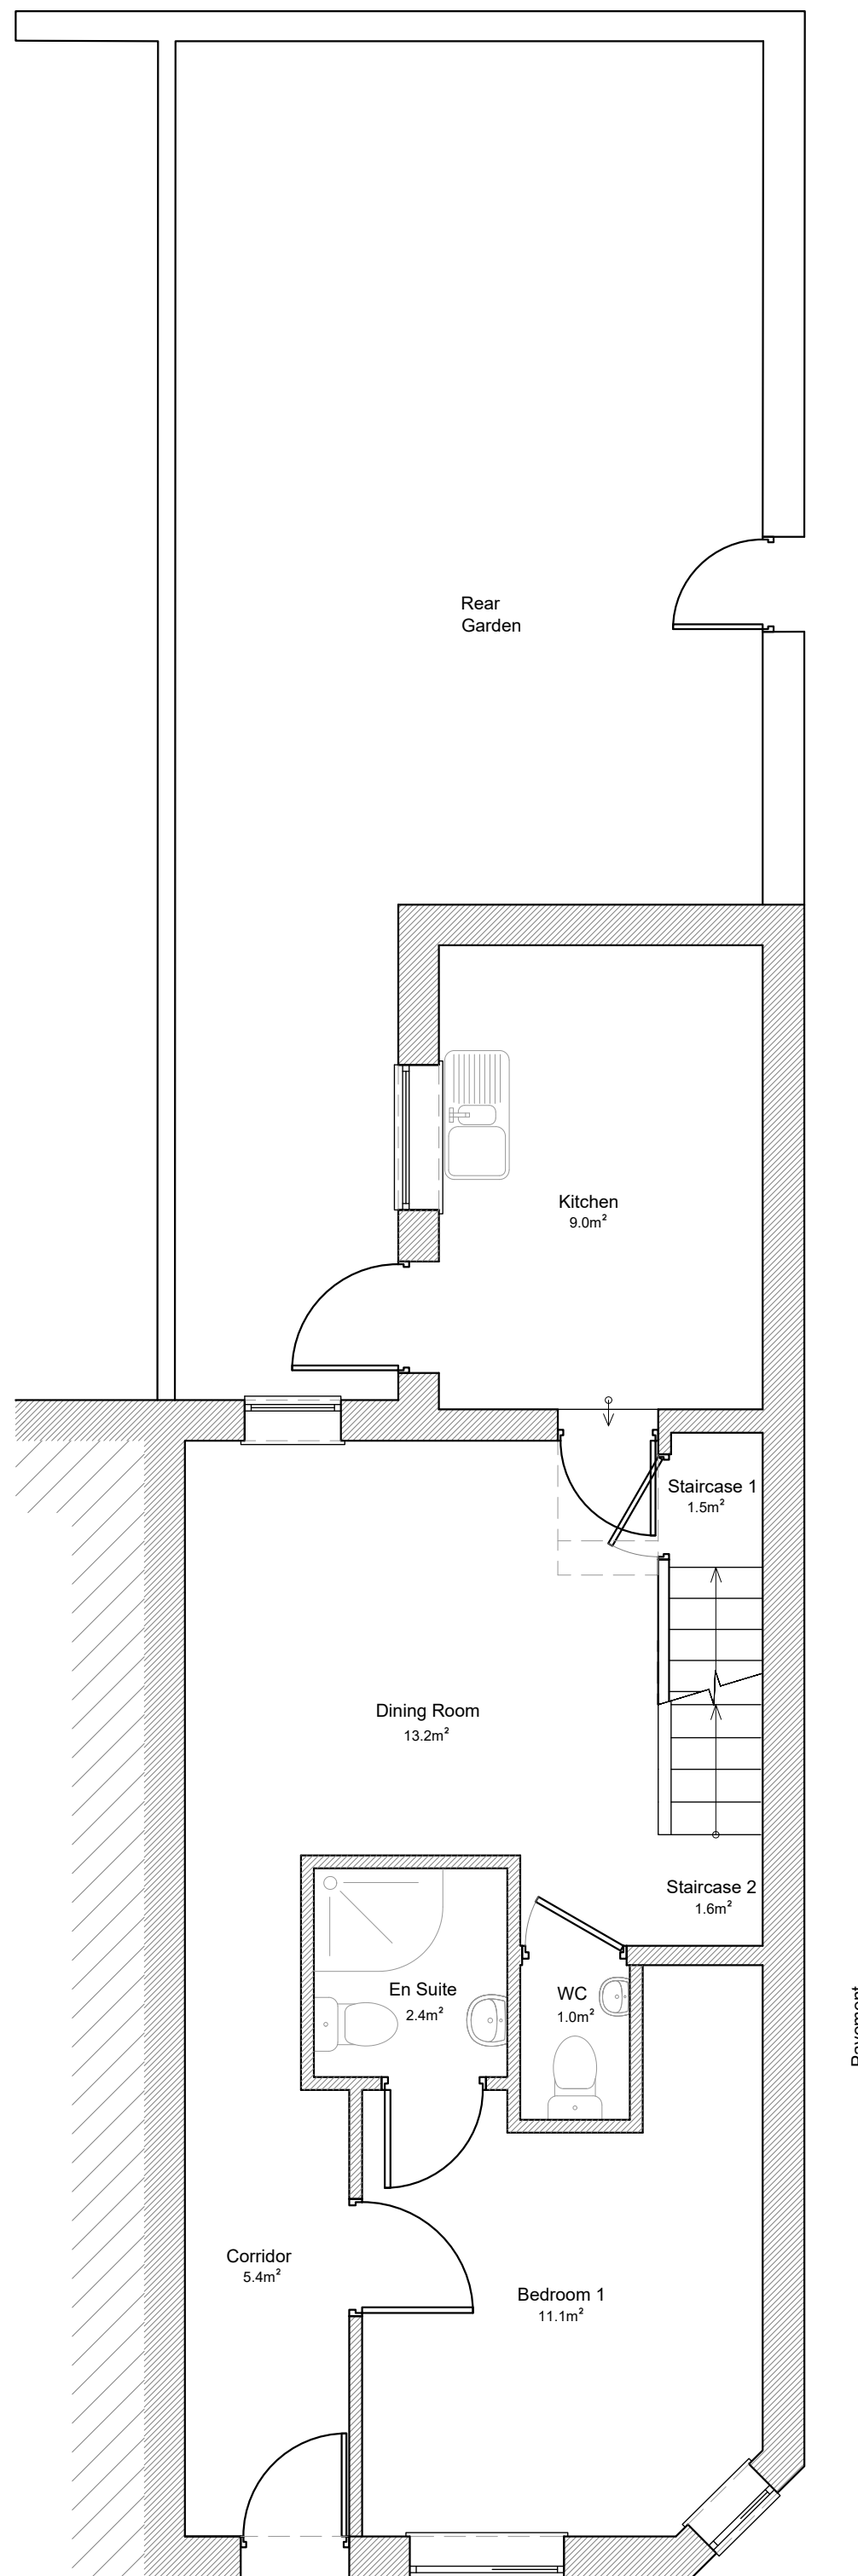

Existing Ground Floor Plan, Scale 1:50@A1

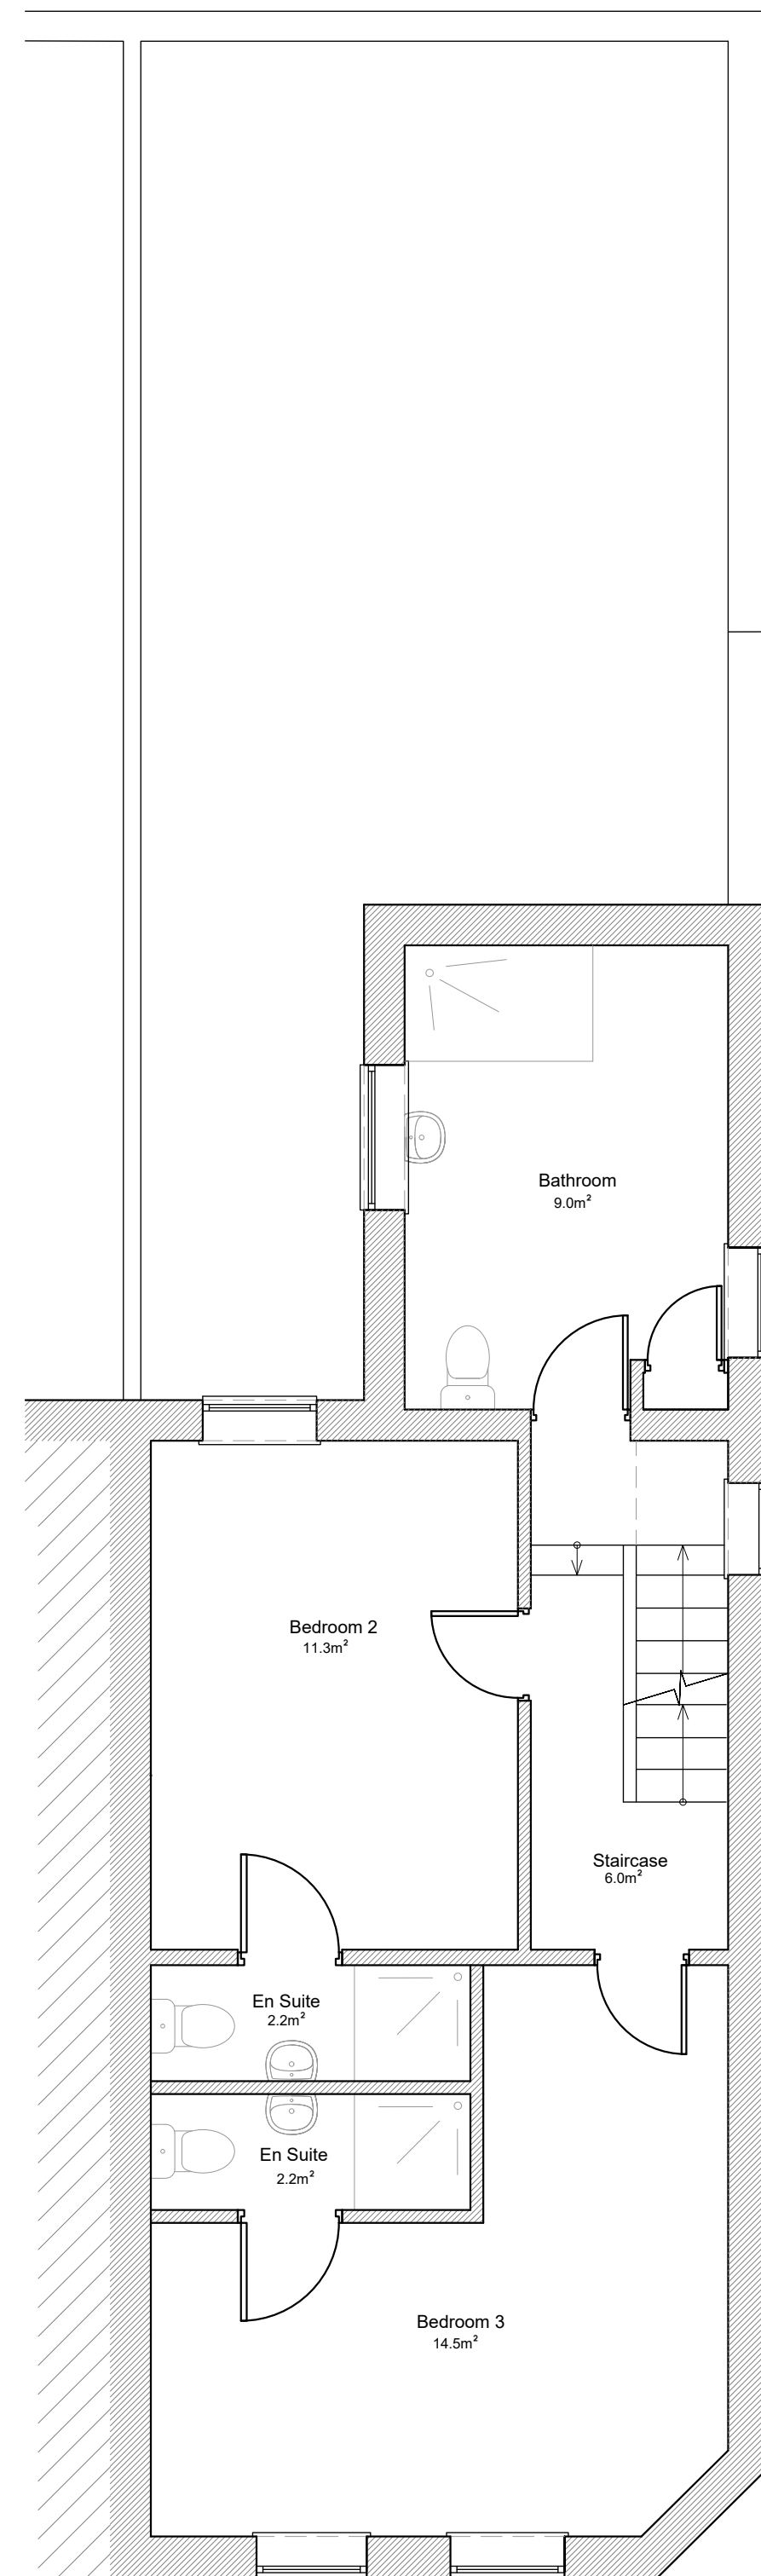


Existing First Floor Plan, Scale 1:50@A1

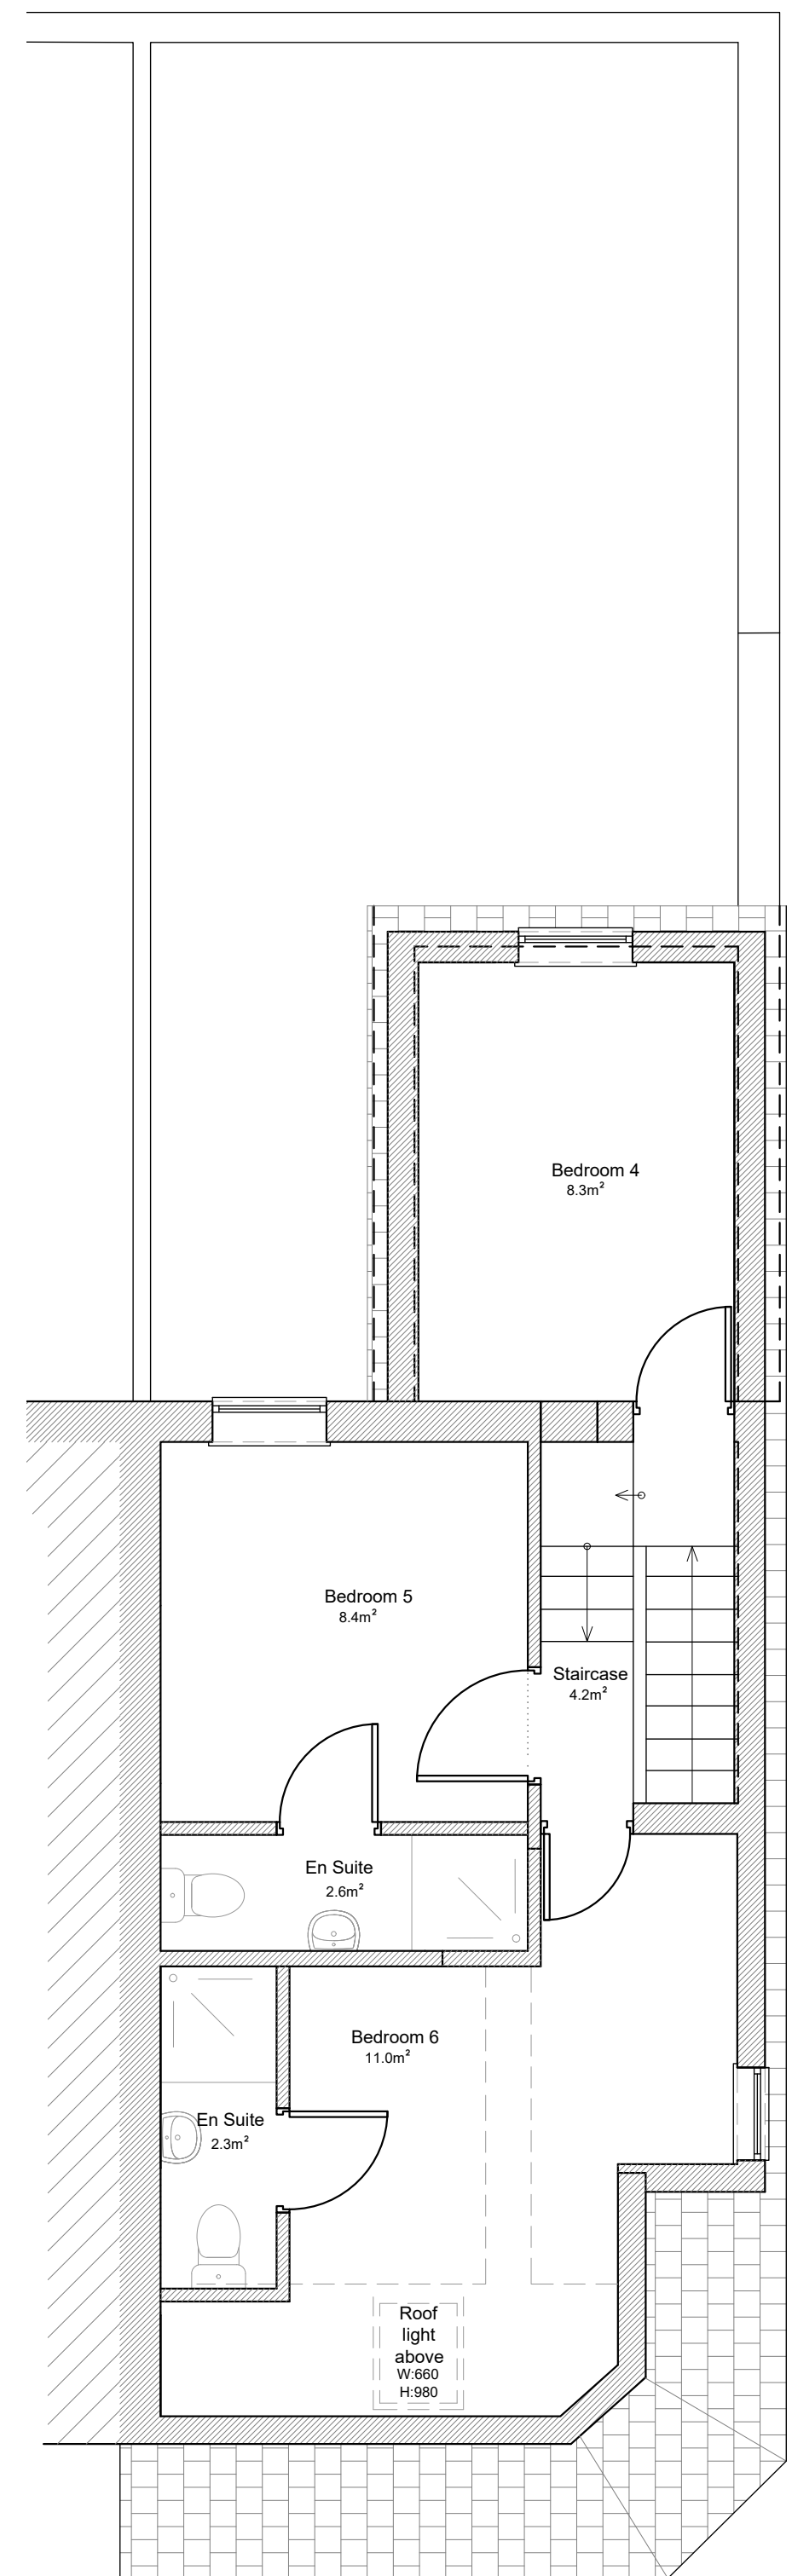

Existing Loft Floor Plan, Scale 1:50@A1


DO NOT SCALE - FOR PLANNING PURPOSES ONLY.
ARCHITECTS TO BE INFORMED OF ALL DISCREPANCIES IN
DIMENSIONS.
CONTRACTOR TO CHECK ALL DIMENSIONS ON SITE.
ANY UNAUTHORISED COPYING WILL CONSTITUTE
INFRINGEMENT OF COPYRIGHT.
ALL RIGHTS RESERVED.
COPYRIGHT© PROARC LTD.

Rev	Details	Date
-----	---------	------

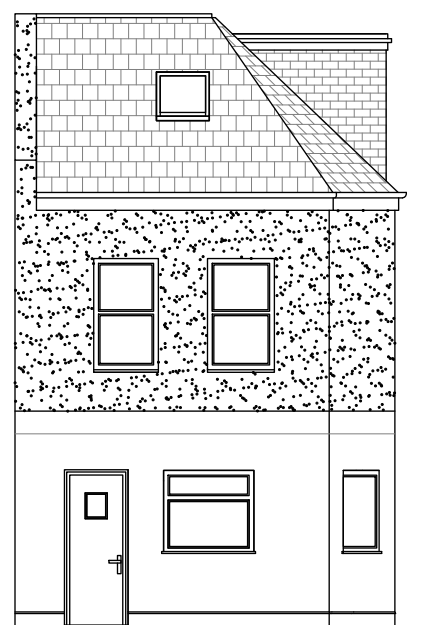


Existing West Elevation, Scale 1:100@A1


0 1 2 3 4 5m
Scale Bar 1:100

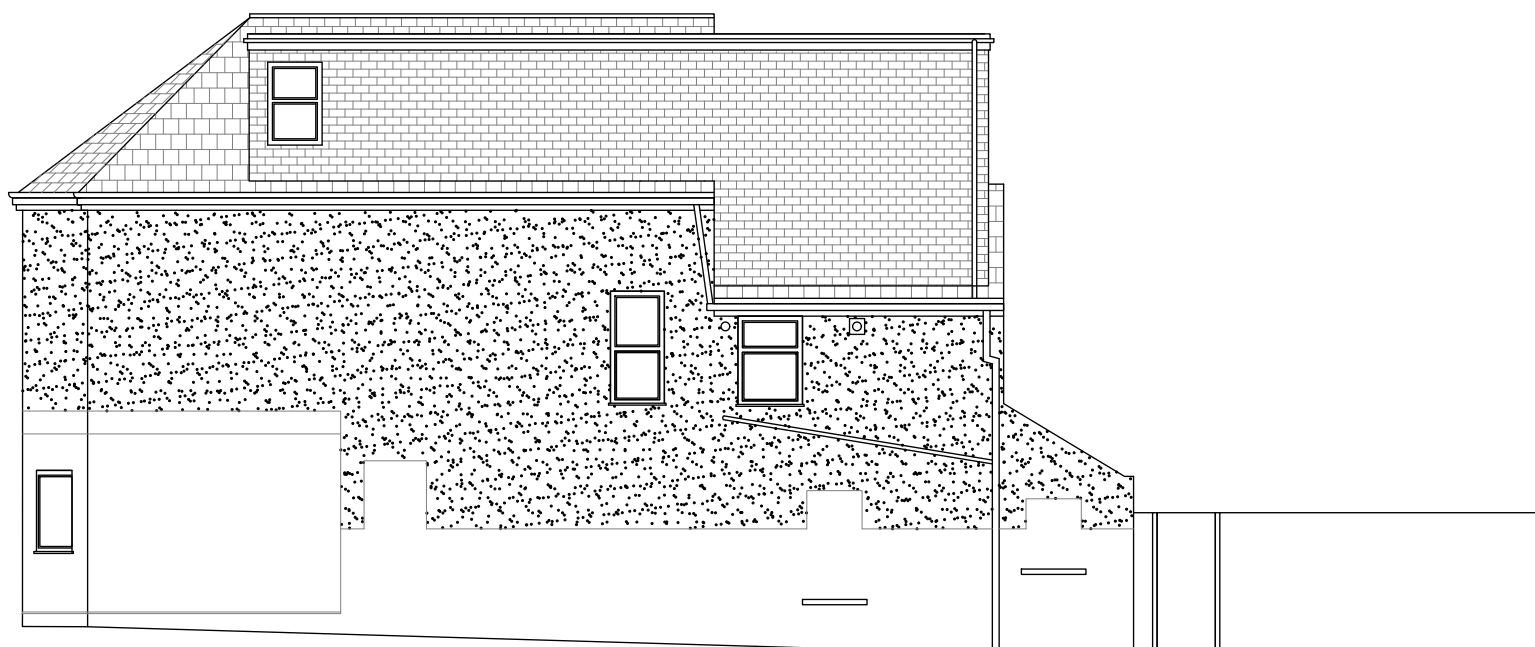

Existing South Elevation, Scale 1:100@A1

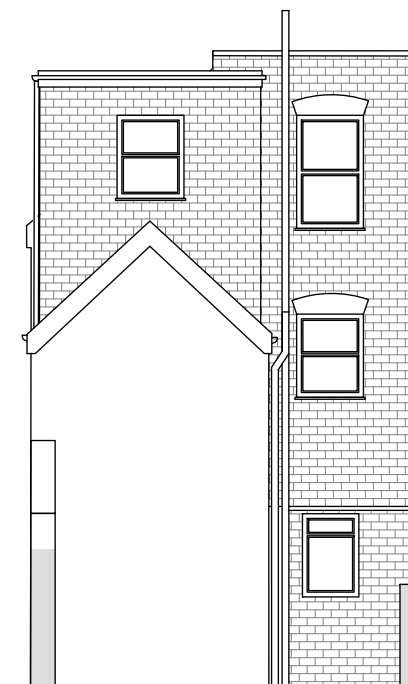

Existing East Elevation, Scale 1:100@A1

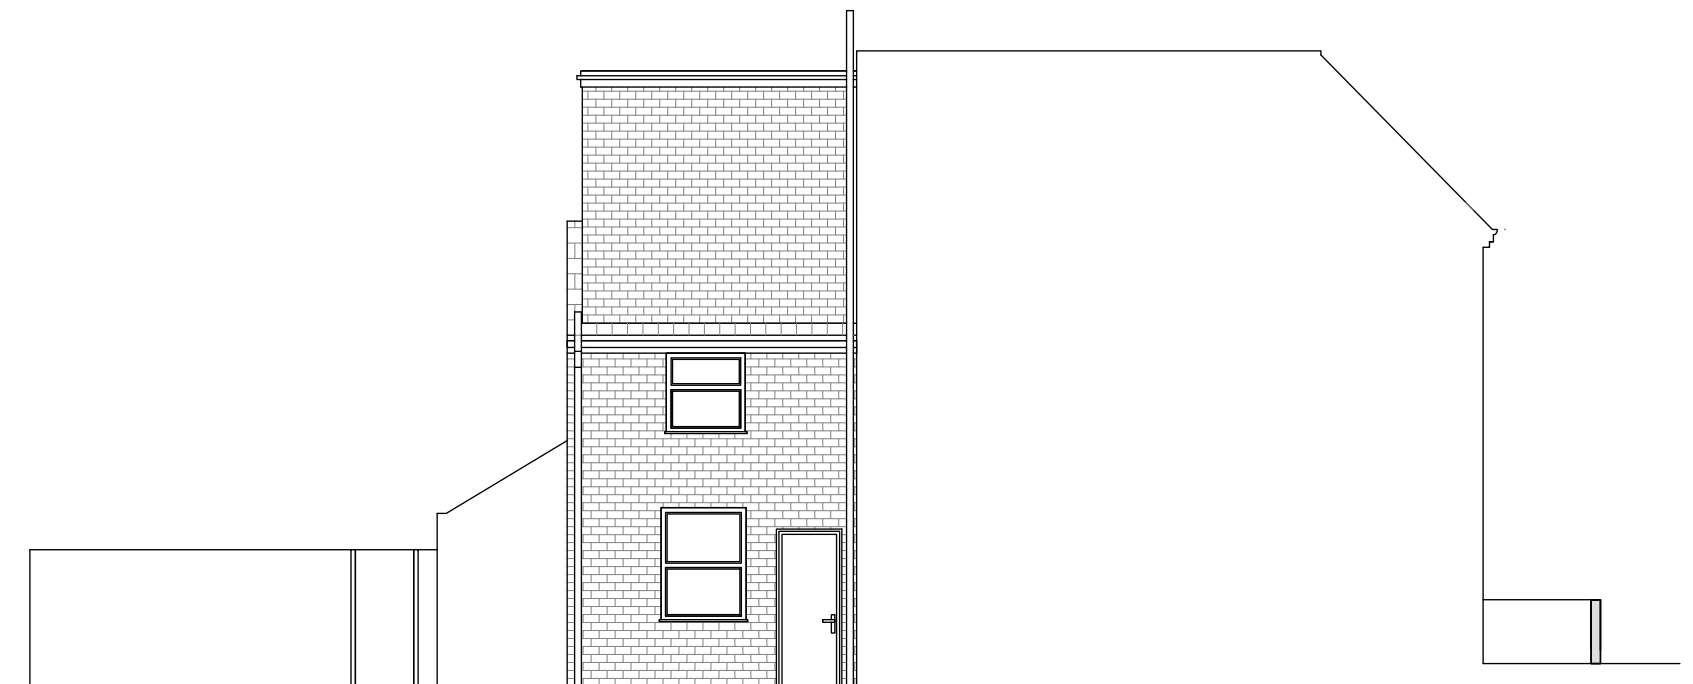

Existing North Elevation, Scale 1:100@A1

PLANNING APPLICATION

PROARC
Architecture & Properties
42 Valley Road, Gillingham, Kent, ME7 2EU
Mobile: 07511251343 www.proarc.one

Project Title
HMO conversion.

Drawing Title
**Location Plan and Existing
Drawings**

Address	Date
94 Gordon Road, Gravesend, DA11 9JW	21/04/2022
Drawn Checked Scale	as indicated@A1
Dwg No	Rev No
2206_PL03	