


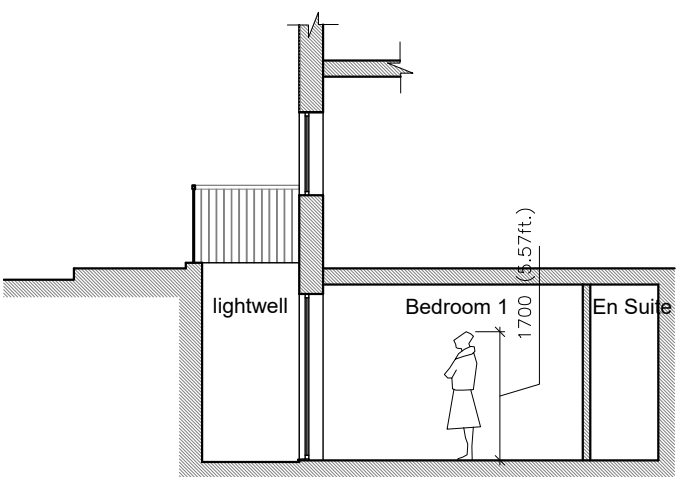


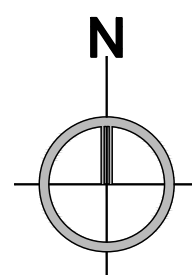


Proposed Block Plan, Scale 1:500@A1

 


Proposed Section A-A, Scale 1:100@A1

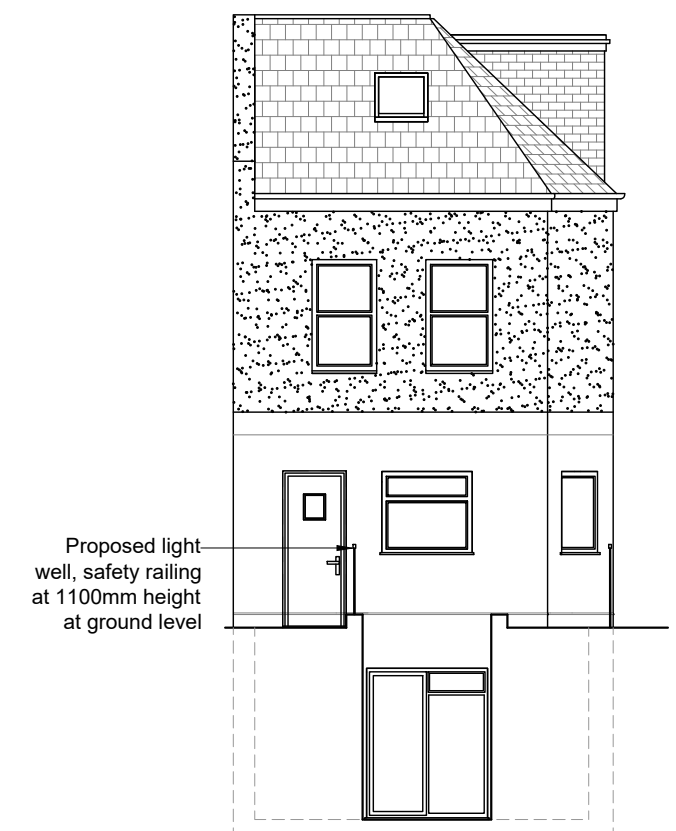



Proposed West Elevation, Scale 1:100@A1

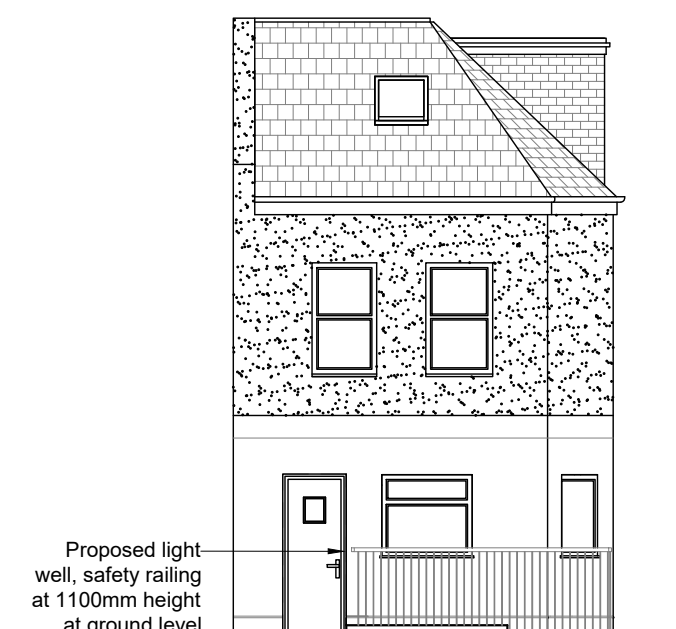


Proposed West Elevation, Scale 1:100@A1

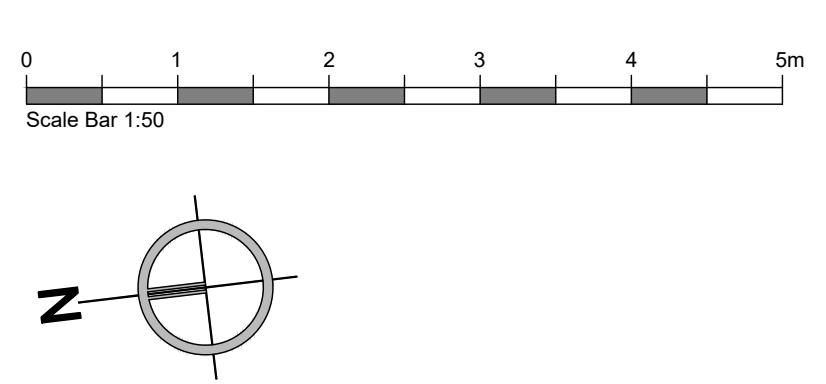


Proposed Basement Floor Plan, Scale 1:50@A1

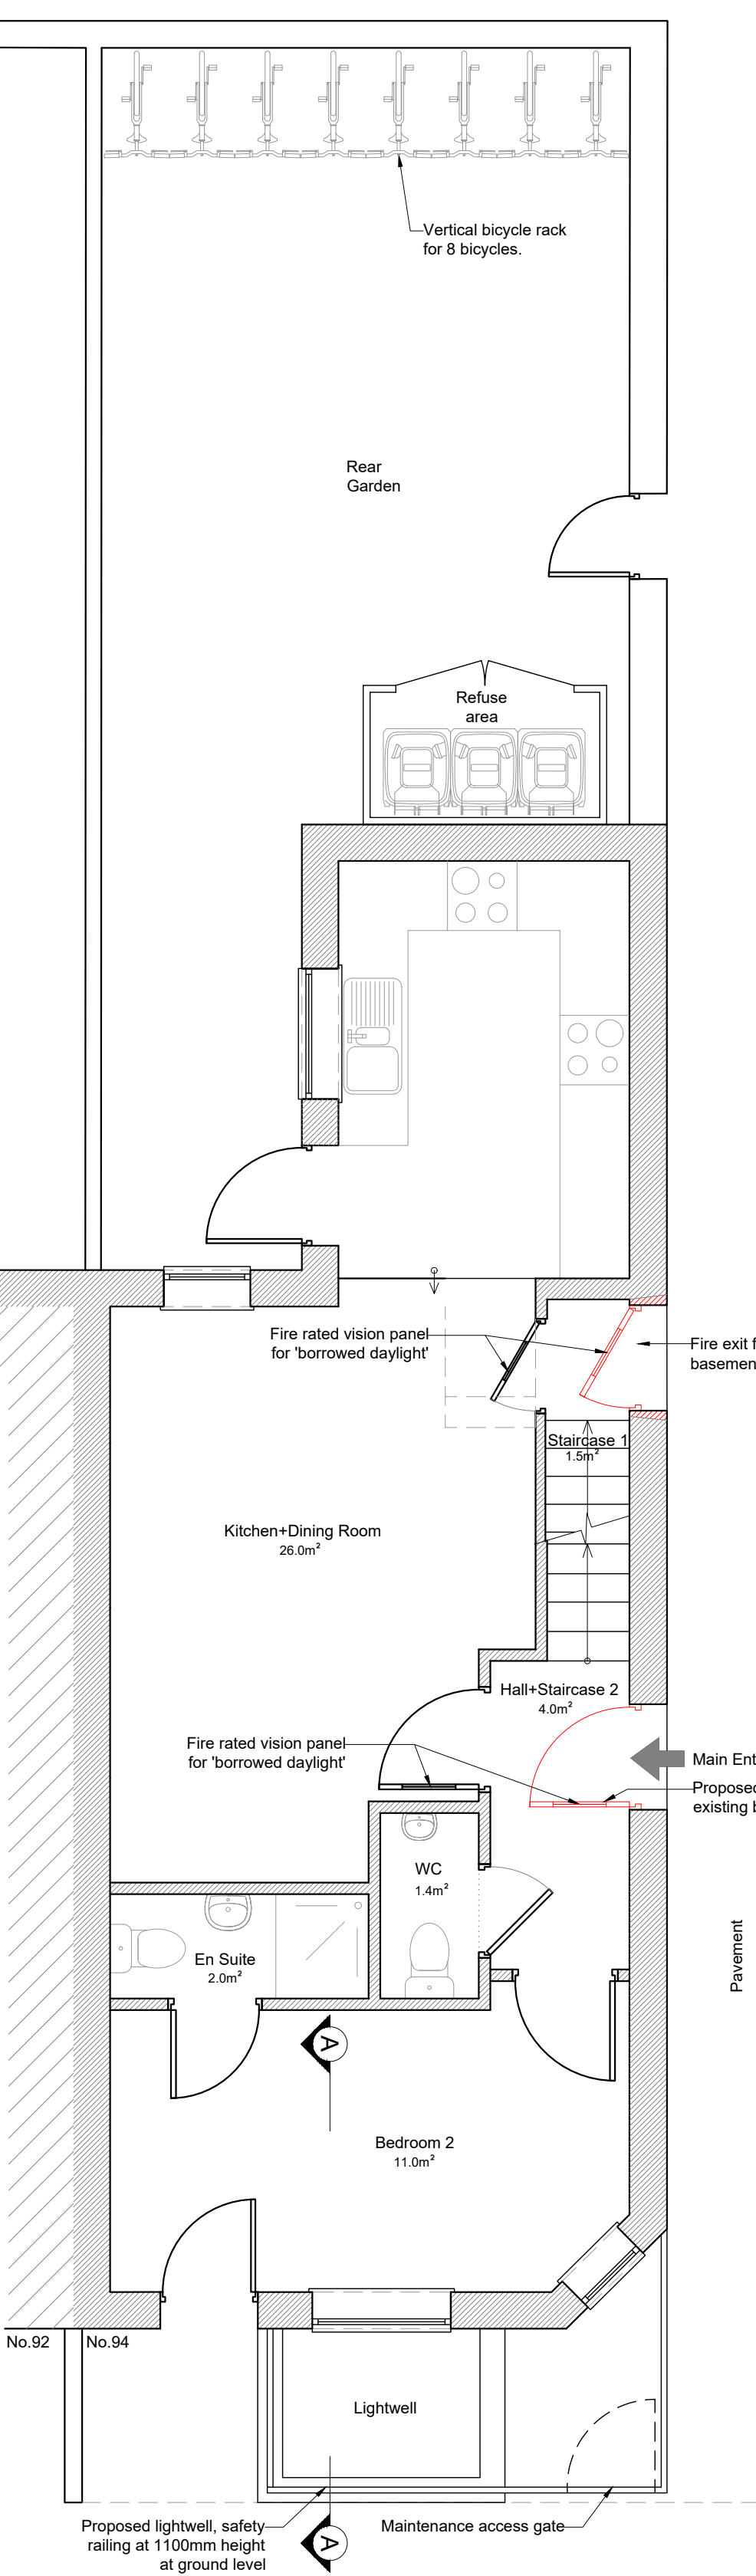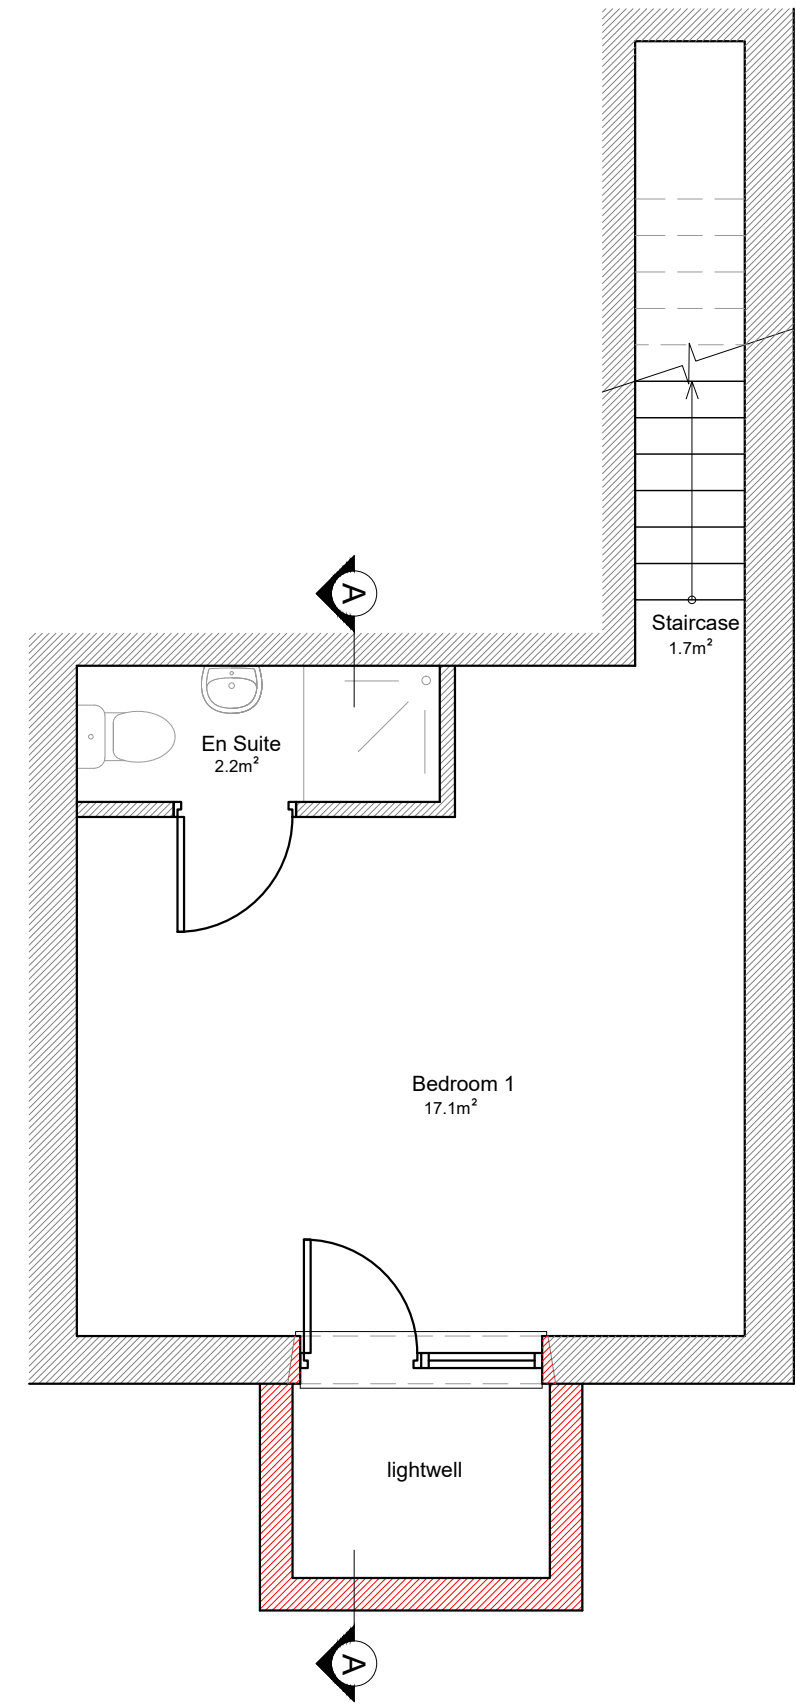


Proposed Ground Floor Plan, Scale 1:50@A1

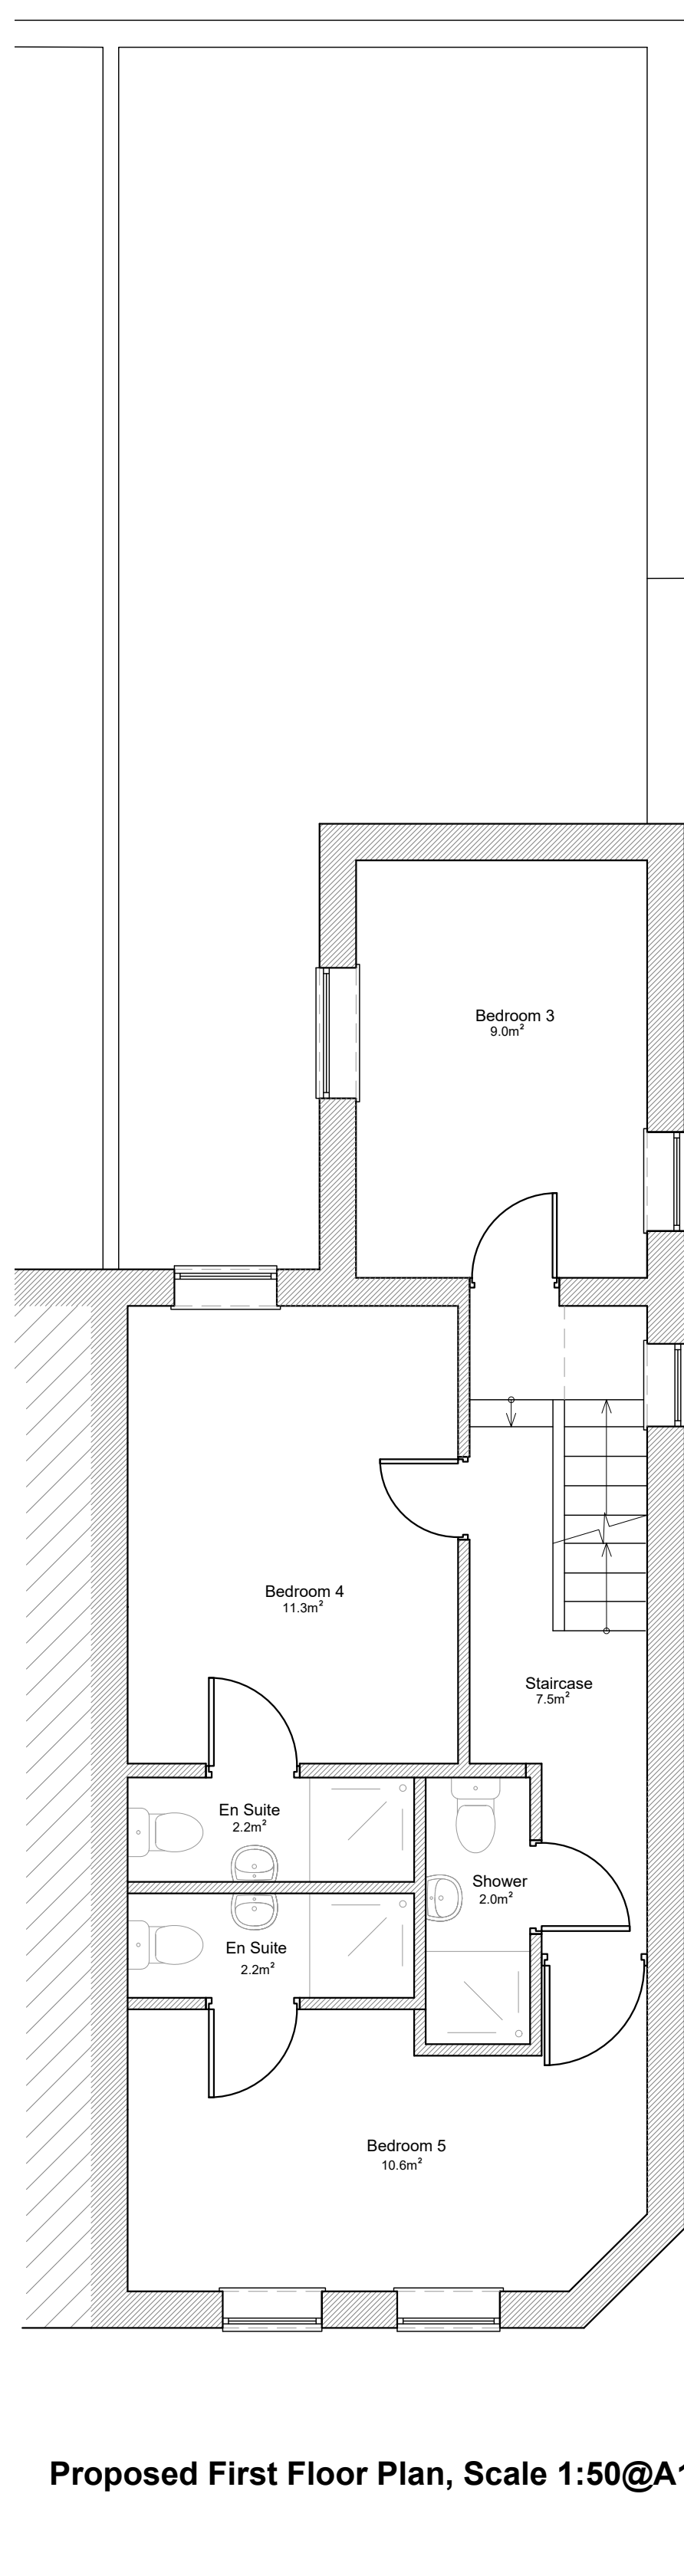


Proposed First Floor Plan, Scale 1:50@A1

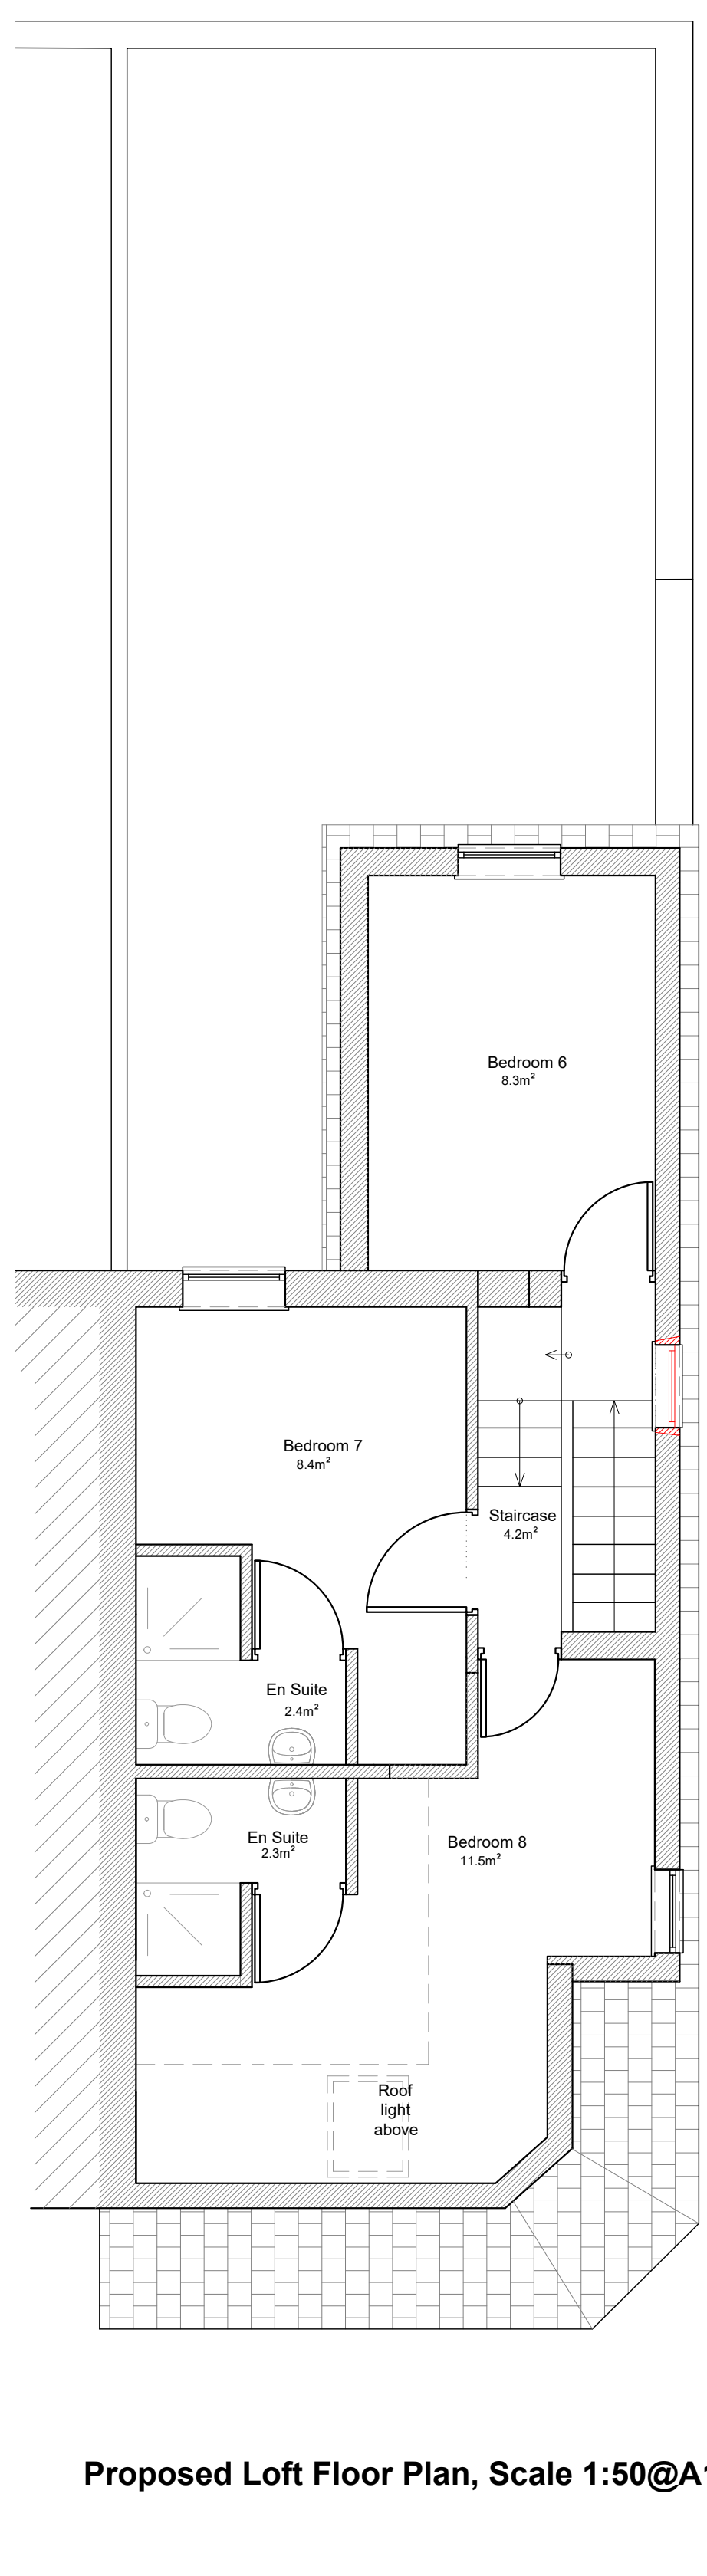


Proposed Loft Floor Plan, Scale 1:50@A1

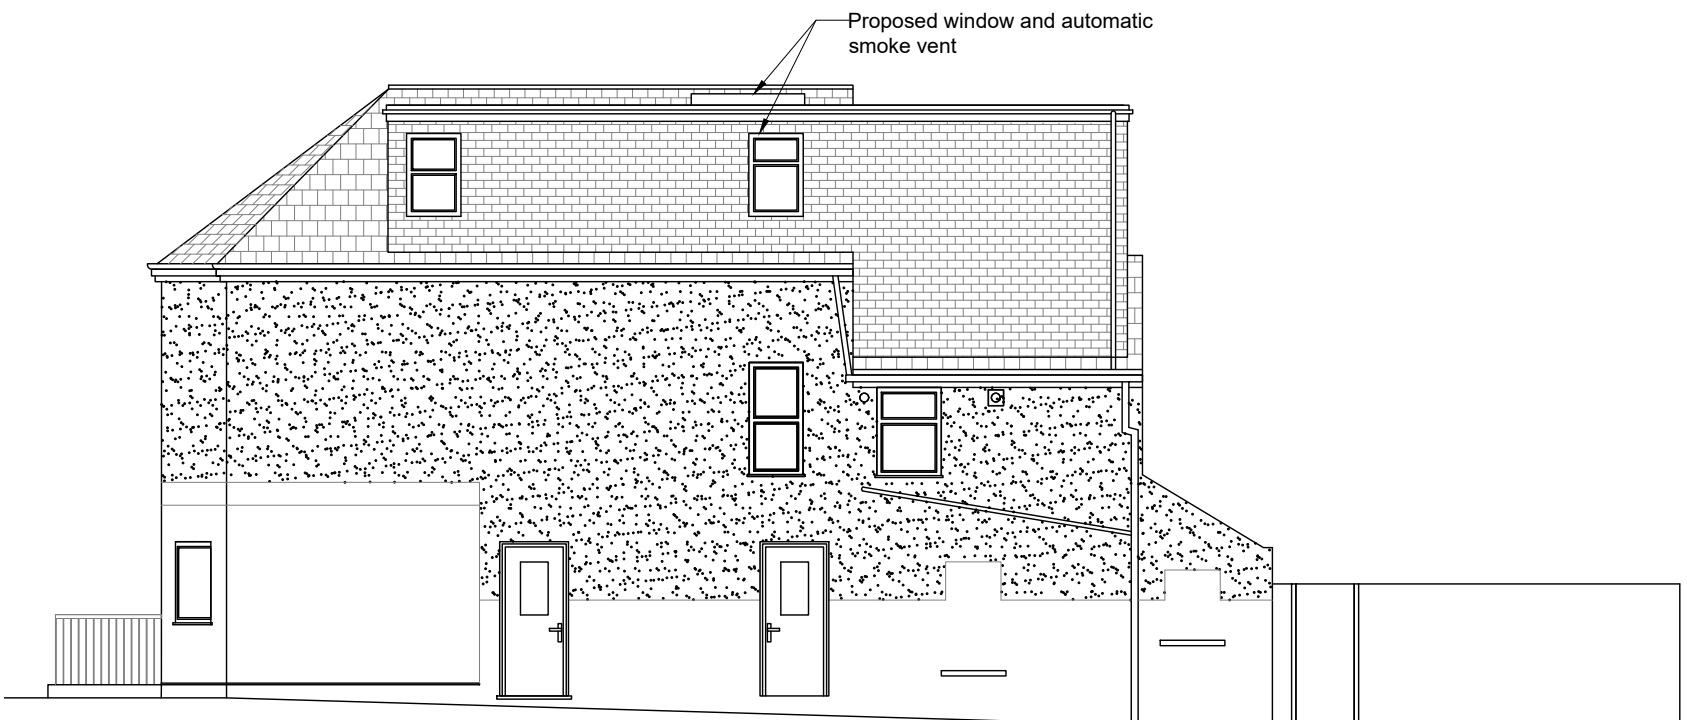

Proposed South Elevation, Scale 1:100@A1

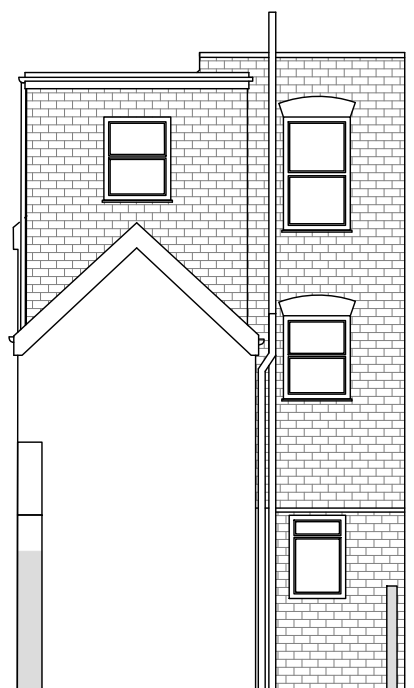

Proposed East Elevation, Scale 1:100@A1

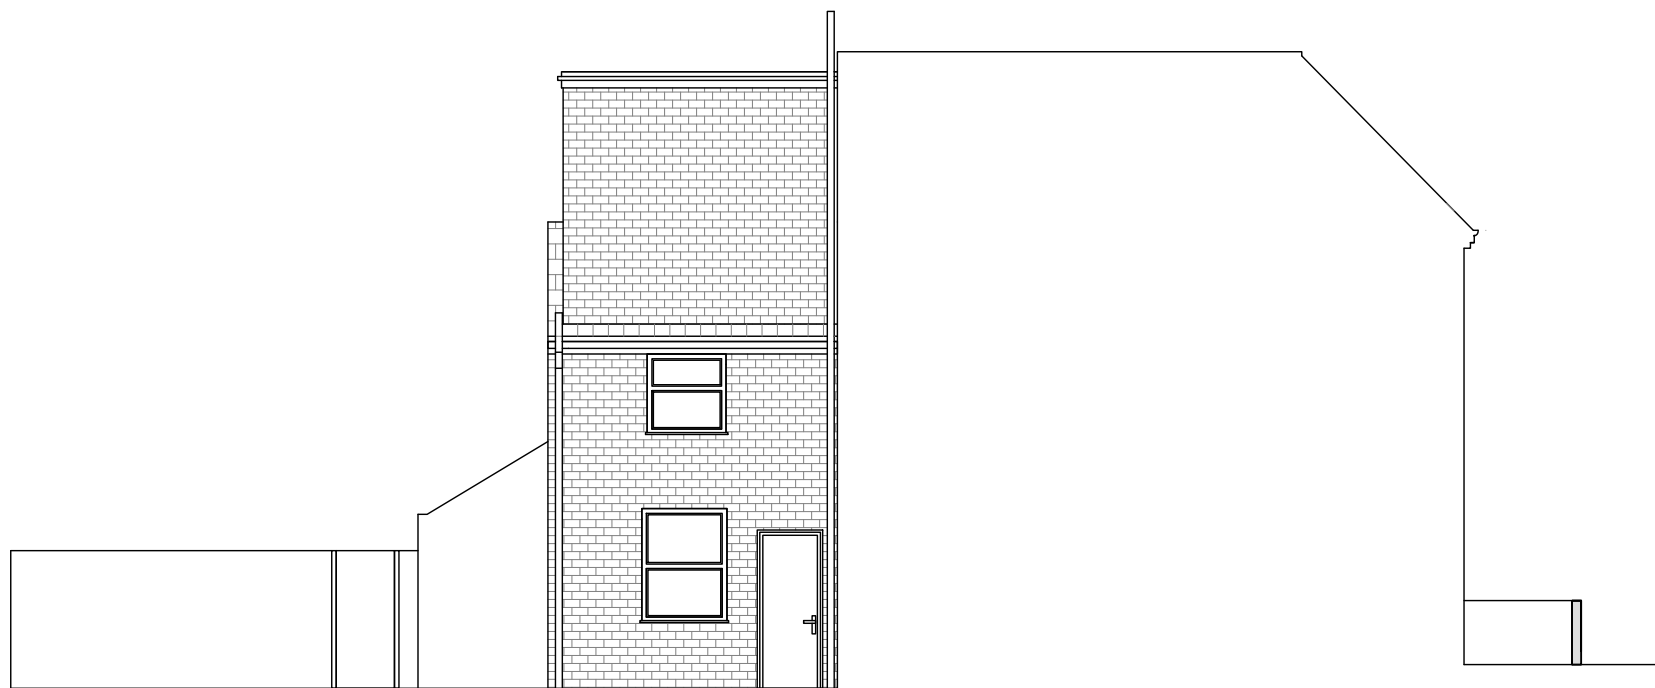

Proposed North Elevation, Scale 1:100@A1

DO NOT SCALE - FOR PLANNING PURPOSES ONLY.
ARCHITECTS TO BE INFORMED OF ALL DISCREPANCIES IN DIMENSIONS.
CONTRACTOR TO CHECK ALL DIMENSIONS ON SITE.
ANY UNAUTHORISED COPYING WILL CONSTITUTE INFRINGEMENT OF COPYRIGHT.
ALL RIGHTS RESERVED.
COPYRIGHT© PROARC LTD.

Rev	Details	Date

PLANNING APPLICATION

PROARC
Architecture & Properties
42 Valley Road, Gillingham, Kent, ME7 2EU
Mobile: 07511251343 www.proarc.org

Project Title
HMO conversion.

Drawing Title
Proposed Drawings

Address	Date
94 Gordon Road, Gravesend, DA11 9JW	24/04/2023

Drawn	Checked	Scale	Rev No
PB	MW	as indicated@A1	PL06