


Proposed.
Site plan

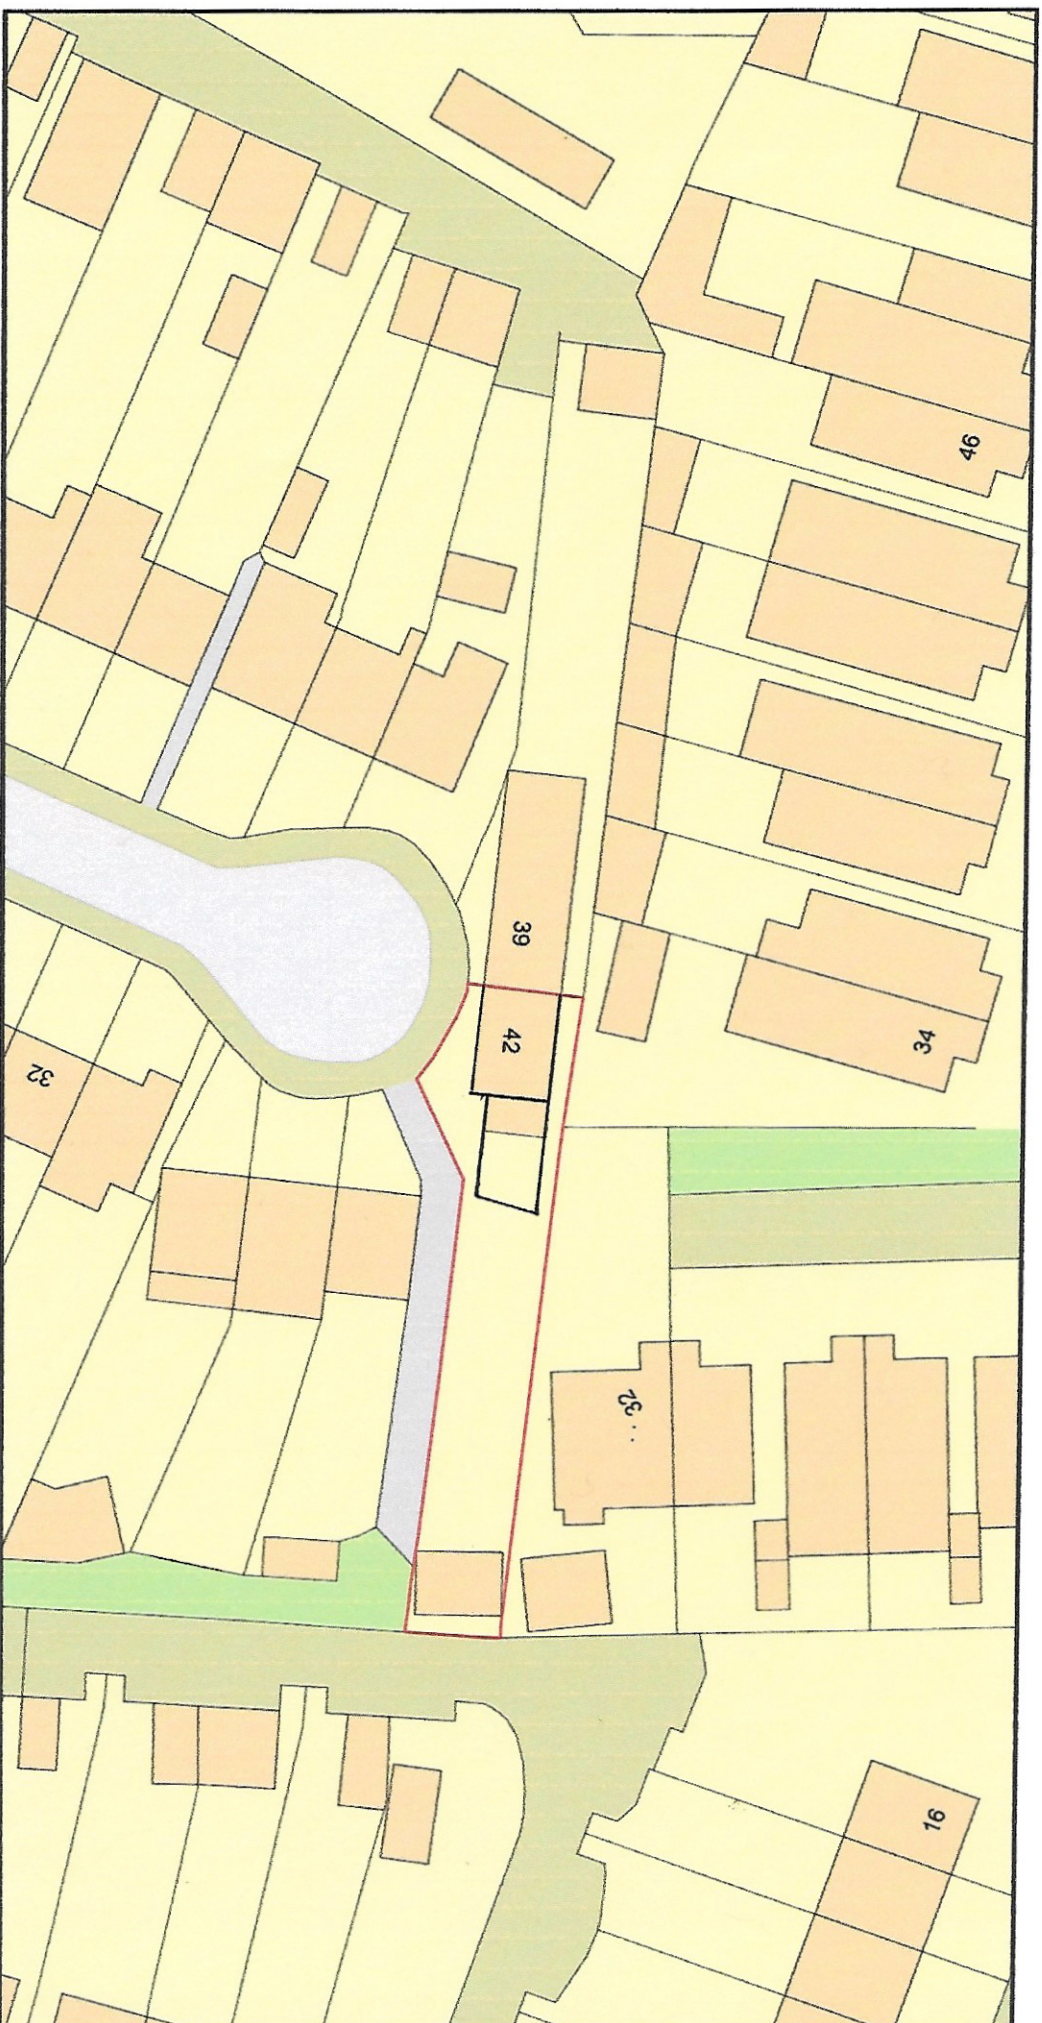

20.01 m
Metres



Plan Produced for: Rachel Foong

Date Produced: 12 May 2024

Plan Reference Number: TORQM24133220217415

Scale: 1:500 @ A4

