


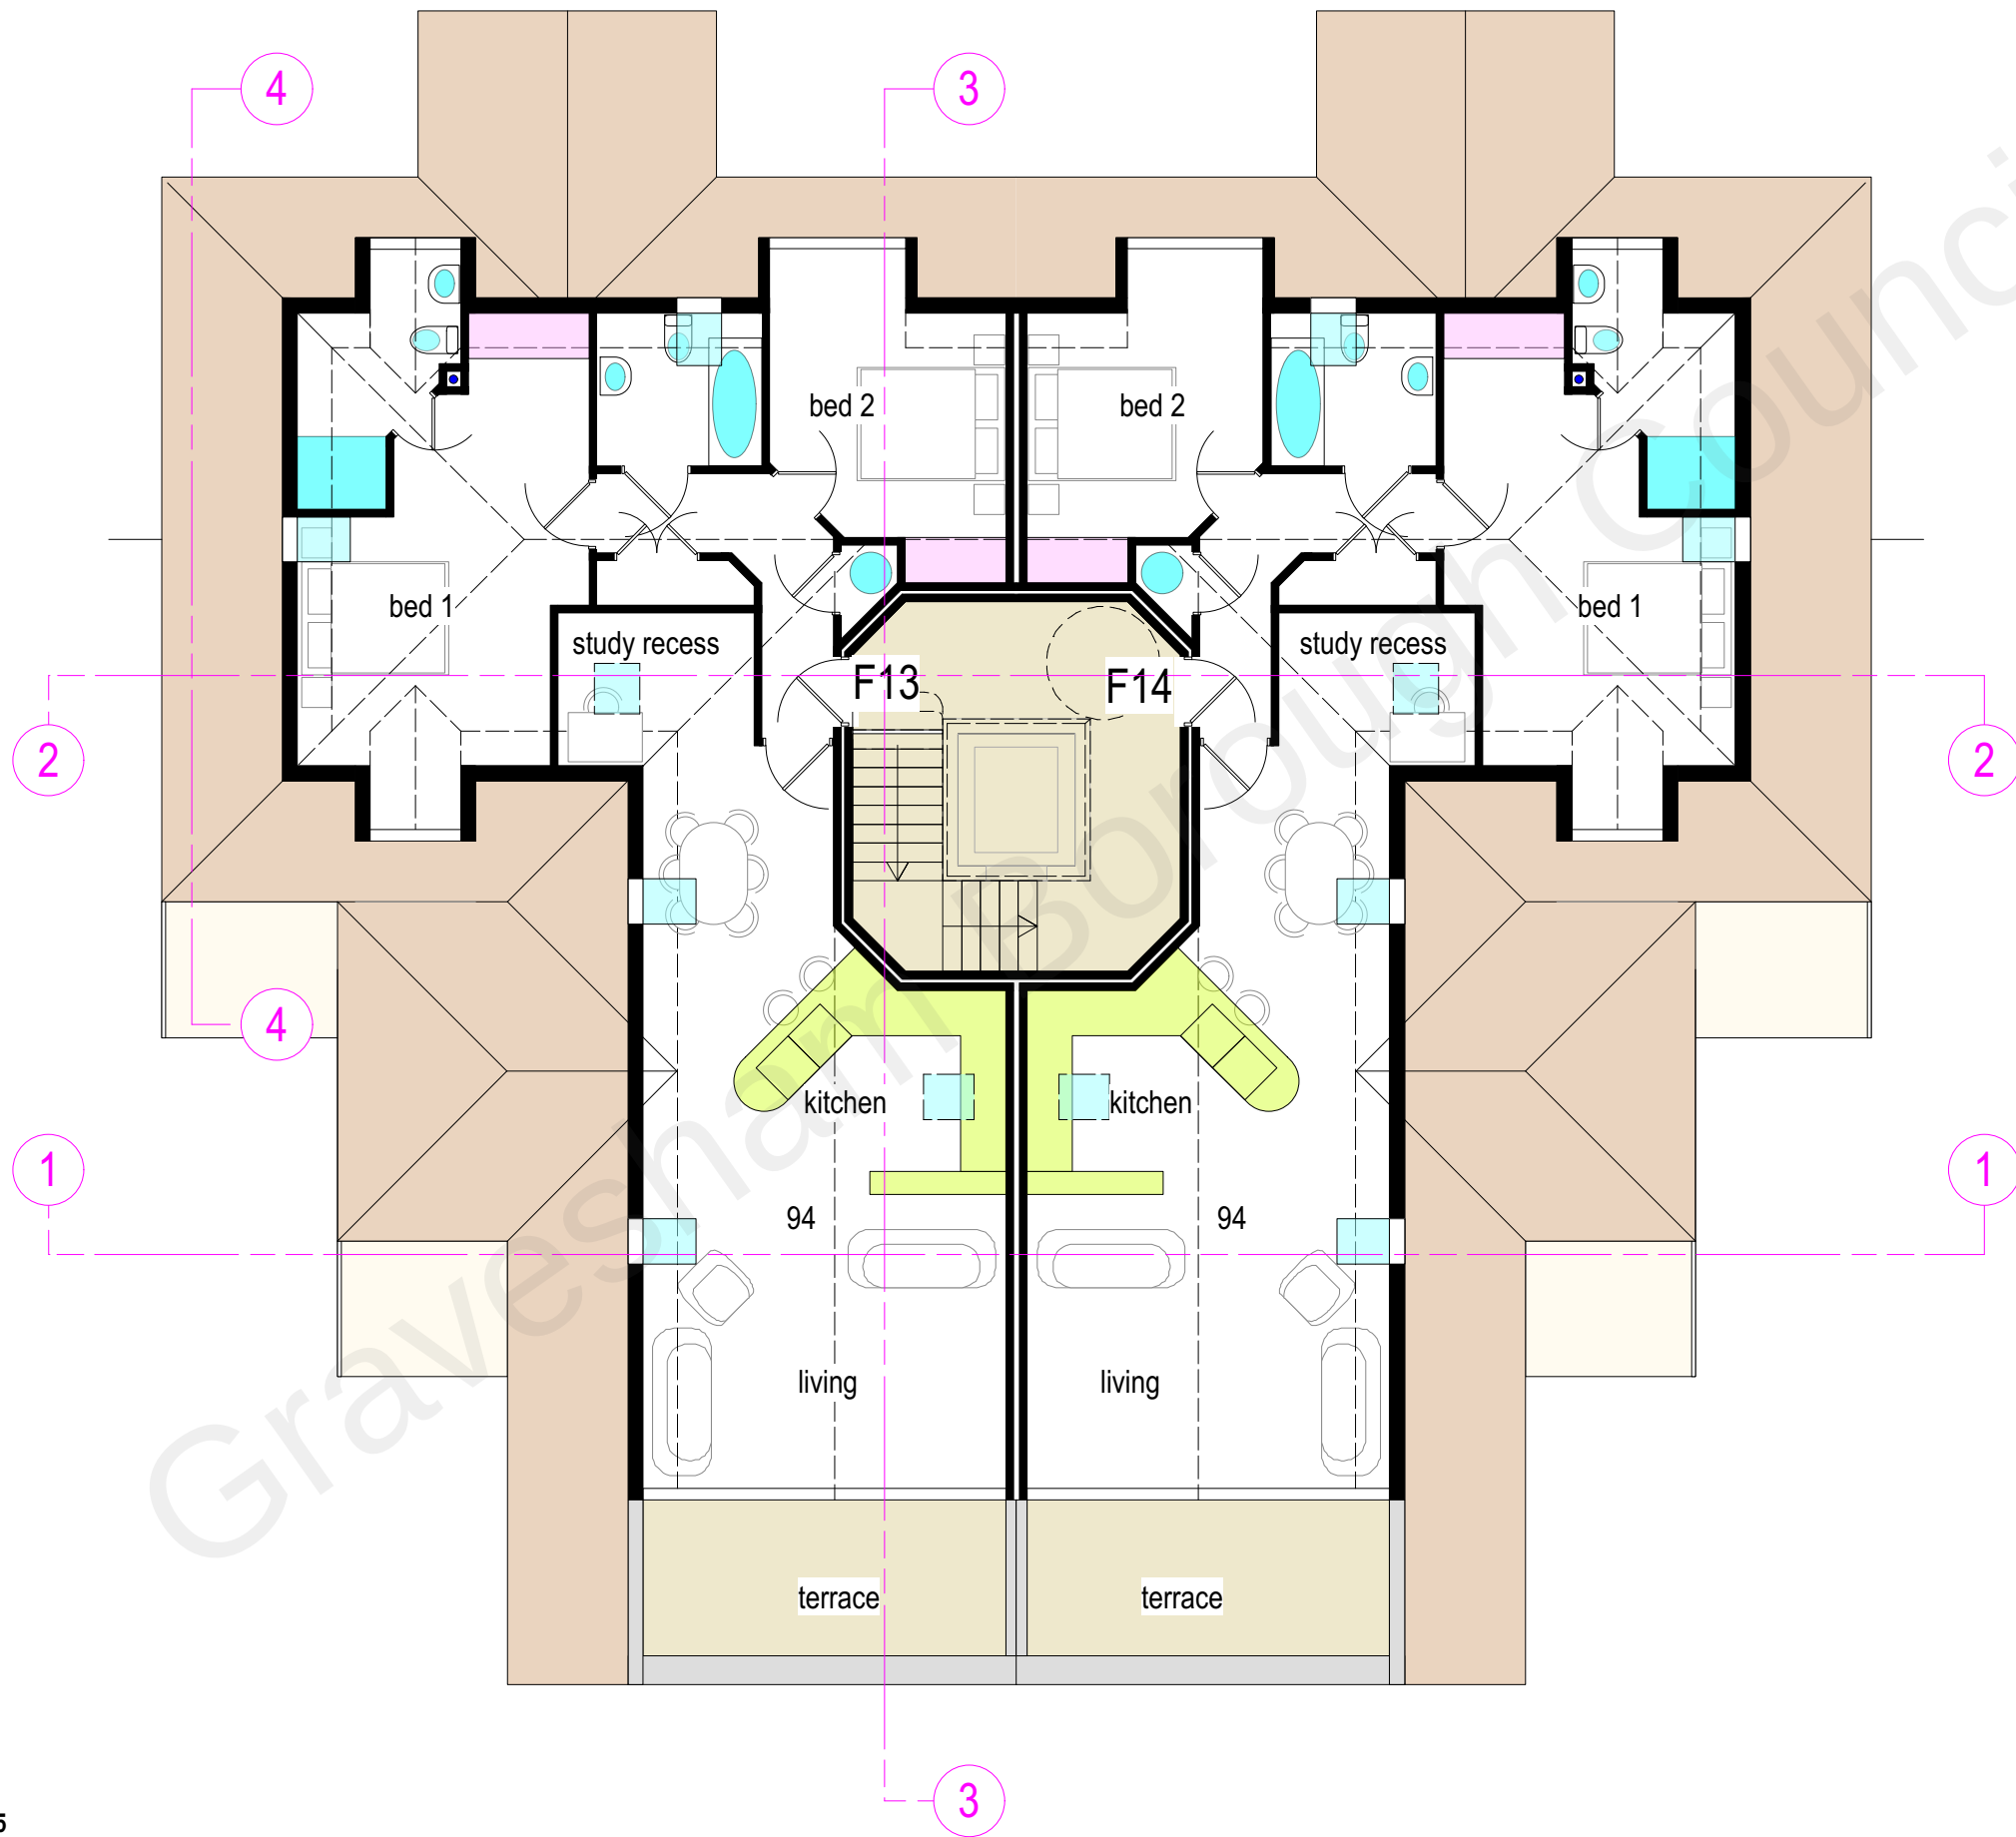

0 5
scale (m)
1-100 on A3 size reproduction

Client: Wakes
job: Milton Mount Hall Gravesend DA12 1NQ
title: proposed attic floor plans
scale: 1-100 @ A3 date July 2021 dwn. GB
drawing number; **21-18-06** rev.-

