


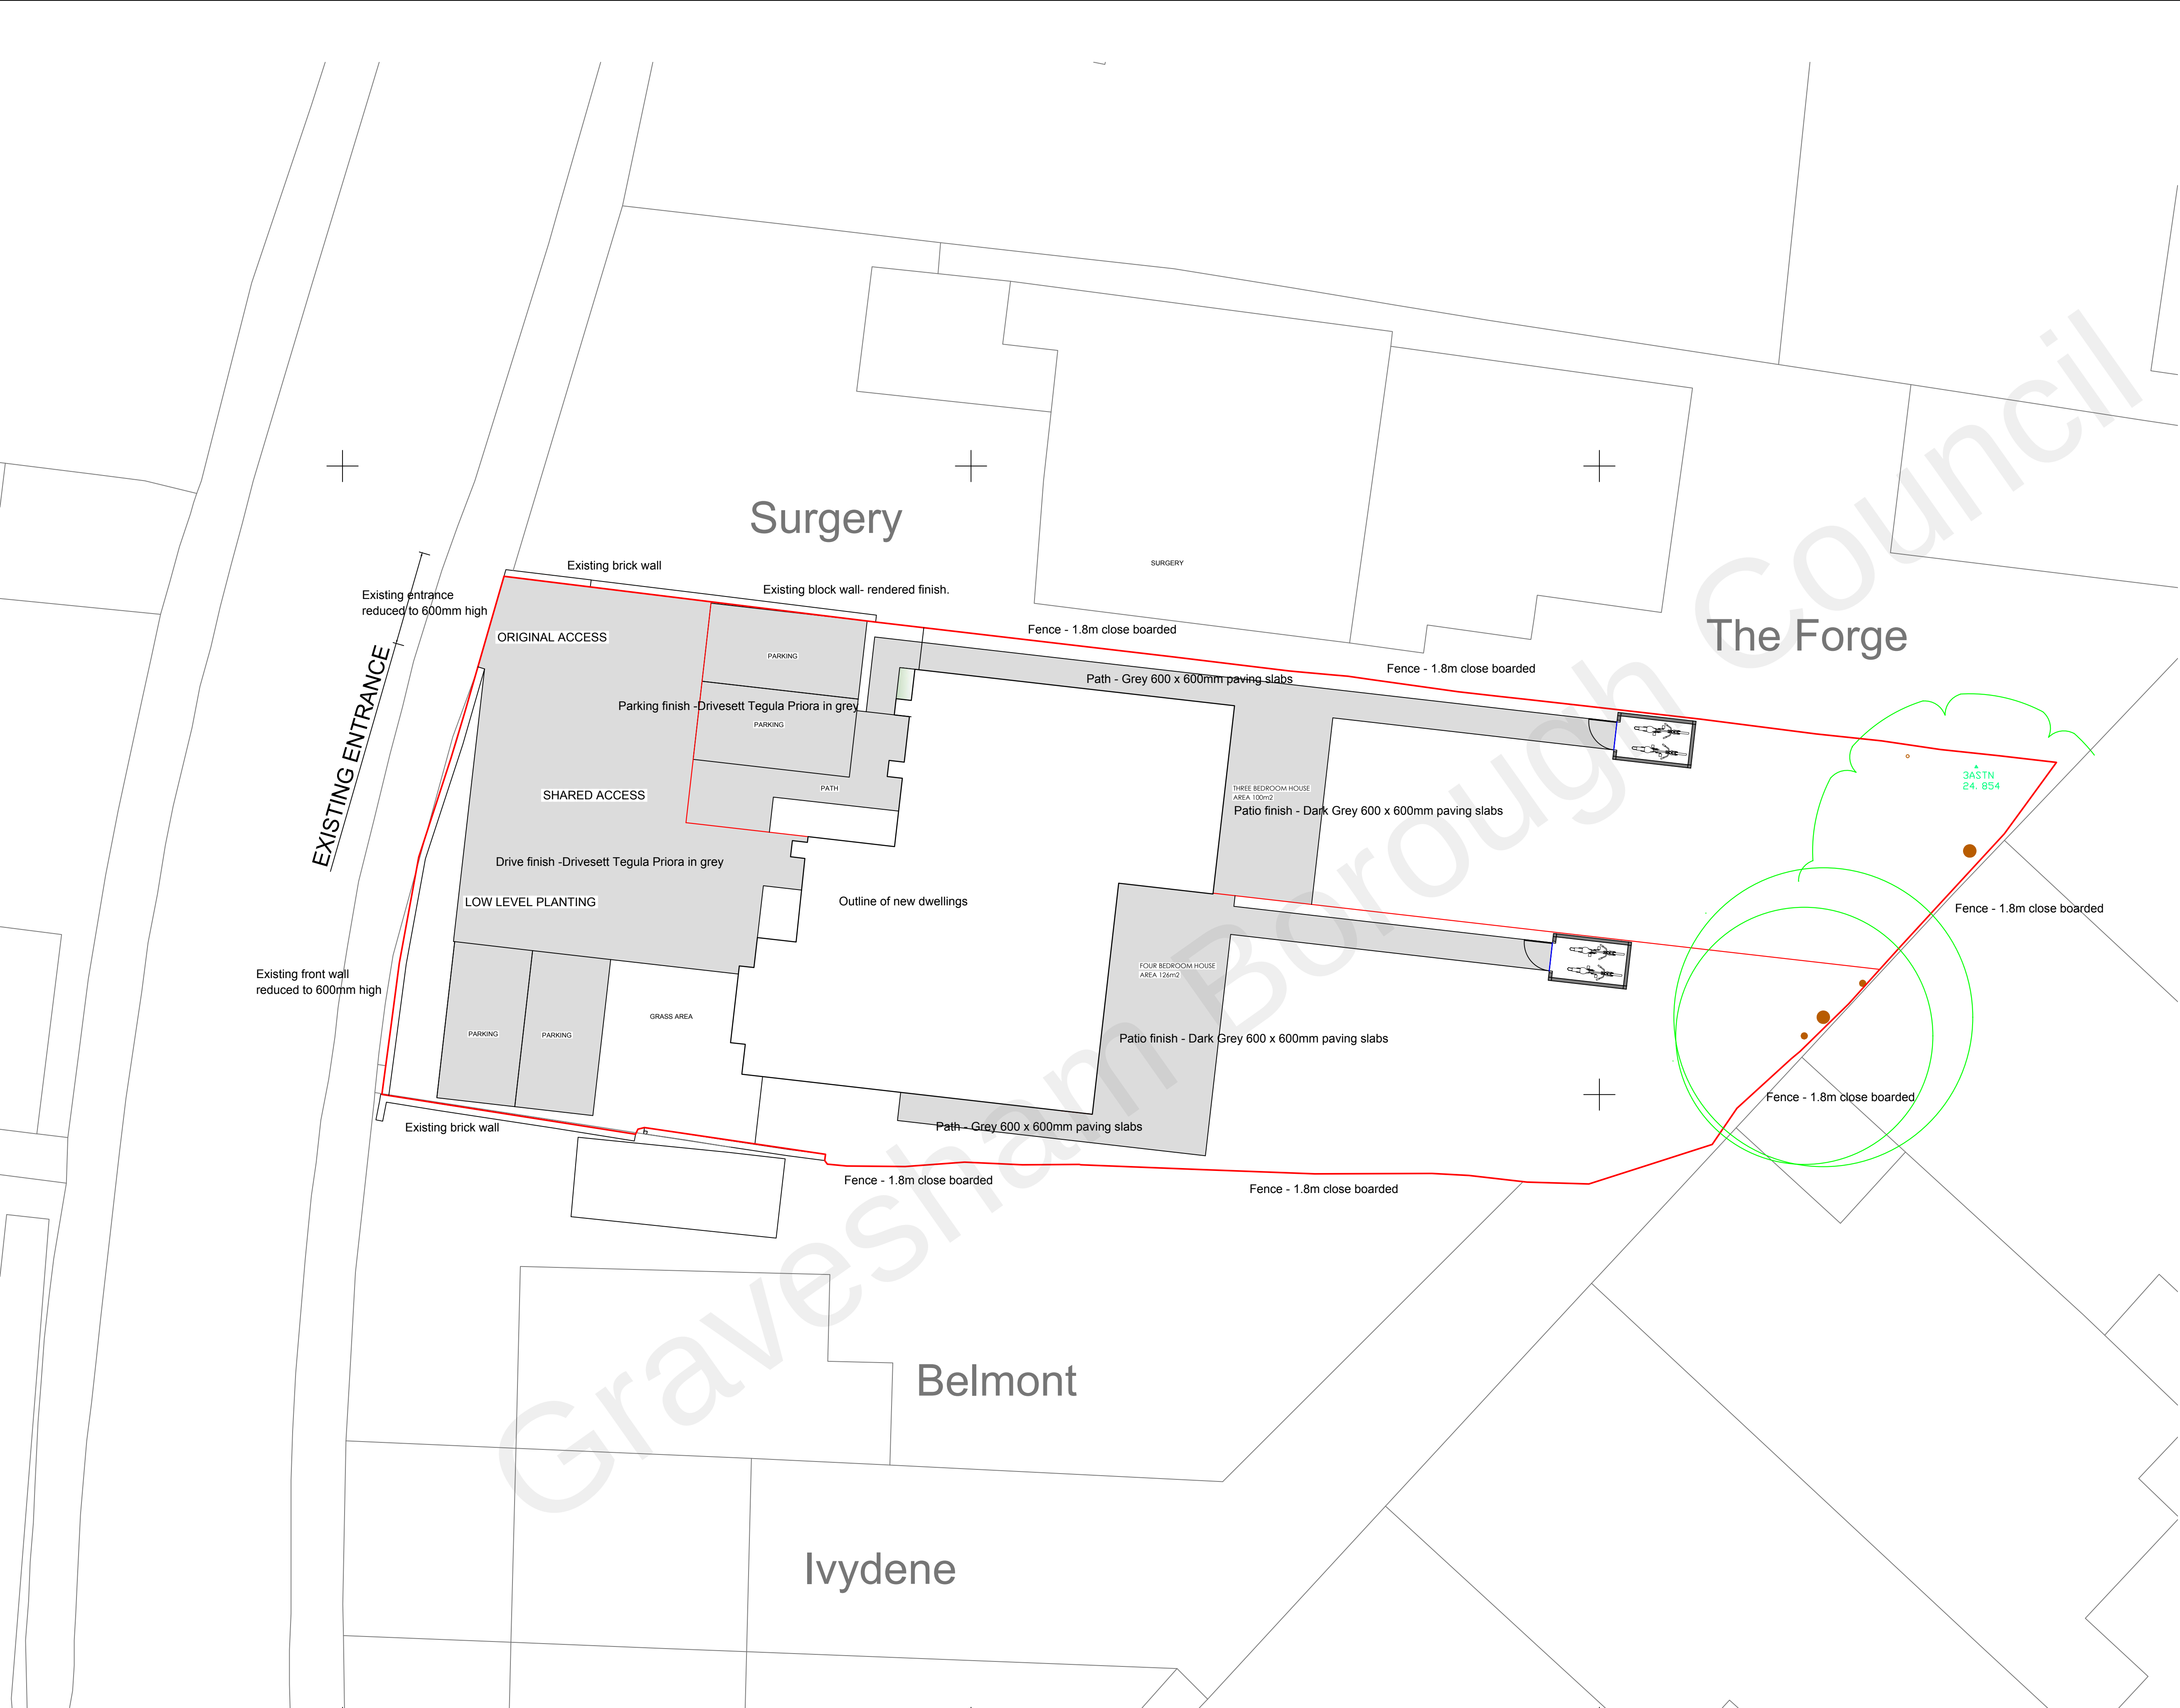

Notes:

Do Not Scale.


Report all discrepancies, errors and omissions.

Verify all dimensions on site before commencing any work on site or preparing shop drawings.

All materials, components and workmanship are to comply with the relevant British Standards, Codes of Practice, and appropriate manufacturers recommendations that from time to time shall apply.

For all specialist work, see relevant drawings.

This drawing and design are copyright of the mark carter design.

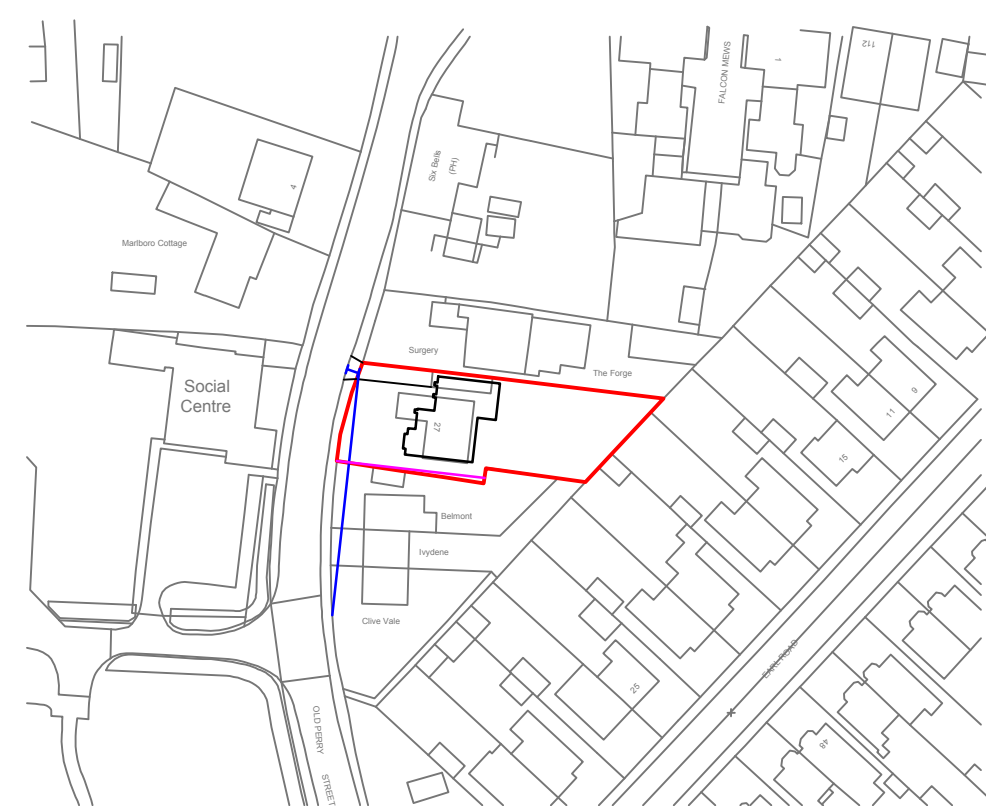

Revision	Date	Description

Status	REGS				
Client	MR SARON				
Drawing Title	SITE PLAN				
Project Title	OLD PERRY STREET NEW DWELLINGS				
Scale	1:100	Date	SEPT 22	Drawn	MC
Drawing No	3438 - 001	Rev	A		