


SITE LOCATION



Reproduced by permission of Ordnance Survey on behalf of the Controller of His Majesty's Stationery Office
All rights reserved. © Crown Copyright licence no. 100022432

SITE AREA PLAN

 


SITE PHOTOGRAPH



Reproduced by permission of Ordnance Survey on behalf of the Controller of His Majesty's Stationery Office
All rights reserved. © Crown Copyright licence no. 100022432

NGR E: 564950 N: 163050
W3W: reap.belts.tall

SITE LOCATION PLAN

 

NOTES:

1. ALL DIMENSIONS IN MM UNLESS OTHERWISE NOTED.

Demise:



Access Route To Site:



Access Route:



Master:	Project:	Purpose of Issue:	Issue:
M001	CWP	Detailed Design	A1
Date:	10/10/2025	Revision / Upgrade Description:	
Drawn:	M. Bonos	First Issue	
Checked:	J. Campbell		
Approved:	B. Weston		



Hutchison 3G UK Limited
Green Park, 450 Longwater Avenue
Reading, RG30 3UR
Tel: 01628 765 000
Fax: 01628 765 001

H3G Base Station Information line:
0845 6043000
Available 8am-8pm Monday to Friday

Design Consultant & Principal Contractor:



Unit 27F-G
Hartlebury Trading Estate
Crown Lane
Hartlebury
Worcestershire
DY10 4JD

Site Name: HARVEL HOUSE FARM

Site ID: 1217413

Address: HARVEL LANE
HARVEL
GRAVESEND
KENT
DA13 0DH


Title: 002 SITE LOCATION PLAN

Project: CWP

Purpose of Issue: DETAILED DESIGN

EE Cell ID:	MBNL Cell ID:	H3G Cell ID:
17475	GVM039	DA0399

File name: GVM039_17475_DA0399_H3G_CAAA_DDD_A1

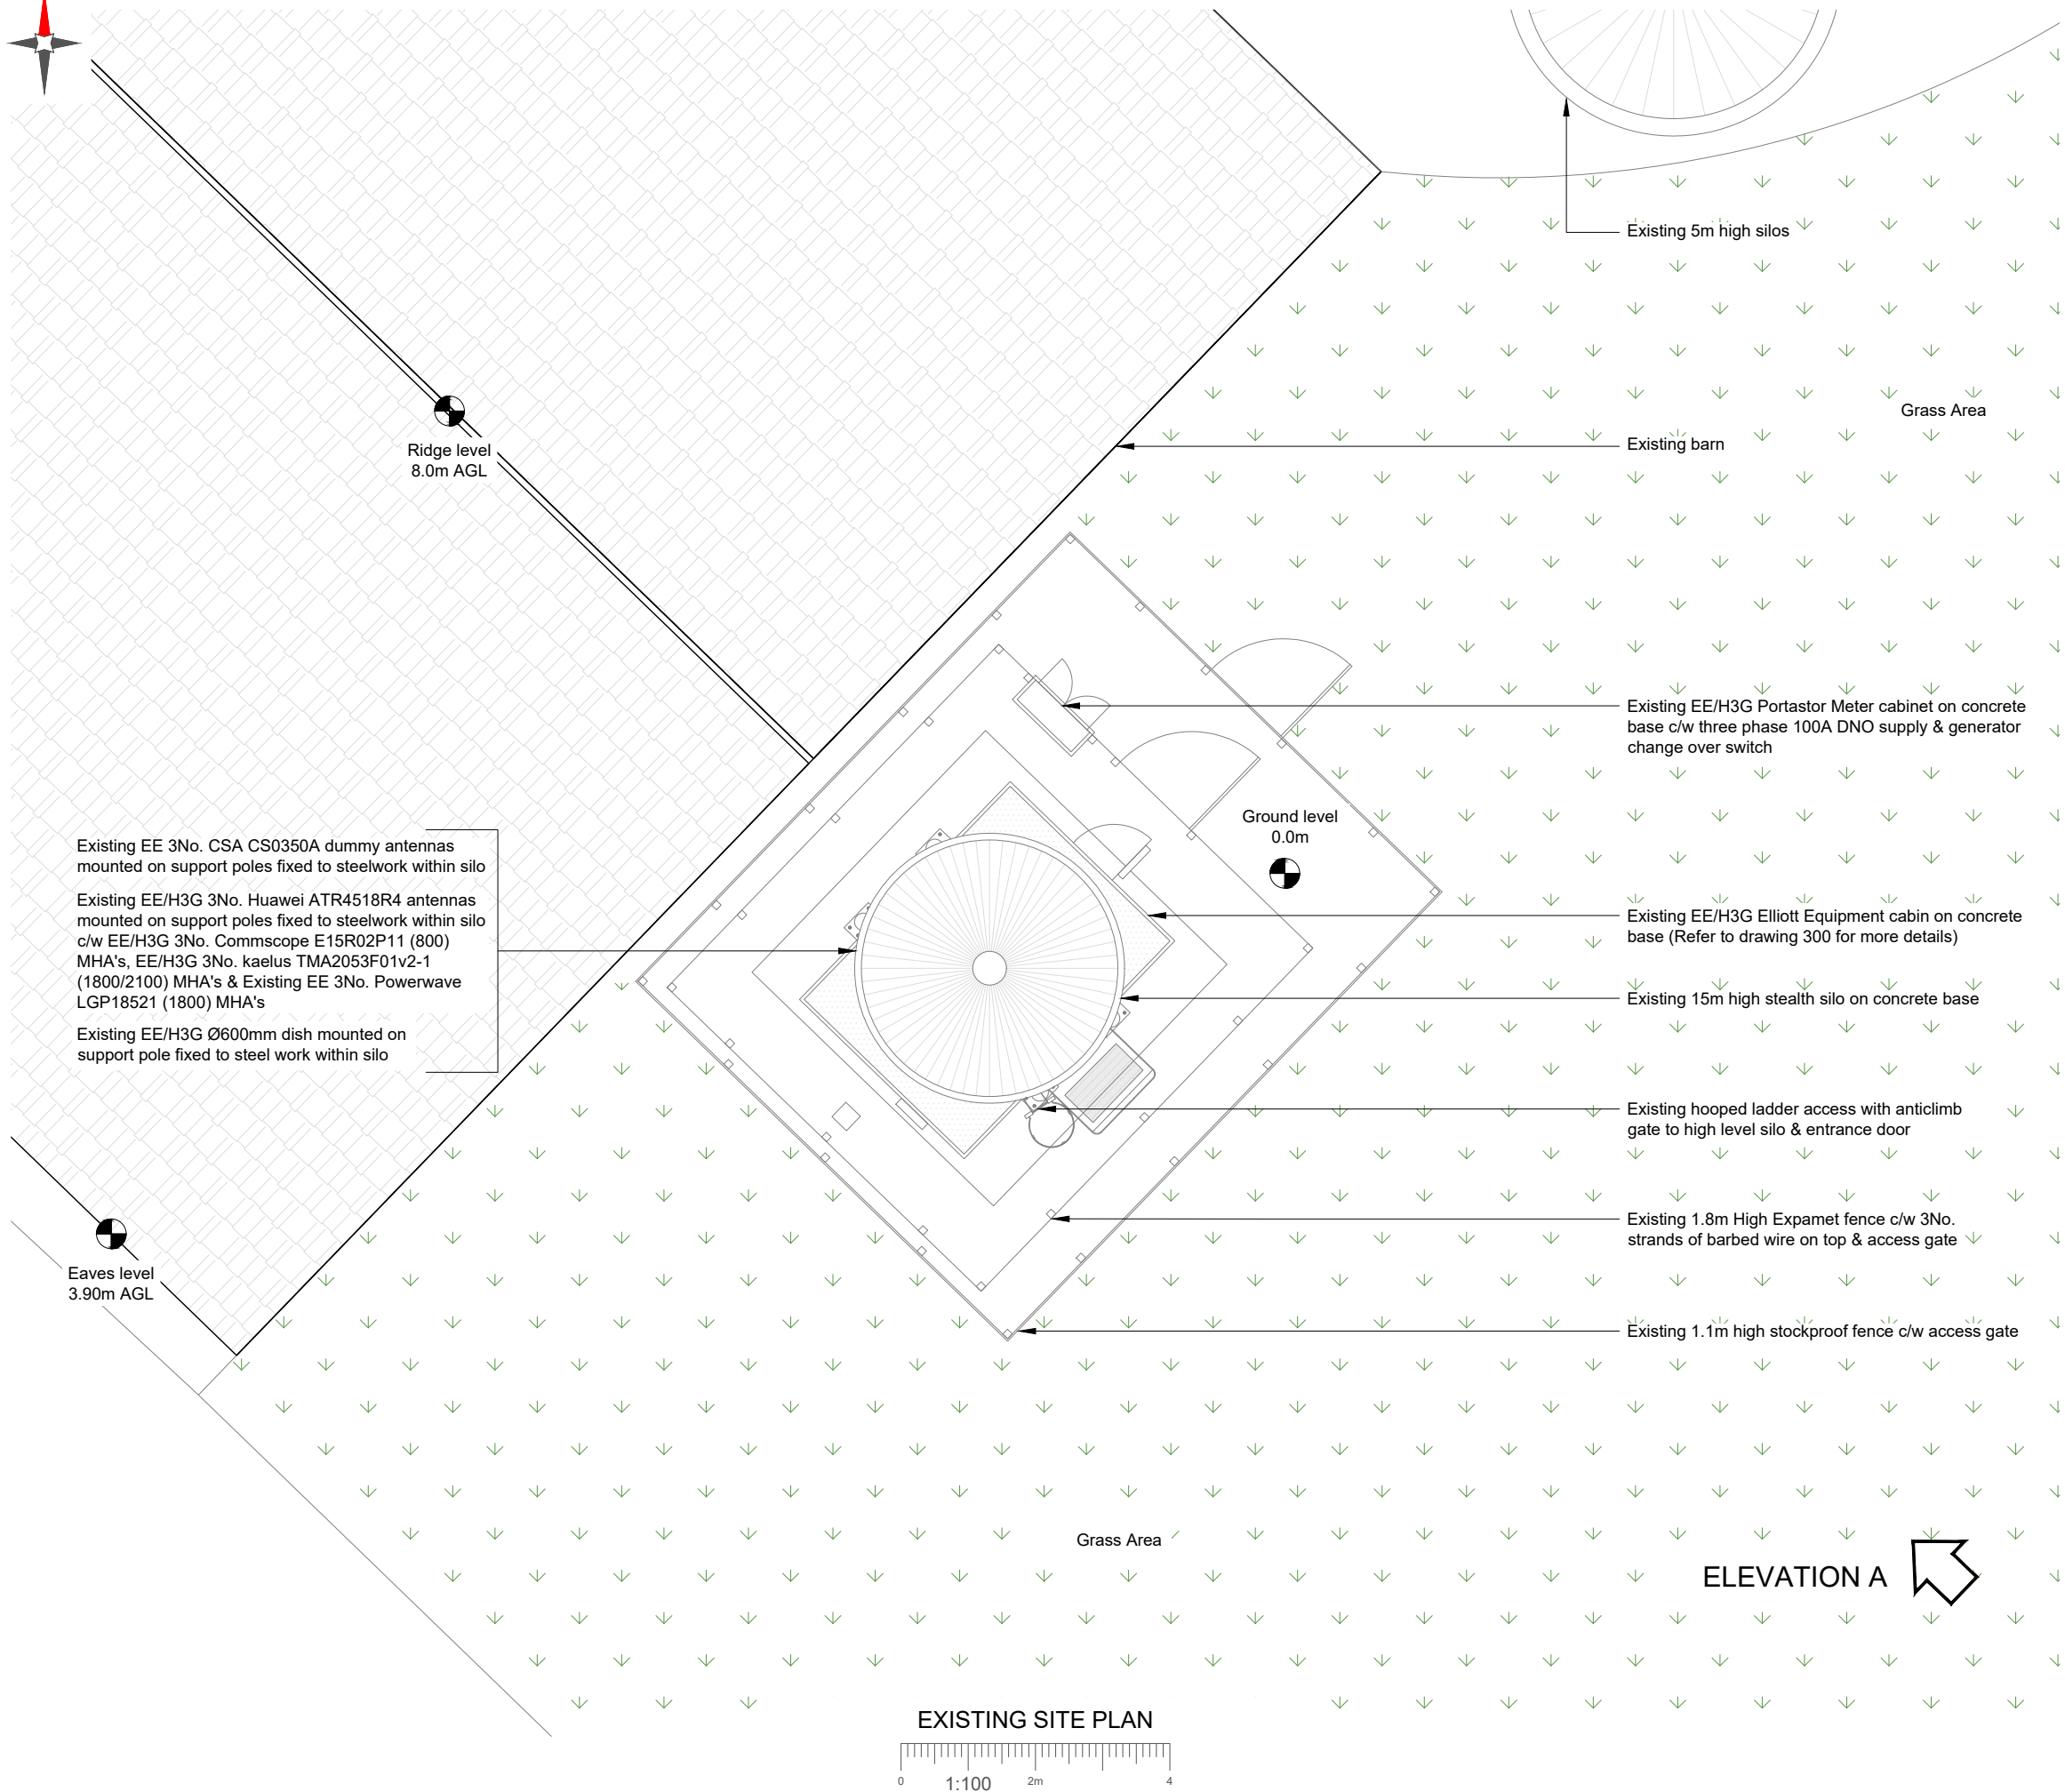

1. ALL DIMENSIONS IN MM UNLESS OTHERWISE NOTED.

Master:	Project:		Purpose of Issue:	Issue:
M001	CWP		Detailed Design	A1
Date:	10/10/2025	Revision / Upgrade Description: First Issue		
Drawn:	M. Bonos			
Checked:	J. Campbell			
Approved:	B. Weston			



Hutchison 3G UK Limited
Green Park, 450 Longwater Avenue
Reading, RG30 3UR
Tel: 01628 765 000
Fax: 01628 765 001

H3G Base Station Information line:
0845 6043000
Available 8am-8pm Monday to Friday

Design Consultant & Principal Contractor:



Unit 27F-G
Hartlebury Trading Estate
Crown Lane
Hartlebury
Worcestershire
DY10 4JD

Site Name:

HARVEL HOUSE FARM

Site ID:

1217413

Address:

HARVEL LANE
HARVEL
GRAVESEND
KENT
DA13 0DH

Title:

100 EXISTING SITE PLAN

Project:

CWP


Purpose of Issue:	
-------------------	--

DETAILED DESIGN

EE Cell ID: 17475	MBNL Cell ID: GVM039	H3G Cell ID: DA0399
-----------------------------	--------------------------------	-------------------------------

File name:

GVM039 17475 DA0399 H3G CAAA DDD A1

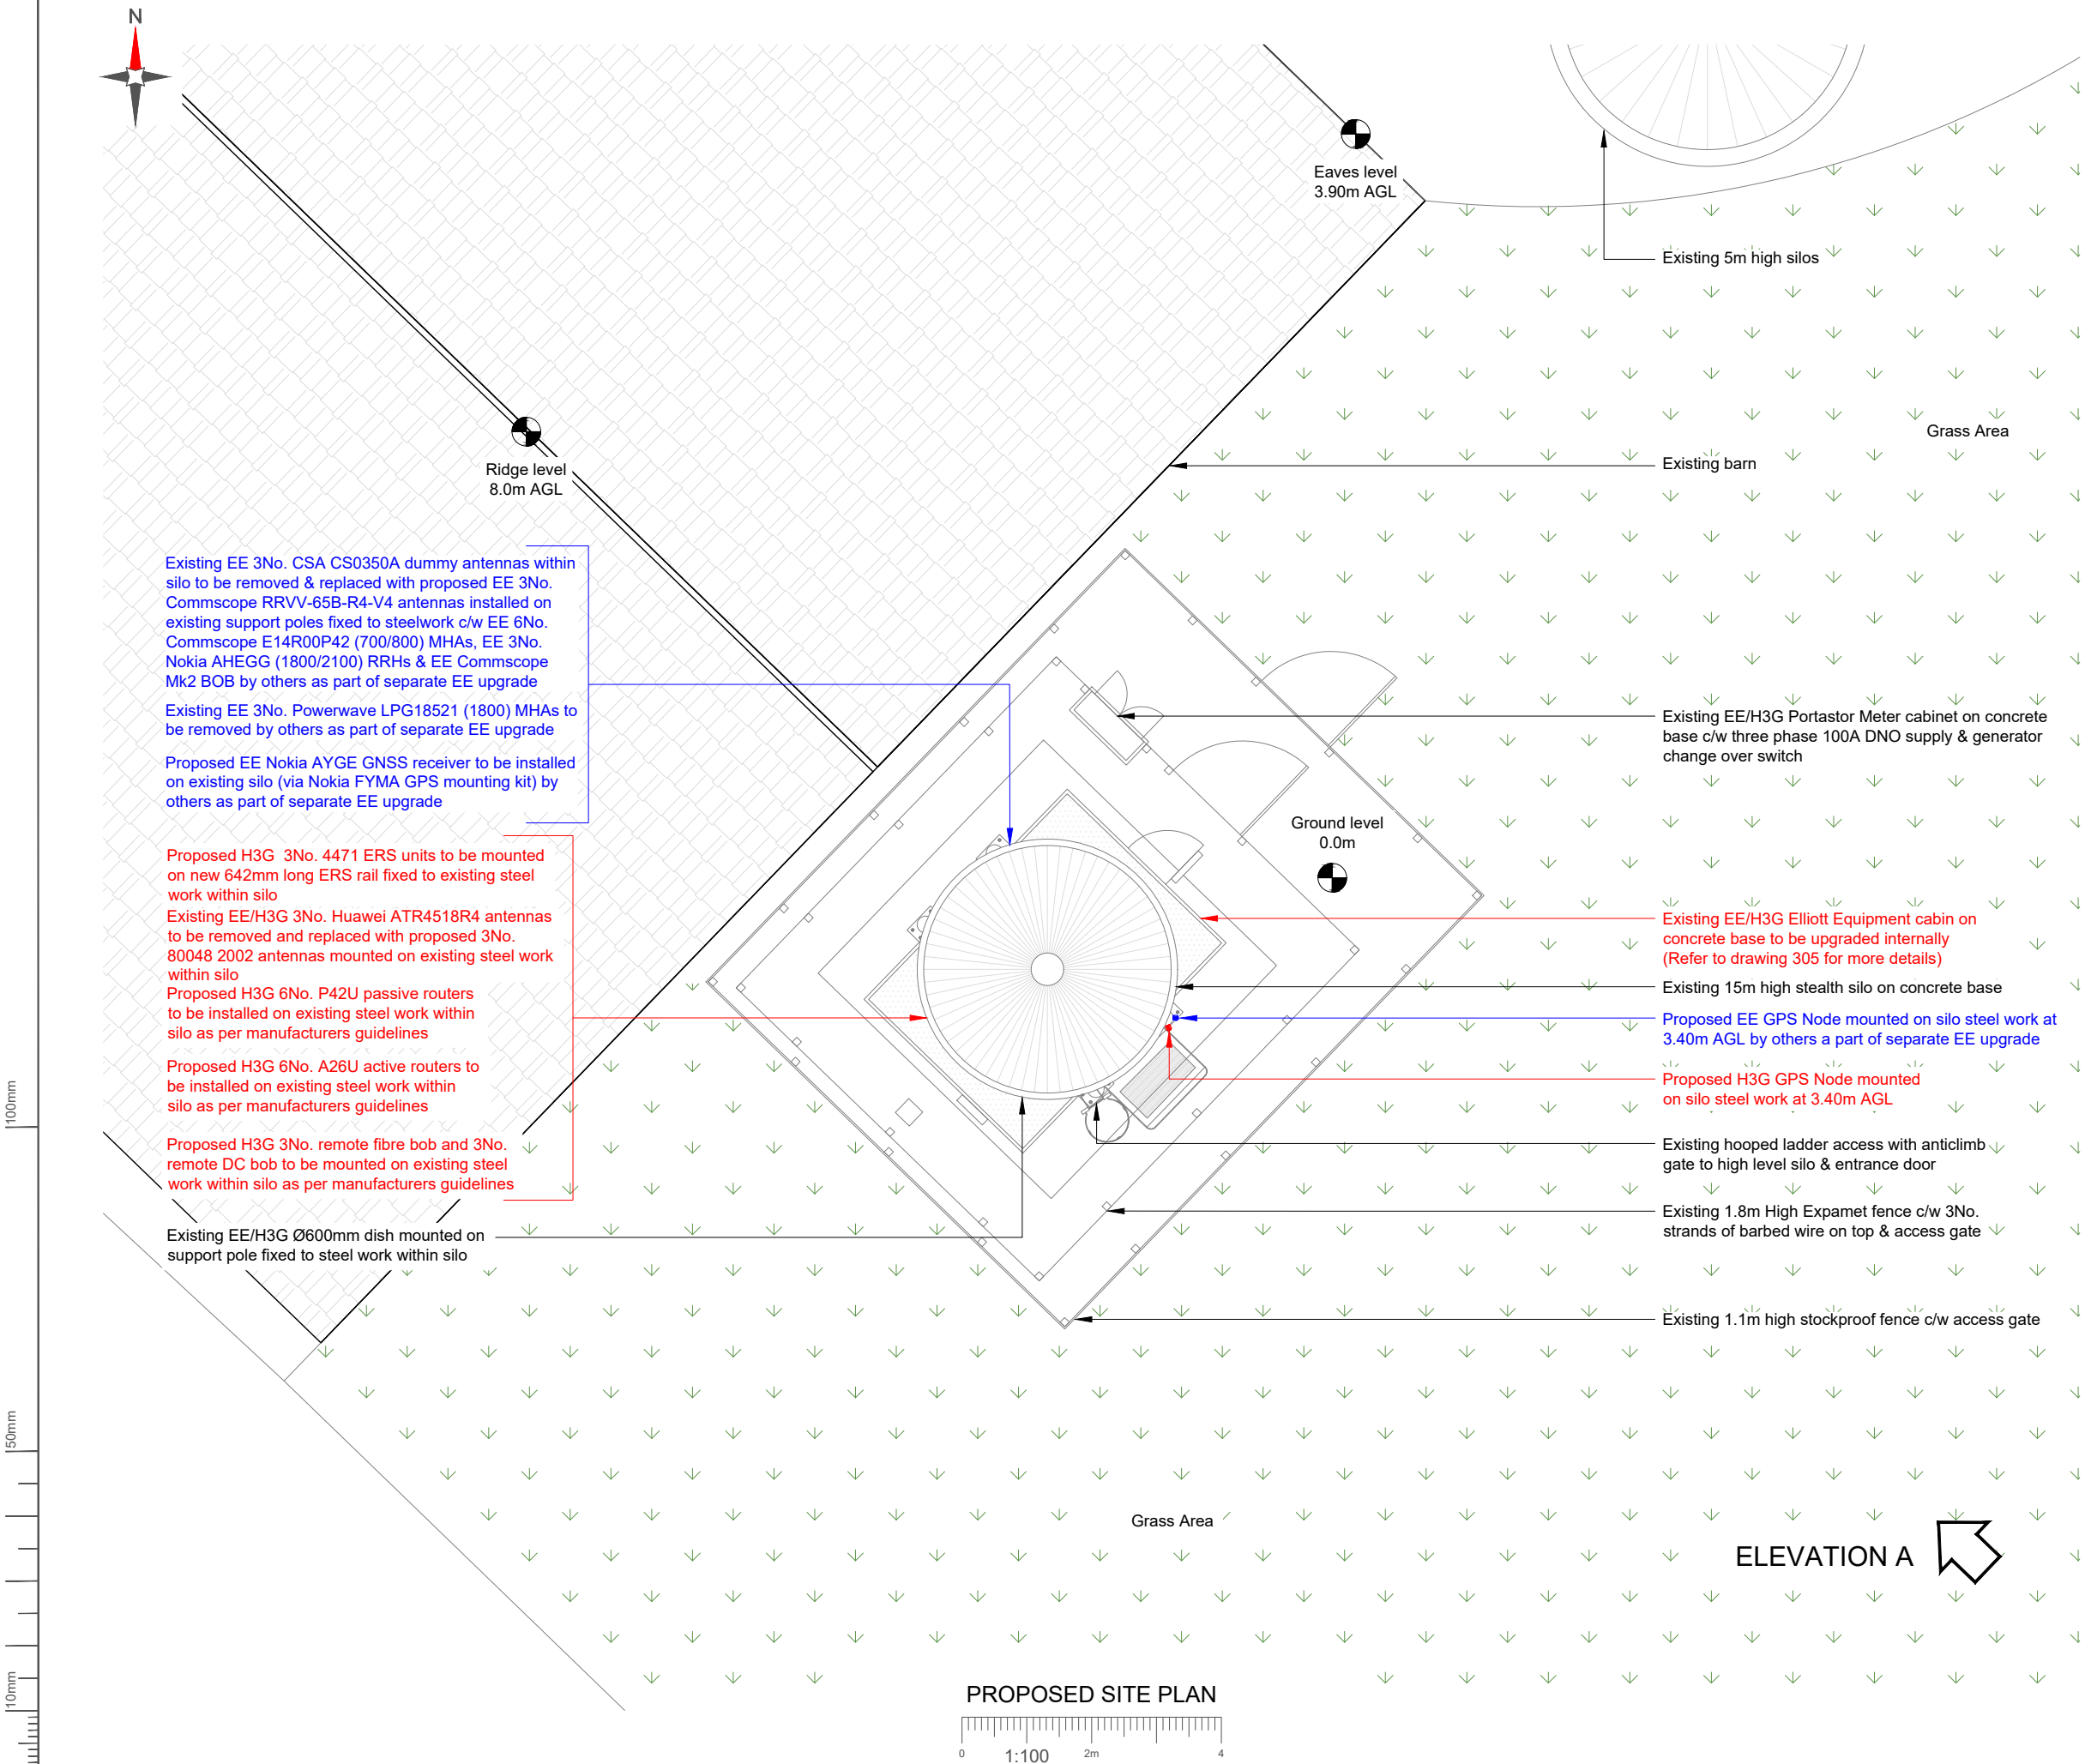

NOTES:

1. ALL DIMENSIONS IN MM UNLESS OTHERWISE NOTED.

Note: Proposed equipment shown in blue is an in flight vendor swap design to be installed by others. Refer to Dwgs GVM039_17475_DA0399_EE_VS_DDD_B1 for details

Master:	Project:	Purpose of Issue:	Issue:
M001	CWP	Detailed Design	A1
Date:	10/10/2025	Revision / Upgrade Description:	
Drawn:	M. Bonos	First Issue	
Checked:	J. Campbell		
Approved:	B. Weston		



Hutchison 3G UK Limited
Green Park, 450 Longwater Avenue
Reading, RG30 3UR
Tel: 01628 765 000
Fax: 01628 765 001

H3G Base Station Information line:
0845 6043000
Available 8am-8pm Monday to Friday


Design Consultant & Principal Contractor:

circet **UK**


Unit 27F-G
Hartlebury Trading Estate
Crown Lane
Hartlebury
Worcestershire
DY10 4JD

Site Name:	HARVEL HOUSE FARM		
Site ID:	1217413		
Address:	HARVEL LANE HARVEL GRAVESEND KENT DA13 0DH		
Title:	150 PROPOSED SITE PLAN		
Project:	CWP		
Purpose of Issue:	DETAILED DESIGN		
EE Cell ID:	MBNL Cell ID:	H3G Cell ID:	
17475	GVM039	DA0399	
File name:			
GVM039_17475_DA0399_H3G_CAAA_DDD_A1			

100mm
50mm
10mm

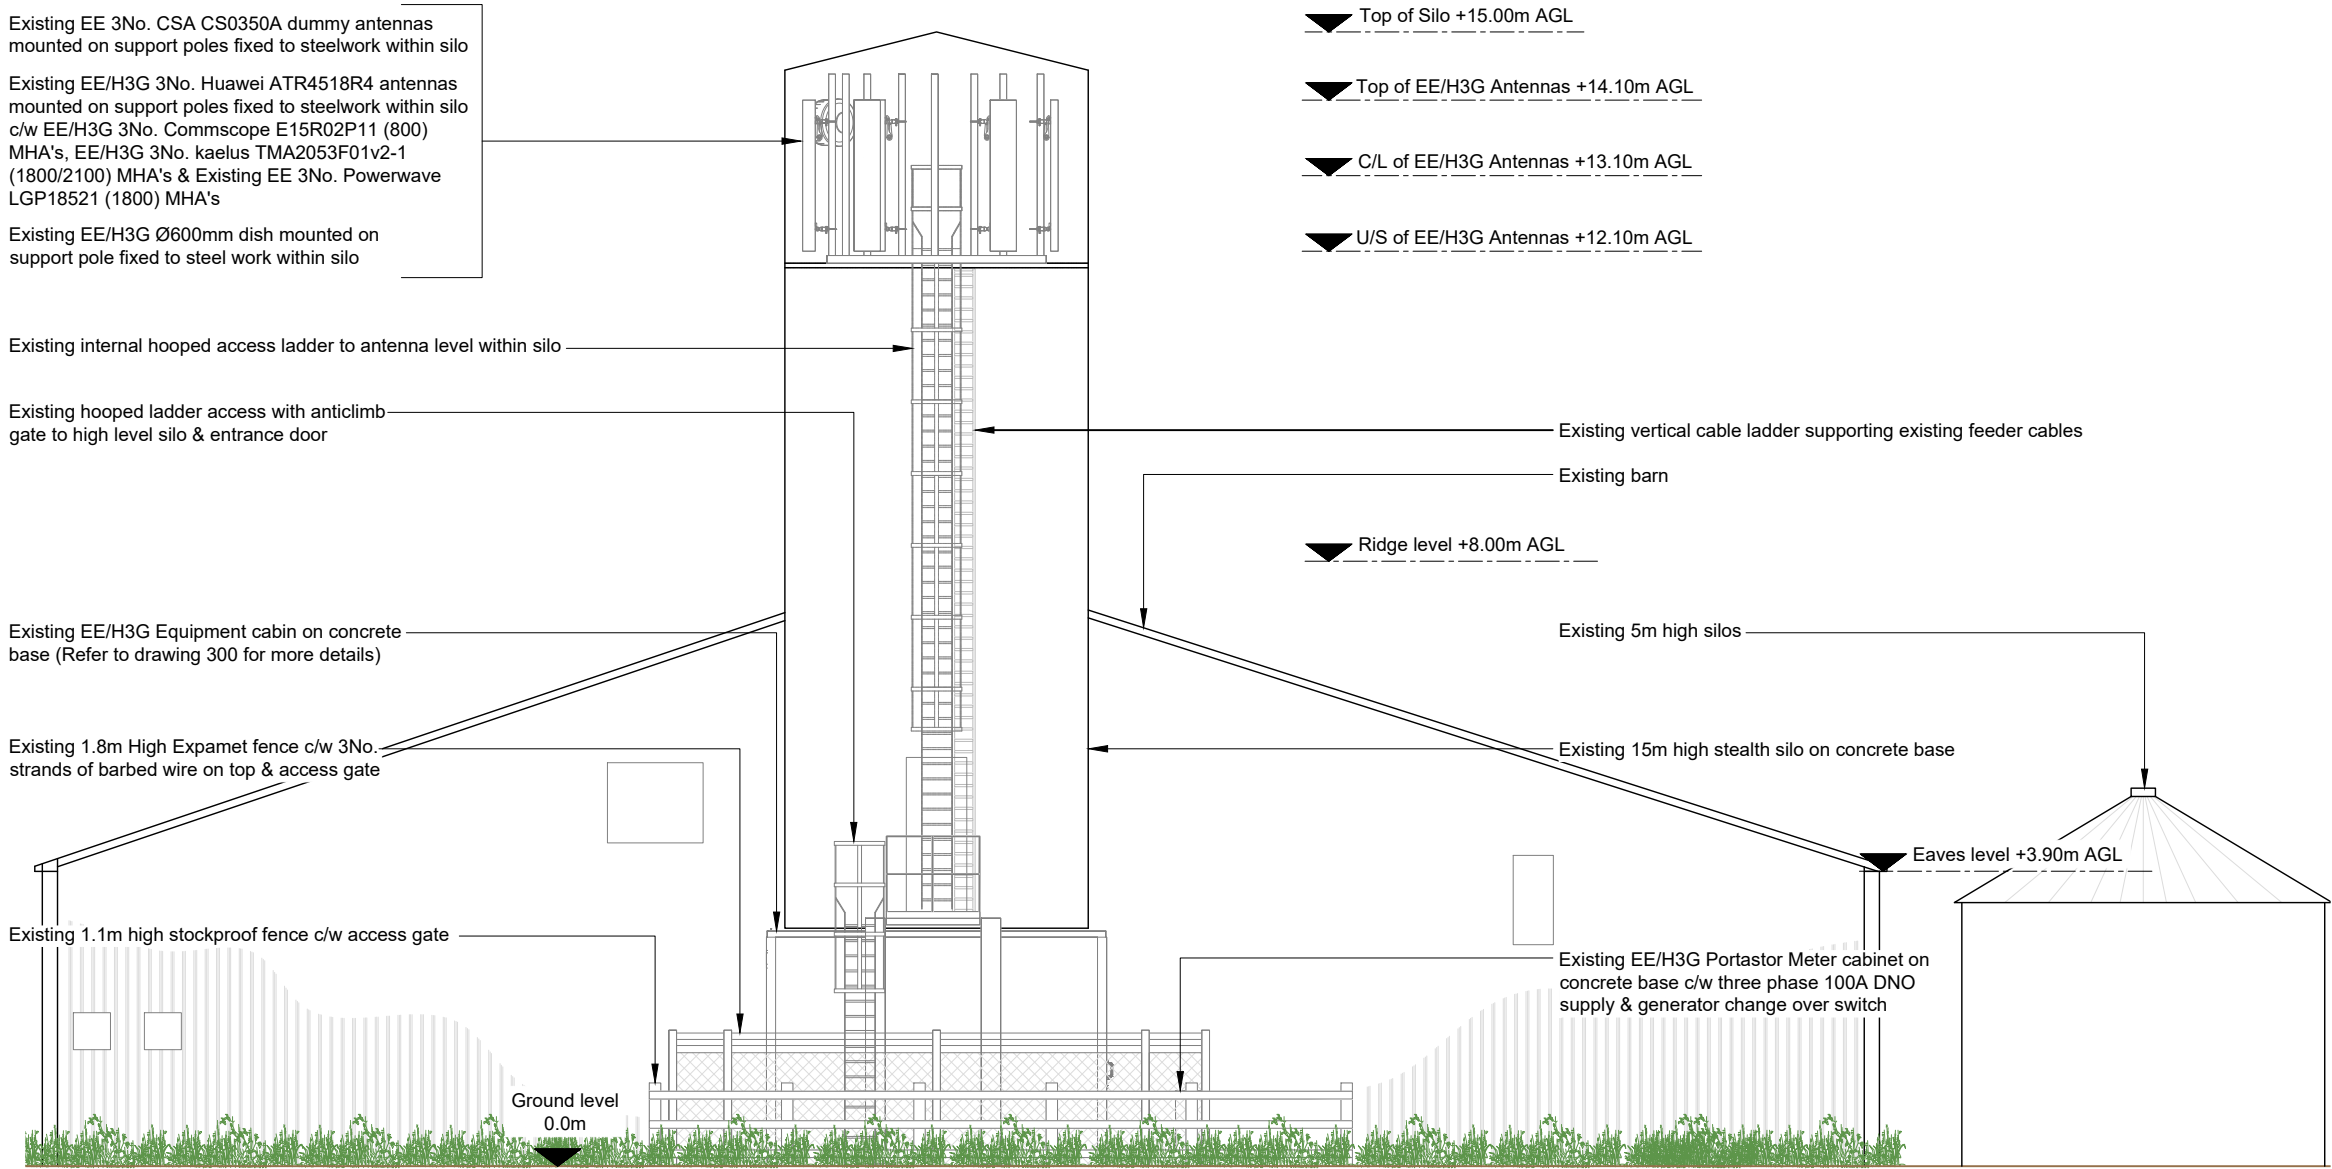

EXISTING SITE ELEVATION A

 

- NOTES:
1. ALL DIMENSIONS IN MM UNLESS OTHERWISE NOTED.

Master:	Project:	Purpose of Issue:	Issue:
M001	CWP	Detailed Design	A1
Date:	10/10/2025	Revision / Upgrade Description:	
Drawn:	M. Bonos	First Issue	
Checked:	J. Campbell		
Approved:	B. Weston		



Hutchison 3G UK Limited
Green Park, 450 Longwater Avenue
Reading, RG30 3UR
Tel: 01628 765 000
Fax: 01628 765 001

H3G Base Station Information line:
0845 6043000
Available 8am-8pm Monday to Friday

Design Consultant & Principal Contractor:



Unit 27F-G
Hartlebury Trading Estate
Crown Lane
Hartlebury
Worcestershire
DY10 4JD

Site Name:
HARVEL HOUSE FARM

Site ID:
1217413

Address:
HARVEL LANE
HARVEL
GRAVESEND
KENT
DA13 0DH

Title:
200 EXISTING SITE ELEVATION

Project:
CWP

Purpose of Issue:
DETAILED DESIGN

EE Cell ID:	MBNL Cell ID:	H3G Cell ID:
17475	GVM039	DA0399

File name:
GVM039_17475_DA0399_H3G_CAAA_DDD_A1

100mm
50mm
10mm

Existing EE 3No. CSA CS0350A dummy antennas within silo to be removed & replaced with proposed EE 3No. Commscope RRVV-65B-R4-V4 antennas installed on existing support poles fixed to steelwork c/w EE 6No. Commscope E14R00P42 (700/800) MHAs, EE 3No. Nokia AHEGG (1800/2100) RRHs & EE Commscope Mk2 BOB by others as part of separate EE upgrade

Existing EE 3No. Powerwave LPG18521 (1800) MHAs to be removed by others as part of separate EE upgrade

Proposed EE Nokia AYGE GNSS receiver to be installed on existing silo (via Nokia FYMA GPS mounting kit) by others as part of separate EE upgrade

Existing EE/H3G Ø600mm dish mounted on support pole fixed to steel work within silo

Proposed H3G 3No. 4471 ERS units to be mounted on new 642mm long ERS rail fixed to existing steel work within silo

Existing EE/H3G 3No. Huawei ATR4518R4 antennas to be removed and replaced with proposed 3No. 80048 2002 antennas mounted on existing steel work within silo

Proposed H3G 6No. P42U passive routers to be installed on existing steel work within silo as per manufacturers guidelines

Proposed H3G 6No. A26U active routers to be installed on existing steel work within silo as per manufacturers guidelines

Proposed H3G 3No. remote fibre bob and 3No. remote DC bob to be mounted on existing steel work within silo as per manufacturers guidelines

Existing internal hooped access ladder to antenna level within silo

Existing hooped ladder access with anticlimb gate to high level silo & entrance door

Existing EE/H3G Elliott Equipment cabin on concrete base to be upgraded internally (Refer to drawing 305 for more details)

Existing 1.8m High Expanet fence c/w 3No. strands of barbed wire on top & access gate

Existing 1.1m high stockproof fence c/w access gate

Ground level
0.0m

Top of Silo +15.00m AGL

Top of H3G Antennas +14.10m AGL

C/L of H3G Antennas +13.10m AGL

U/S of H3G Antennas +12.10m AGL

Top of EE Antennas +14.01m AGL

C/L of EE Antennas +13.10m AGL

U/S of EE Antennas +12.19m AGL

Ridge level +8.00m AGL

Existing vertical cable ladder supporting existing feeder cables

Existing barn

Existing 5m high silos


Existing 15m high stealth silo on concrete base

Proposed H3G GPS Node mounted on silo steel work at 3.40m AGL

Proposed EE GPS Node mounted on silo steel work at 3.40m AGL by others a part of separate EE upgrade

Existing EE/H3G Portastor Meter cabinet on concrete base c/w three phase 100A DNO supply & generator change over switch

PROPOSED SITE ELEVATION A

 

NOTES:

1. ALL DIMENSIONS IN MM UNLESS OTHERWISE NOTED.

Note: Proposed equipment shown in blue is an in flight vendor swap design to be installed by others. Refer to Dwgs GVM039_17475_DA0399_EE_VS_DDD_B1 for details

Master:	Project:	Purpose of Issue:	Issue:
M001	CWP	Detailed Design	A1
Date:	10/10/2025	Revision / Upgrade Description:	
Drawn:	M. Bonos	First Issue	
Checked:	J. Campbell		
Approved:	B. Weston		



Hutchison 3G UK Limited
Green Park, 450 Longwater Avenue
Reading, RG30 3UR
Tel: 01628 765 000
Fax: 01628 765 001

H3G Base Station Information line:
0845 6043000
Available 8am-8pm Monday to Friday

Design Consultant & Principal Contractor:



Unit 27F-G
Hartlebury Trading Estate
Crown Lane
Hartlebury
Worcestershire
DY10 4JD

Site Name:
HARVEL HOUSE FARM

Site ID:
1217413

Address:
HARVEL LANE
HARVEL
GRAVESEND
KENT
DA13 0DH

Title:
250 PROPOSED SITE ELEVATION

Project:
CWP

Purpose of Issue:
DETAILED DESIGN

EE Cell ID:	MBNL Cell ID:	H3G Cell ID:
17475	GVM039	DA0399

File name:
GVM039_17475_DA0399_H3G_CAAA_DDD_A1