


All dimensions to be checked on site and the Architects notified of any discrepancies prior to commencement of work.
All materials and workmanship to relevant British Standards Codes of practice and manufacturers recommendations.

This drawing is copyright


Revision	Date	Description	Initials
A	08-Nov-2024	Illuminated goal post colour changed to red.	SS



Front Elevation as Existing
Scale 1:50

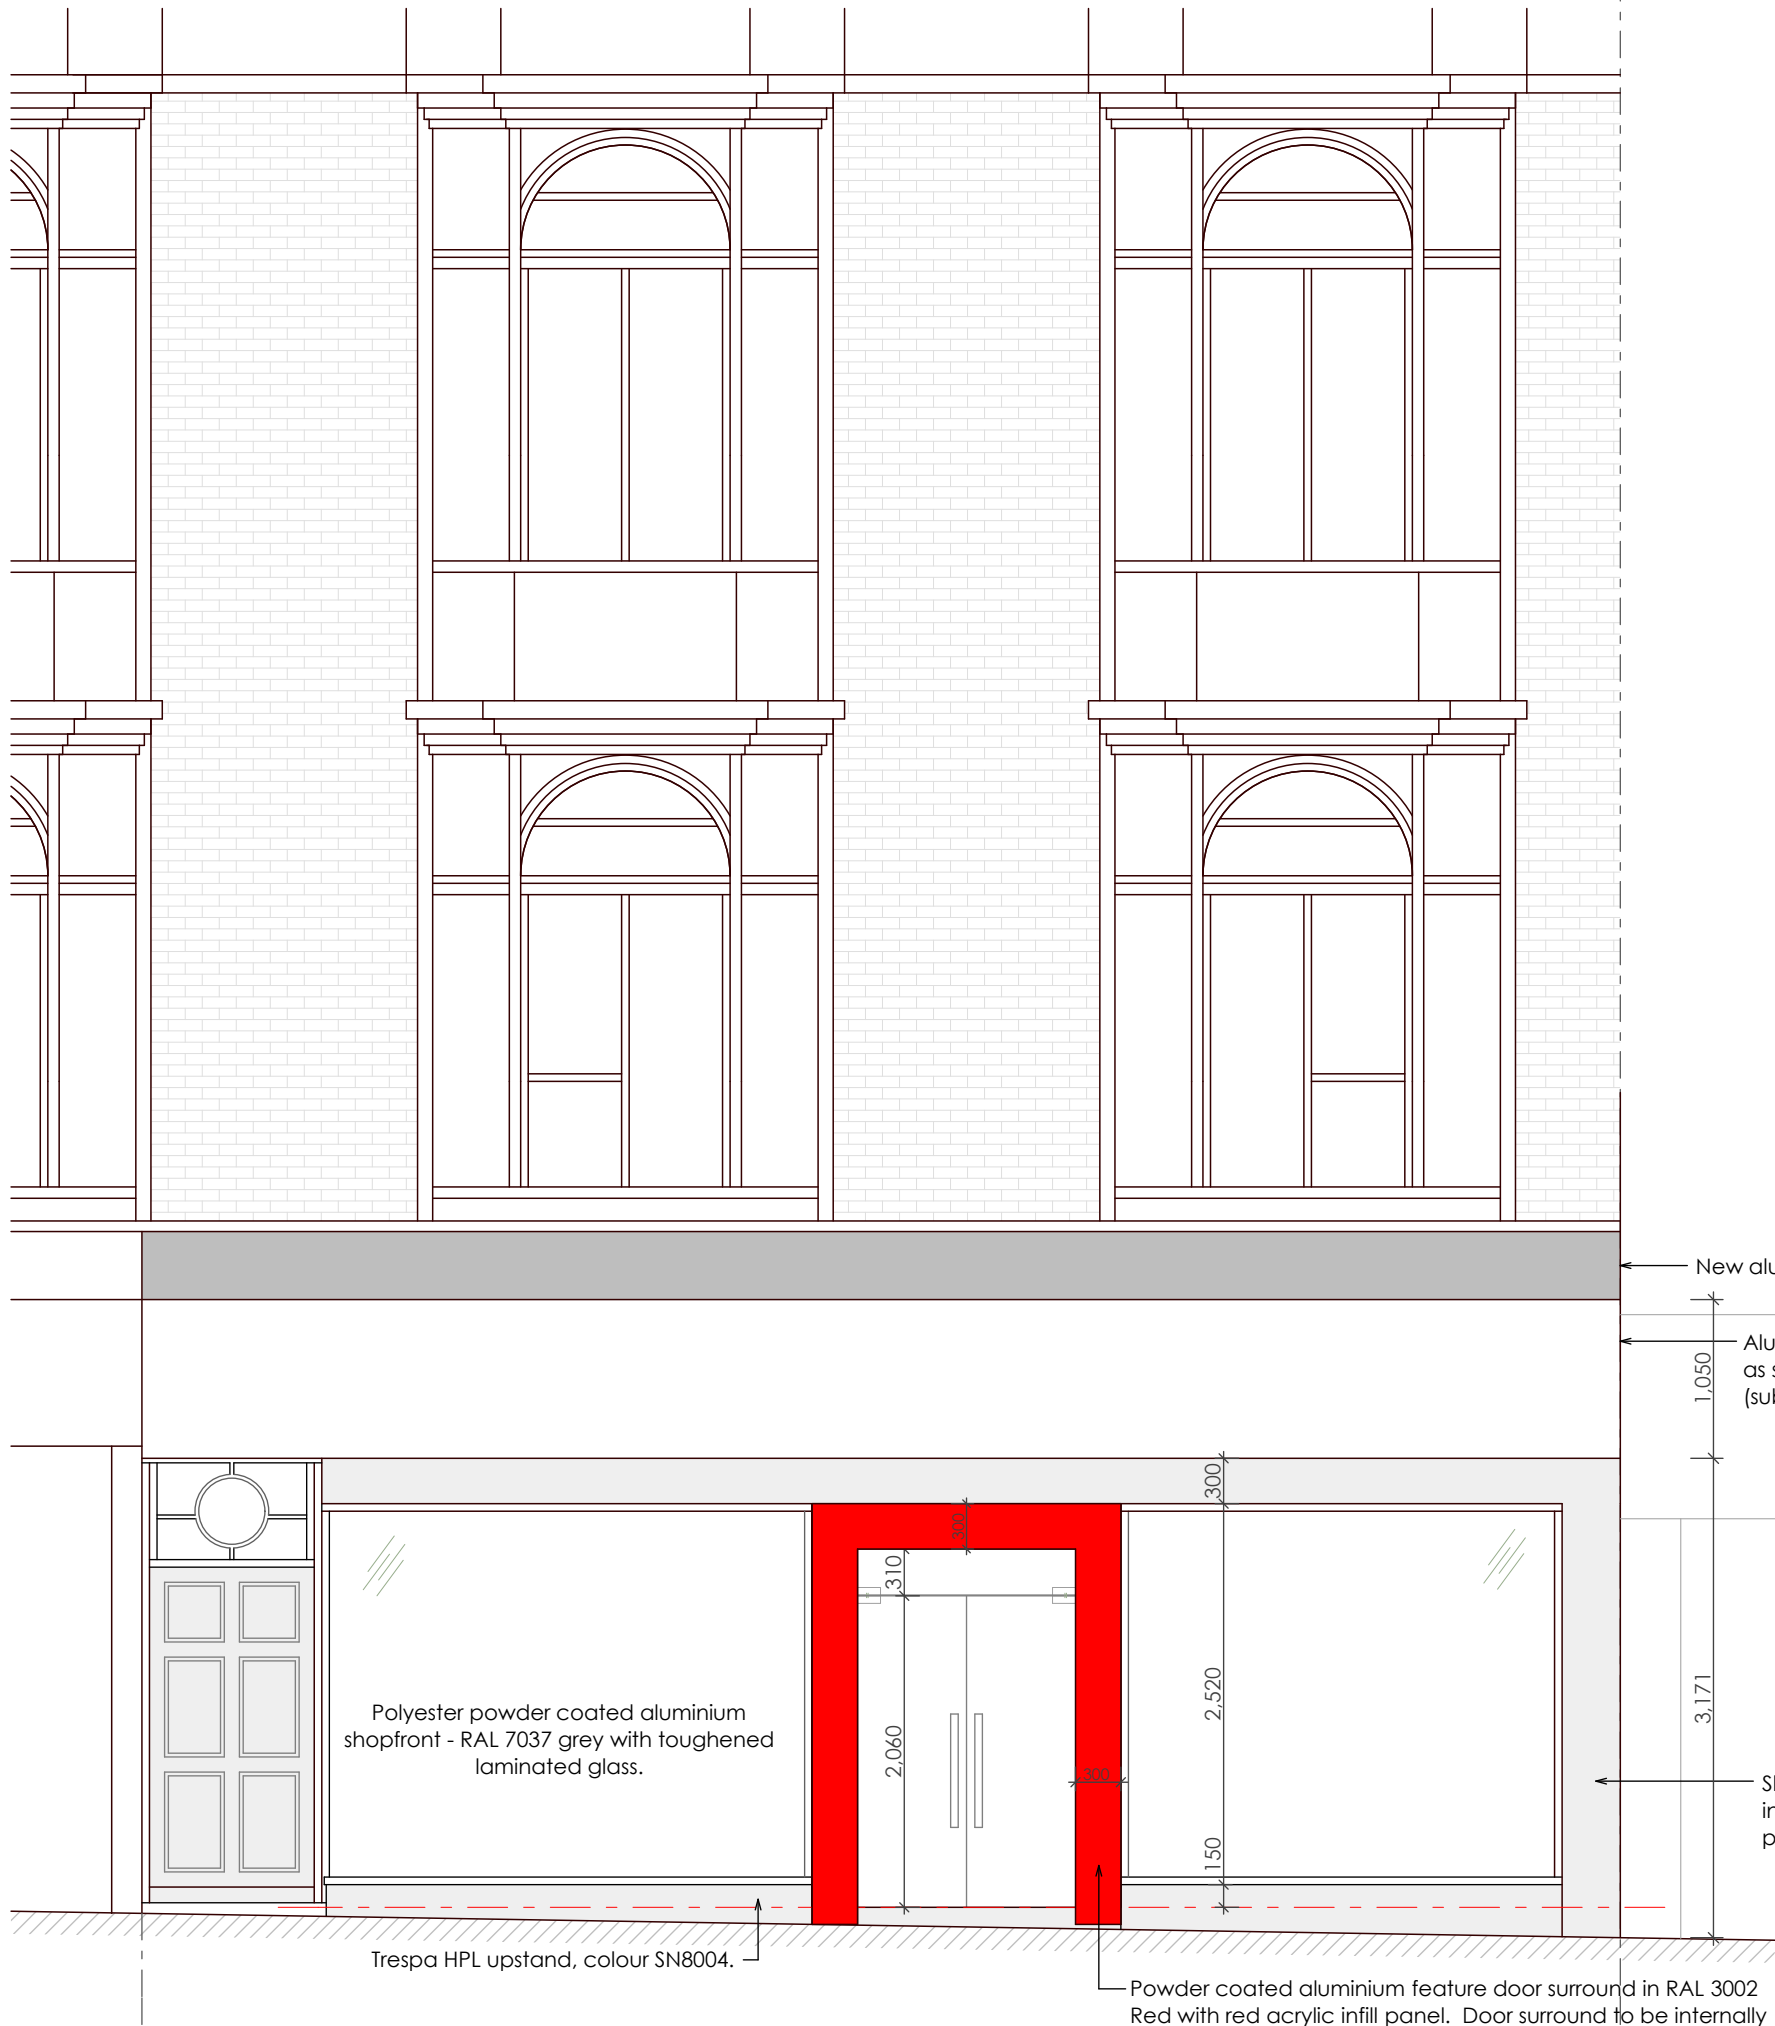


Front Elevation as Proposed
Scale 1:50

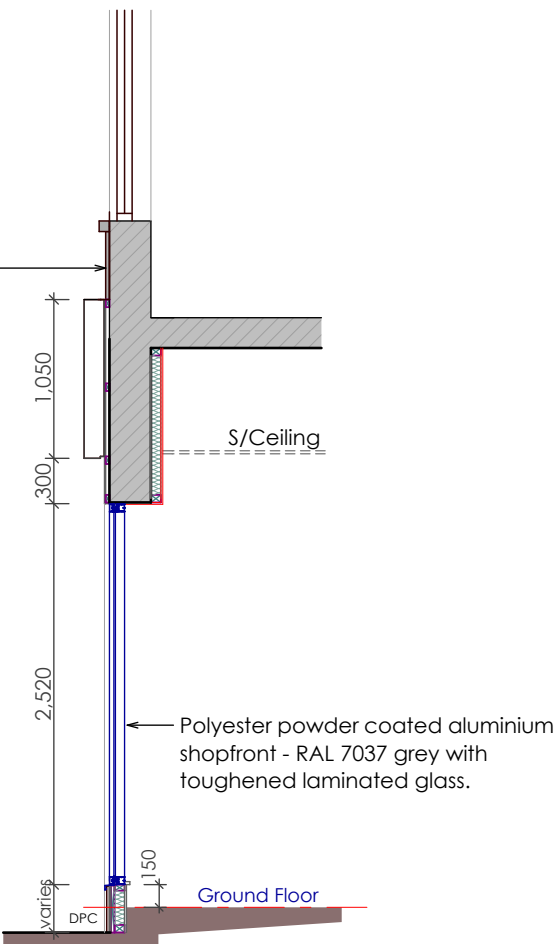

Red 4403
Acrylic

Feature Door Surround:
Red 4403 acrylic / RAL 3002

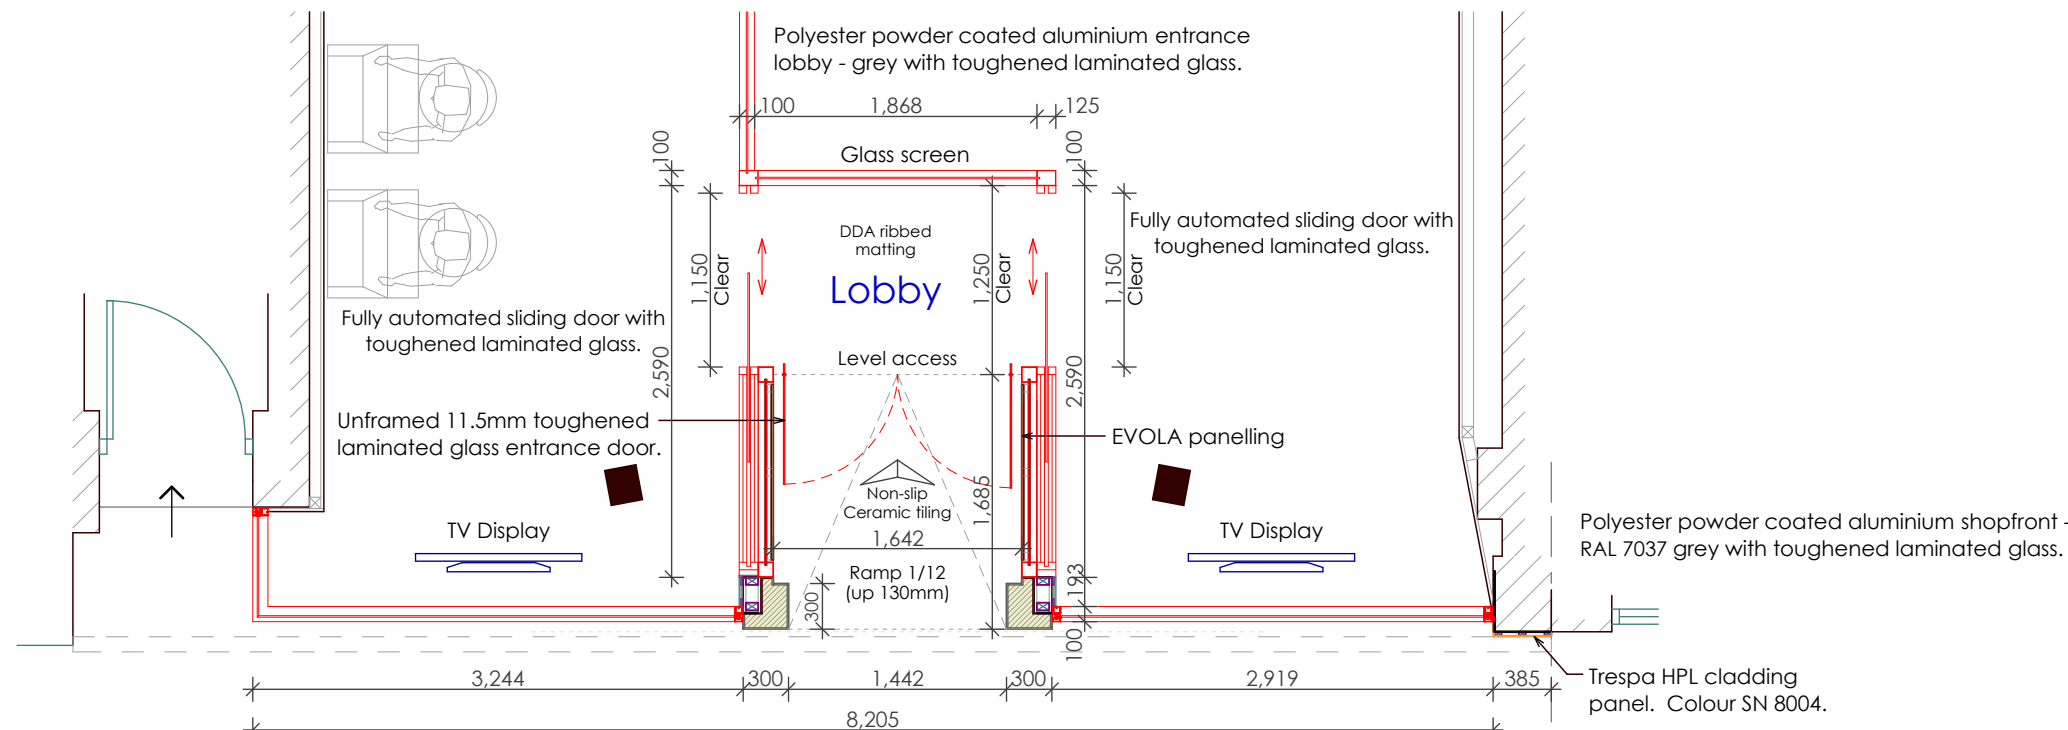

*Final dimensions to be checked on site.
Note: First set of double doors to remain open at all times during daylight operational hours.



Part Ground Floor Plan as Proposed
Scale 1:50



matrixarchitecture ltd

Matrix Architecture Ltd, 8-9 Brenkley Way,
Blezard Business Park, Seaton Burn, NE13 6DS
T: 0191 2368955 M: 07948 275164
E: sms@matrixarchitecture.co.uk
W: www.matrixarchitecture.co.uk



CLIENT
LUXURY LEISURE LTD

JOB TITLE
22-23 NEW ROAD, GRAVESEND

SHEET TITLE
ELEVATIONS AS EXISTING & PROPOSED

SCALES
1:50 @ A1

SHEET NUMBER
3577(B)02

REVISION
DATE
08/11/2024

CHECKED

DRAWN
S.STEEL