


ALL DIMENSIONS ARE TO BE CHECKED ON SITE

NOTES

KEY

- 1. Existing Chimney Retained
- 2. Rear Roof With Concrete roofing Tiles
- 3. Rear Wall Cement Rendered and Paint Finished
- 4. New Extension with Flat Roofing
- 5. New Extension with Matching Facing Brickwork
- 6. New Window to Kitchen with Obscured Glazing and Openable Upper Part

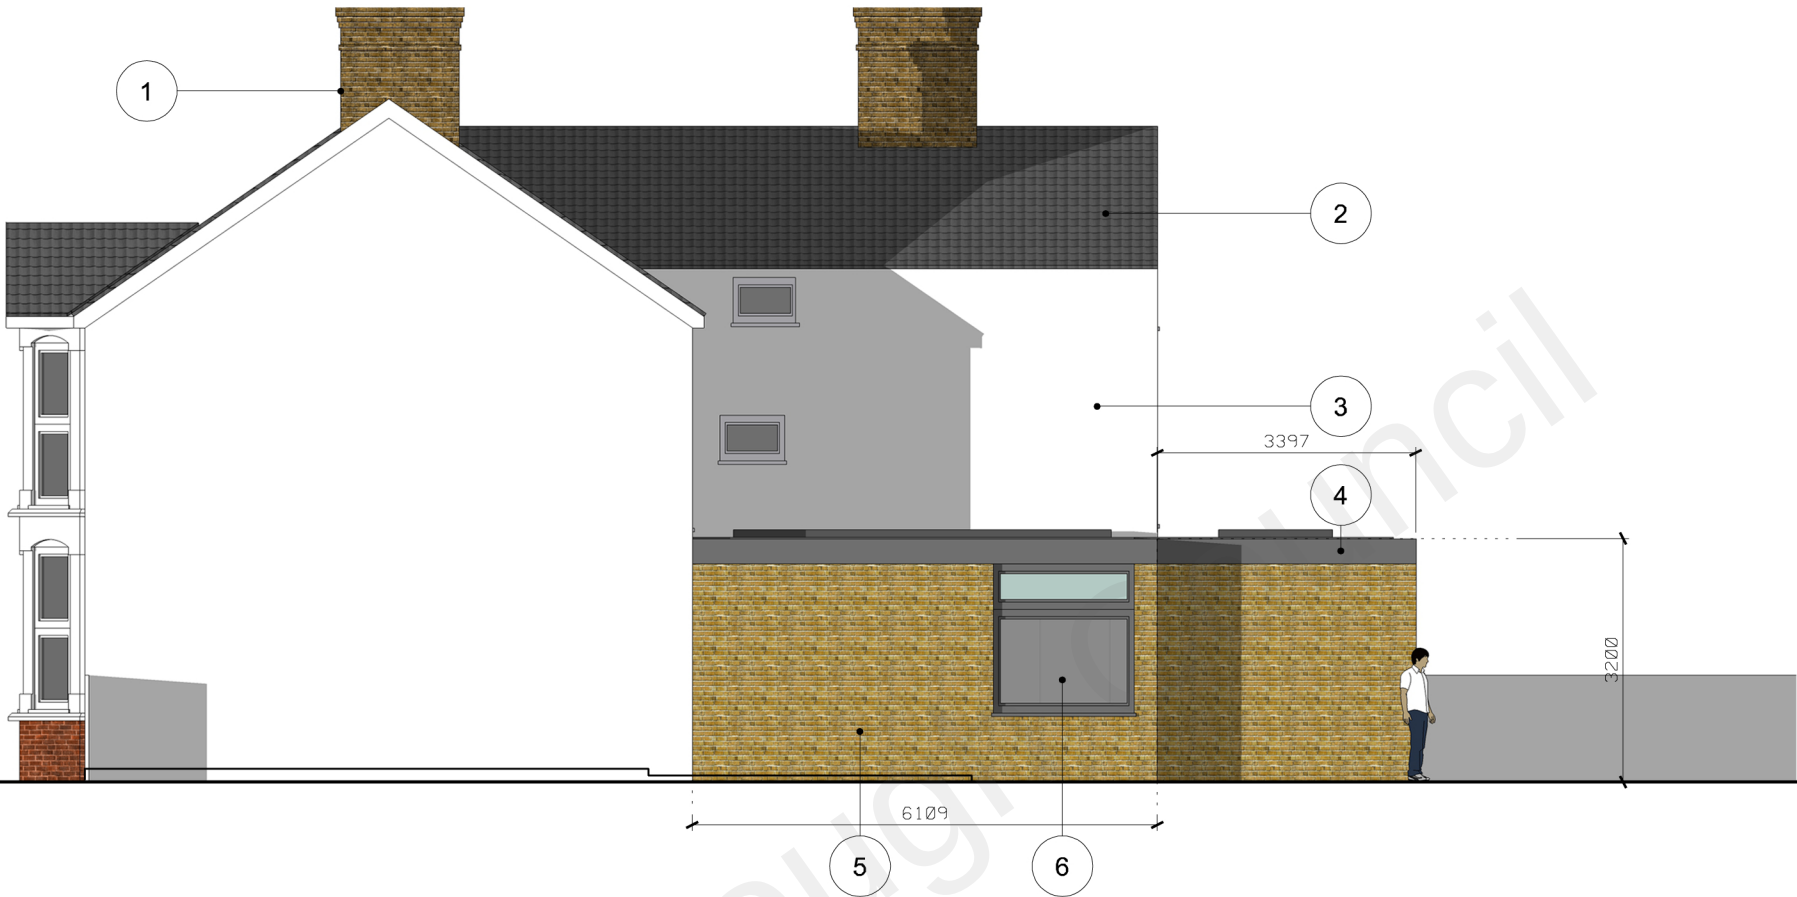


PROPOSED NORTH ELEVATION
Scale 1:100

KEY

- 1. New Extension Cement Rendered and Paint Finished



PROPOSED SOUTH ELEVATION
Scale 1:100

 

P2	ISSUED FOR PLANNING	AUG 22
P1	ISSUED FOR PLANNING	JUN 22
Rev	Description	Date

NOVATE | ACS
ARCHITECTURE & CONSTRUCTION SERVICES

6B PARKWAY | ST ALBANS
PORTERS BAR | HERTS | AL3 6PA

DRAWING STATUS

FOR PLANNING
Issued for purpose indicated. This drawing is to be read in conjunction with all consultants information. All dimensions to be checked on site.

This drawing is copyright.

JOB NUMBER: 209 FILE: 02-209

CLIENT: Mr and Mrs Okuta

JOB: 83 THE AVENUE | GRAVES END |
DA11 0LX

DRAWING TITLE:
**PROPOSED NORTH ELEVATION
PROPOSED SOUTH ELEVATION**

SCALE: 1:100 @ A3 DRAWN BY: FA

DATE: JUNE 2022

DRAWING NO: 209_PP-211-3 REV: P2