




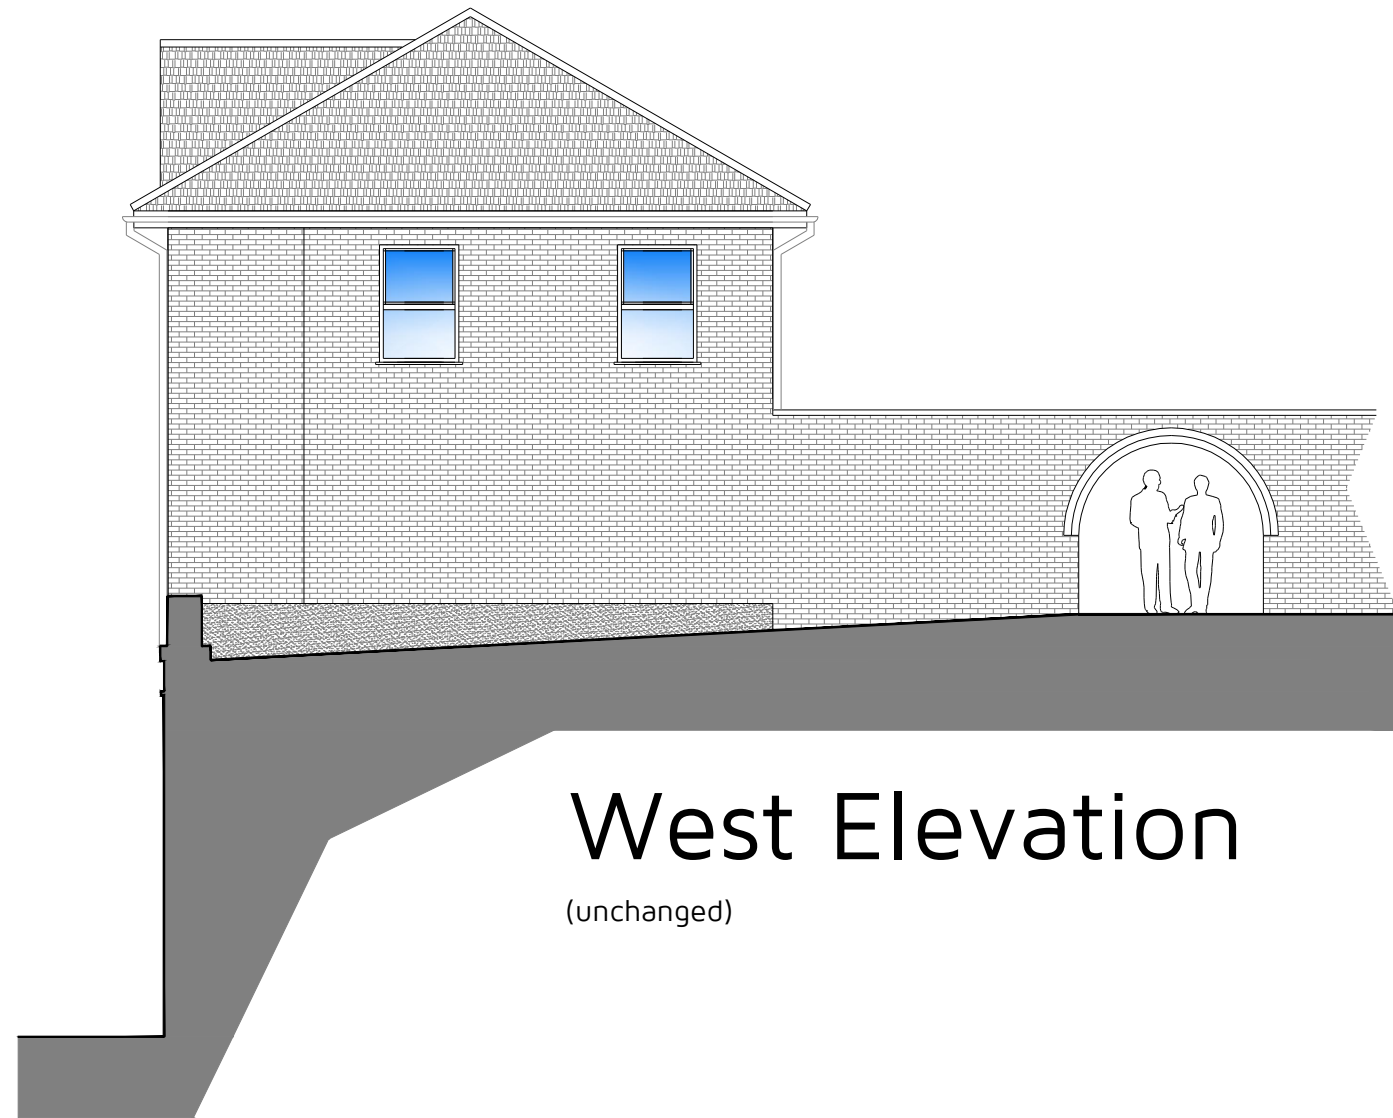

West Elevation
(unchanged)

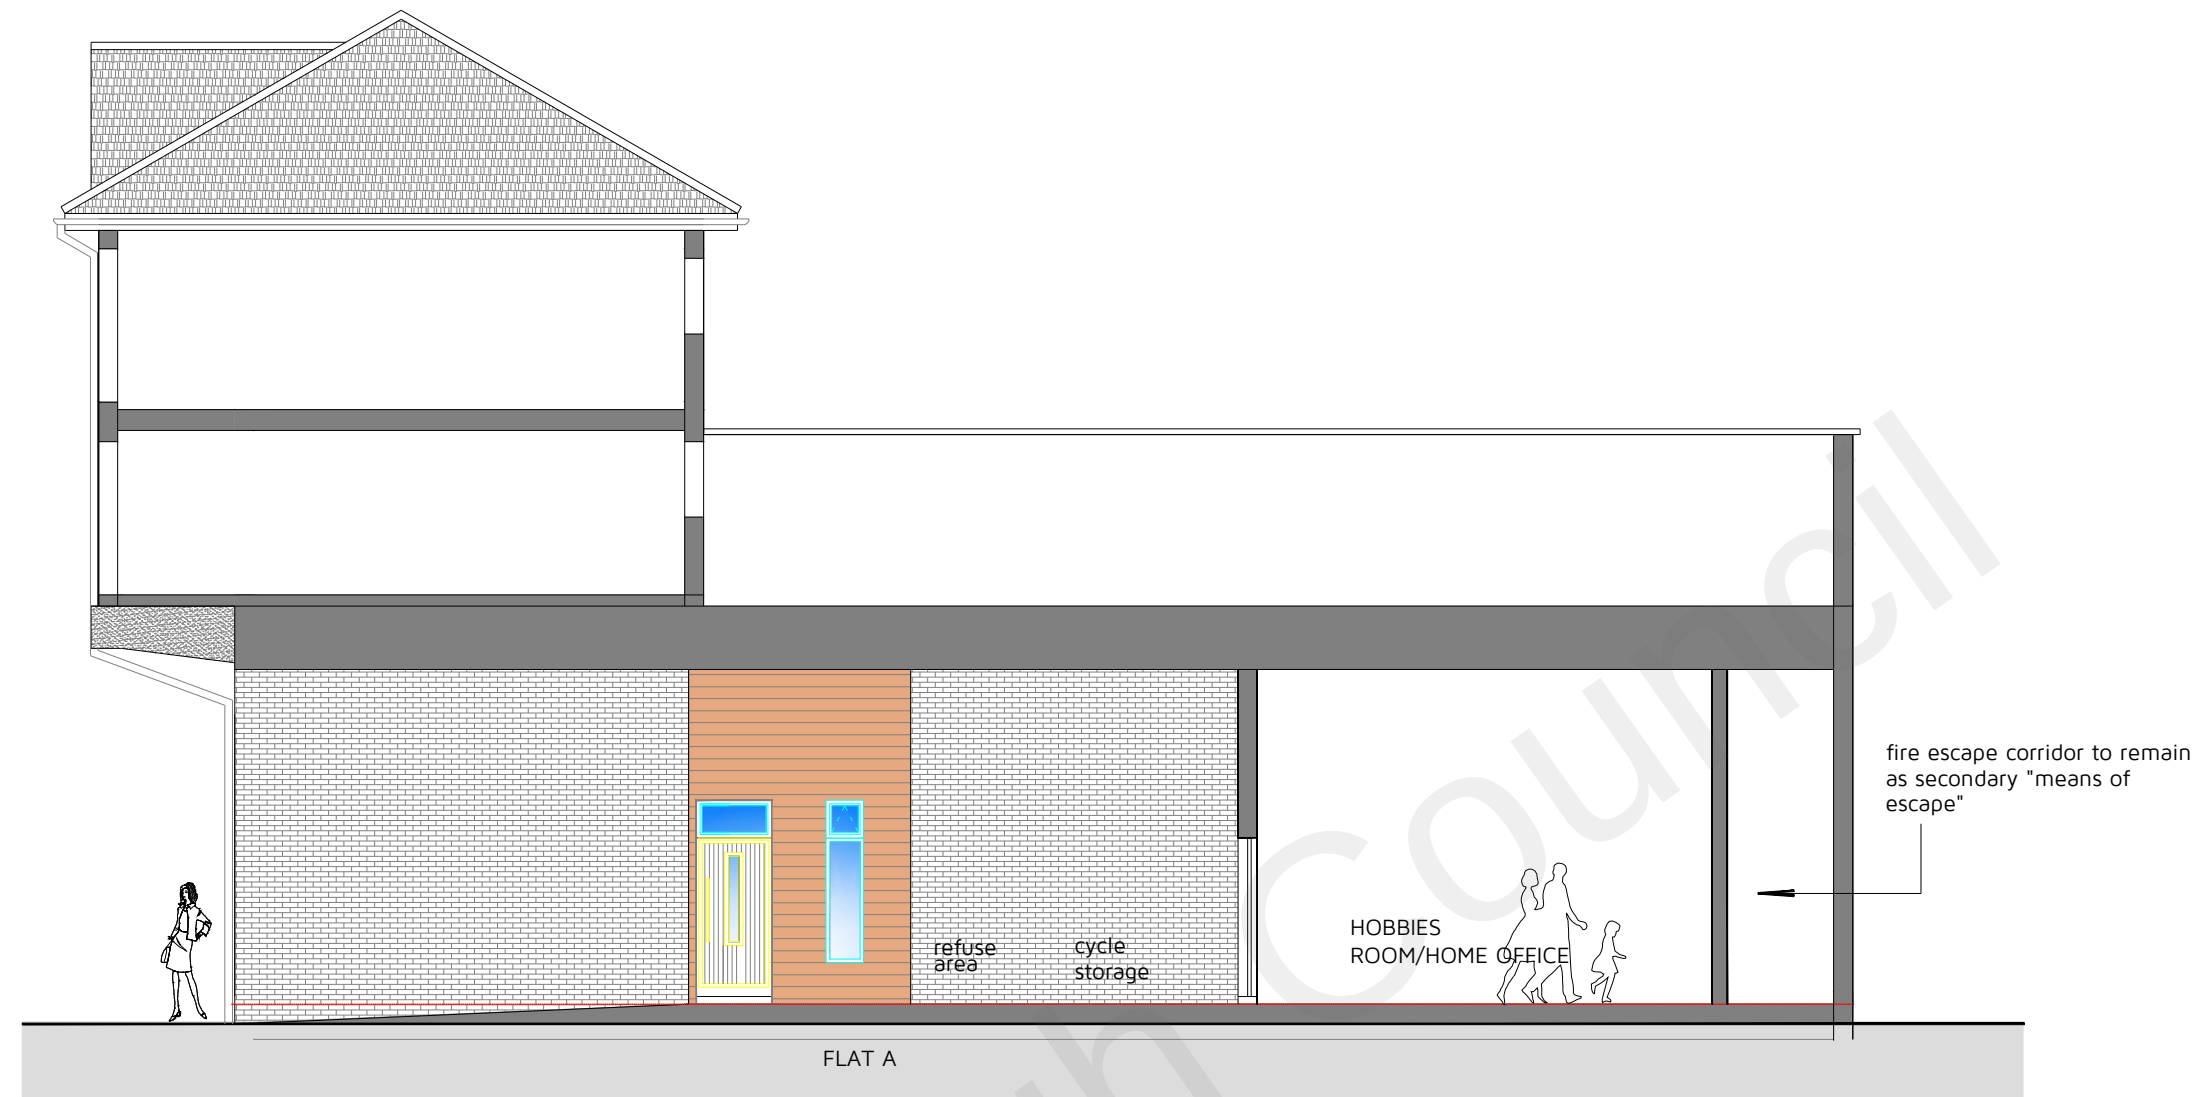


Building Cross-Section X-X

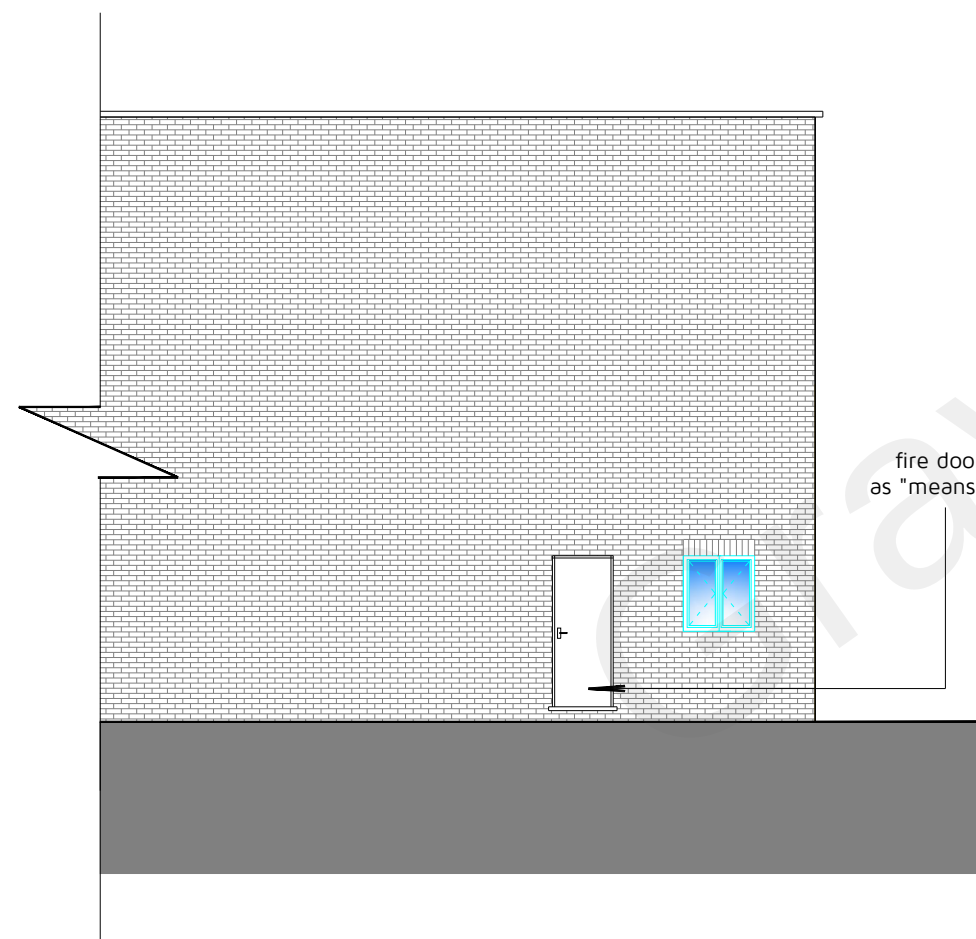

South Elevation



Building Cross-Section Y-Y

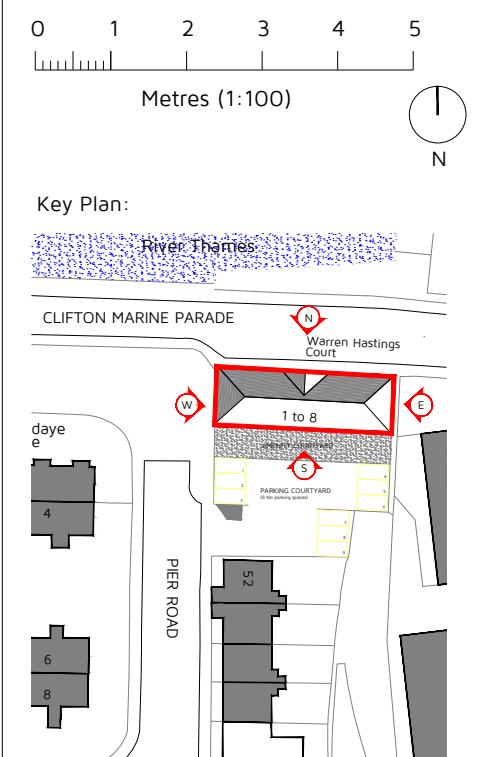

Rev: Reason: Date:

Client: BILLINGS GROUP

Project: WARREN HASTINGS COURT, CLIFTON MARINE PARADE, GRAVESEND, KENT, DA11 9NB

Title: PROP CONVERSION, WEST & SOUTH ELEVATION TYPICAL BUILDING CROSS SECTIONS X-X,Y-Y

Drawing No: DHA/14980/13 Rev: 1 Scale: 1:100 Date: OCT 2021



Eclipse House, Eclipse Park, Sittingbourne Road
Maidstone, Kent, ME14 3EN

t: 01622 776226 e: info@dhaplanning.co.uk f: 01622 776227 w: www.dhaplanning.co.uk

No reproduction by any method of any part of this document is permitted without the consent of the copyright holders. Produced for Town and Country planning purposes only.

© Crown Copyright 2021. All rights reserved. Licence Number: 100031961

CAD Reference: DHA_14980_WARREN HASTINGS COURT_PFS10 A2