




EXISTING EAST ELEVATION

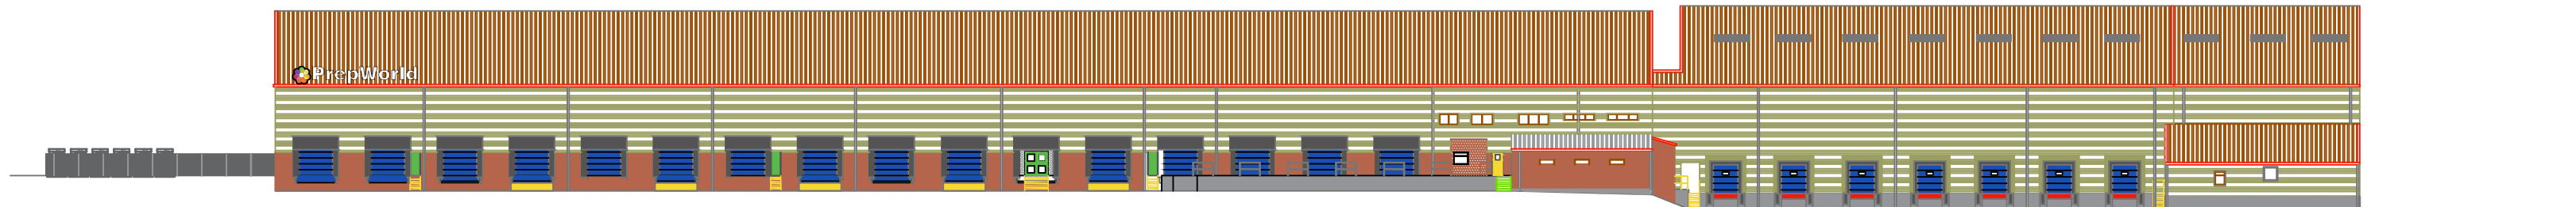


PROPOSED EAST ELEVATION

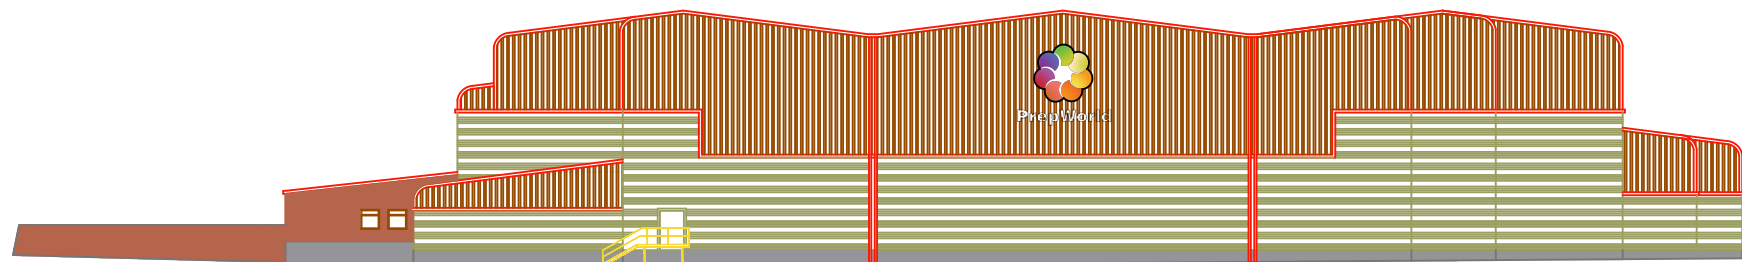


PROPOSED NORTH ELEVATION

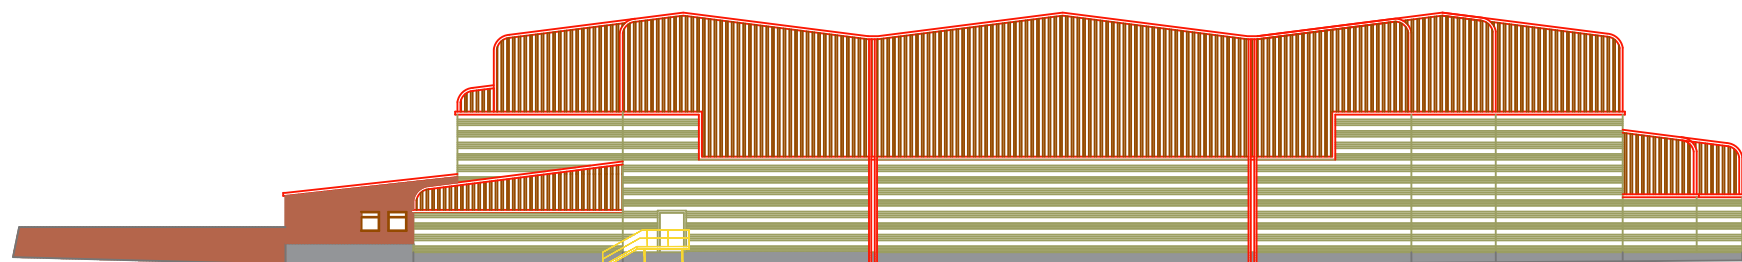


EXISTING NORTH ELEVATION

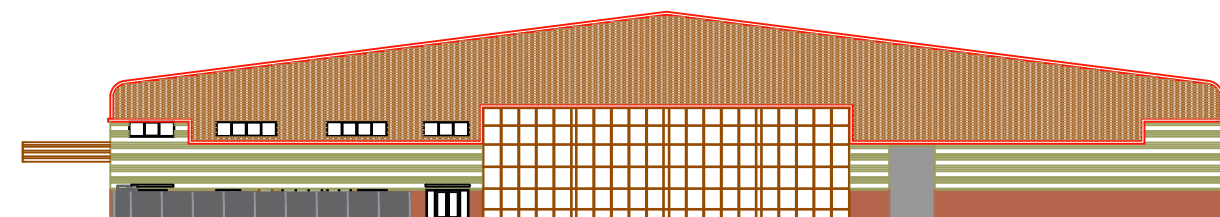


EXISTING SOUTH ELEVATION

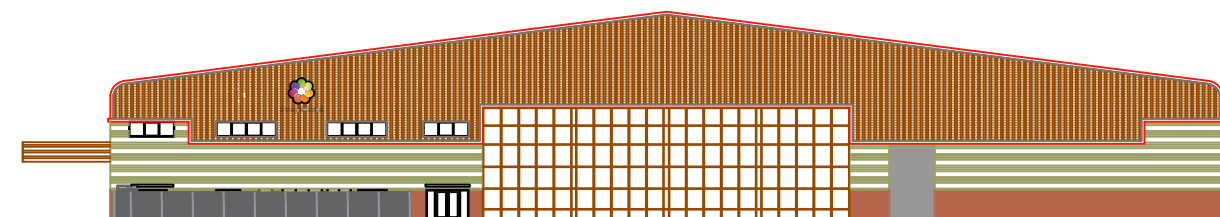




PROPOSED SOUTH ELEVATION

 

Scales
Site plan 1:1000
Full elevations 1:500
Part elevations NTS

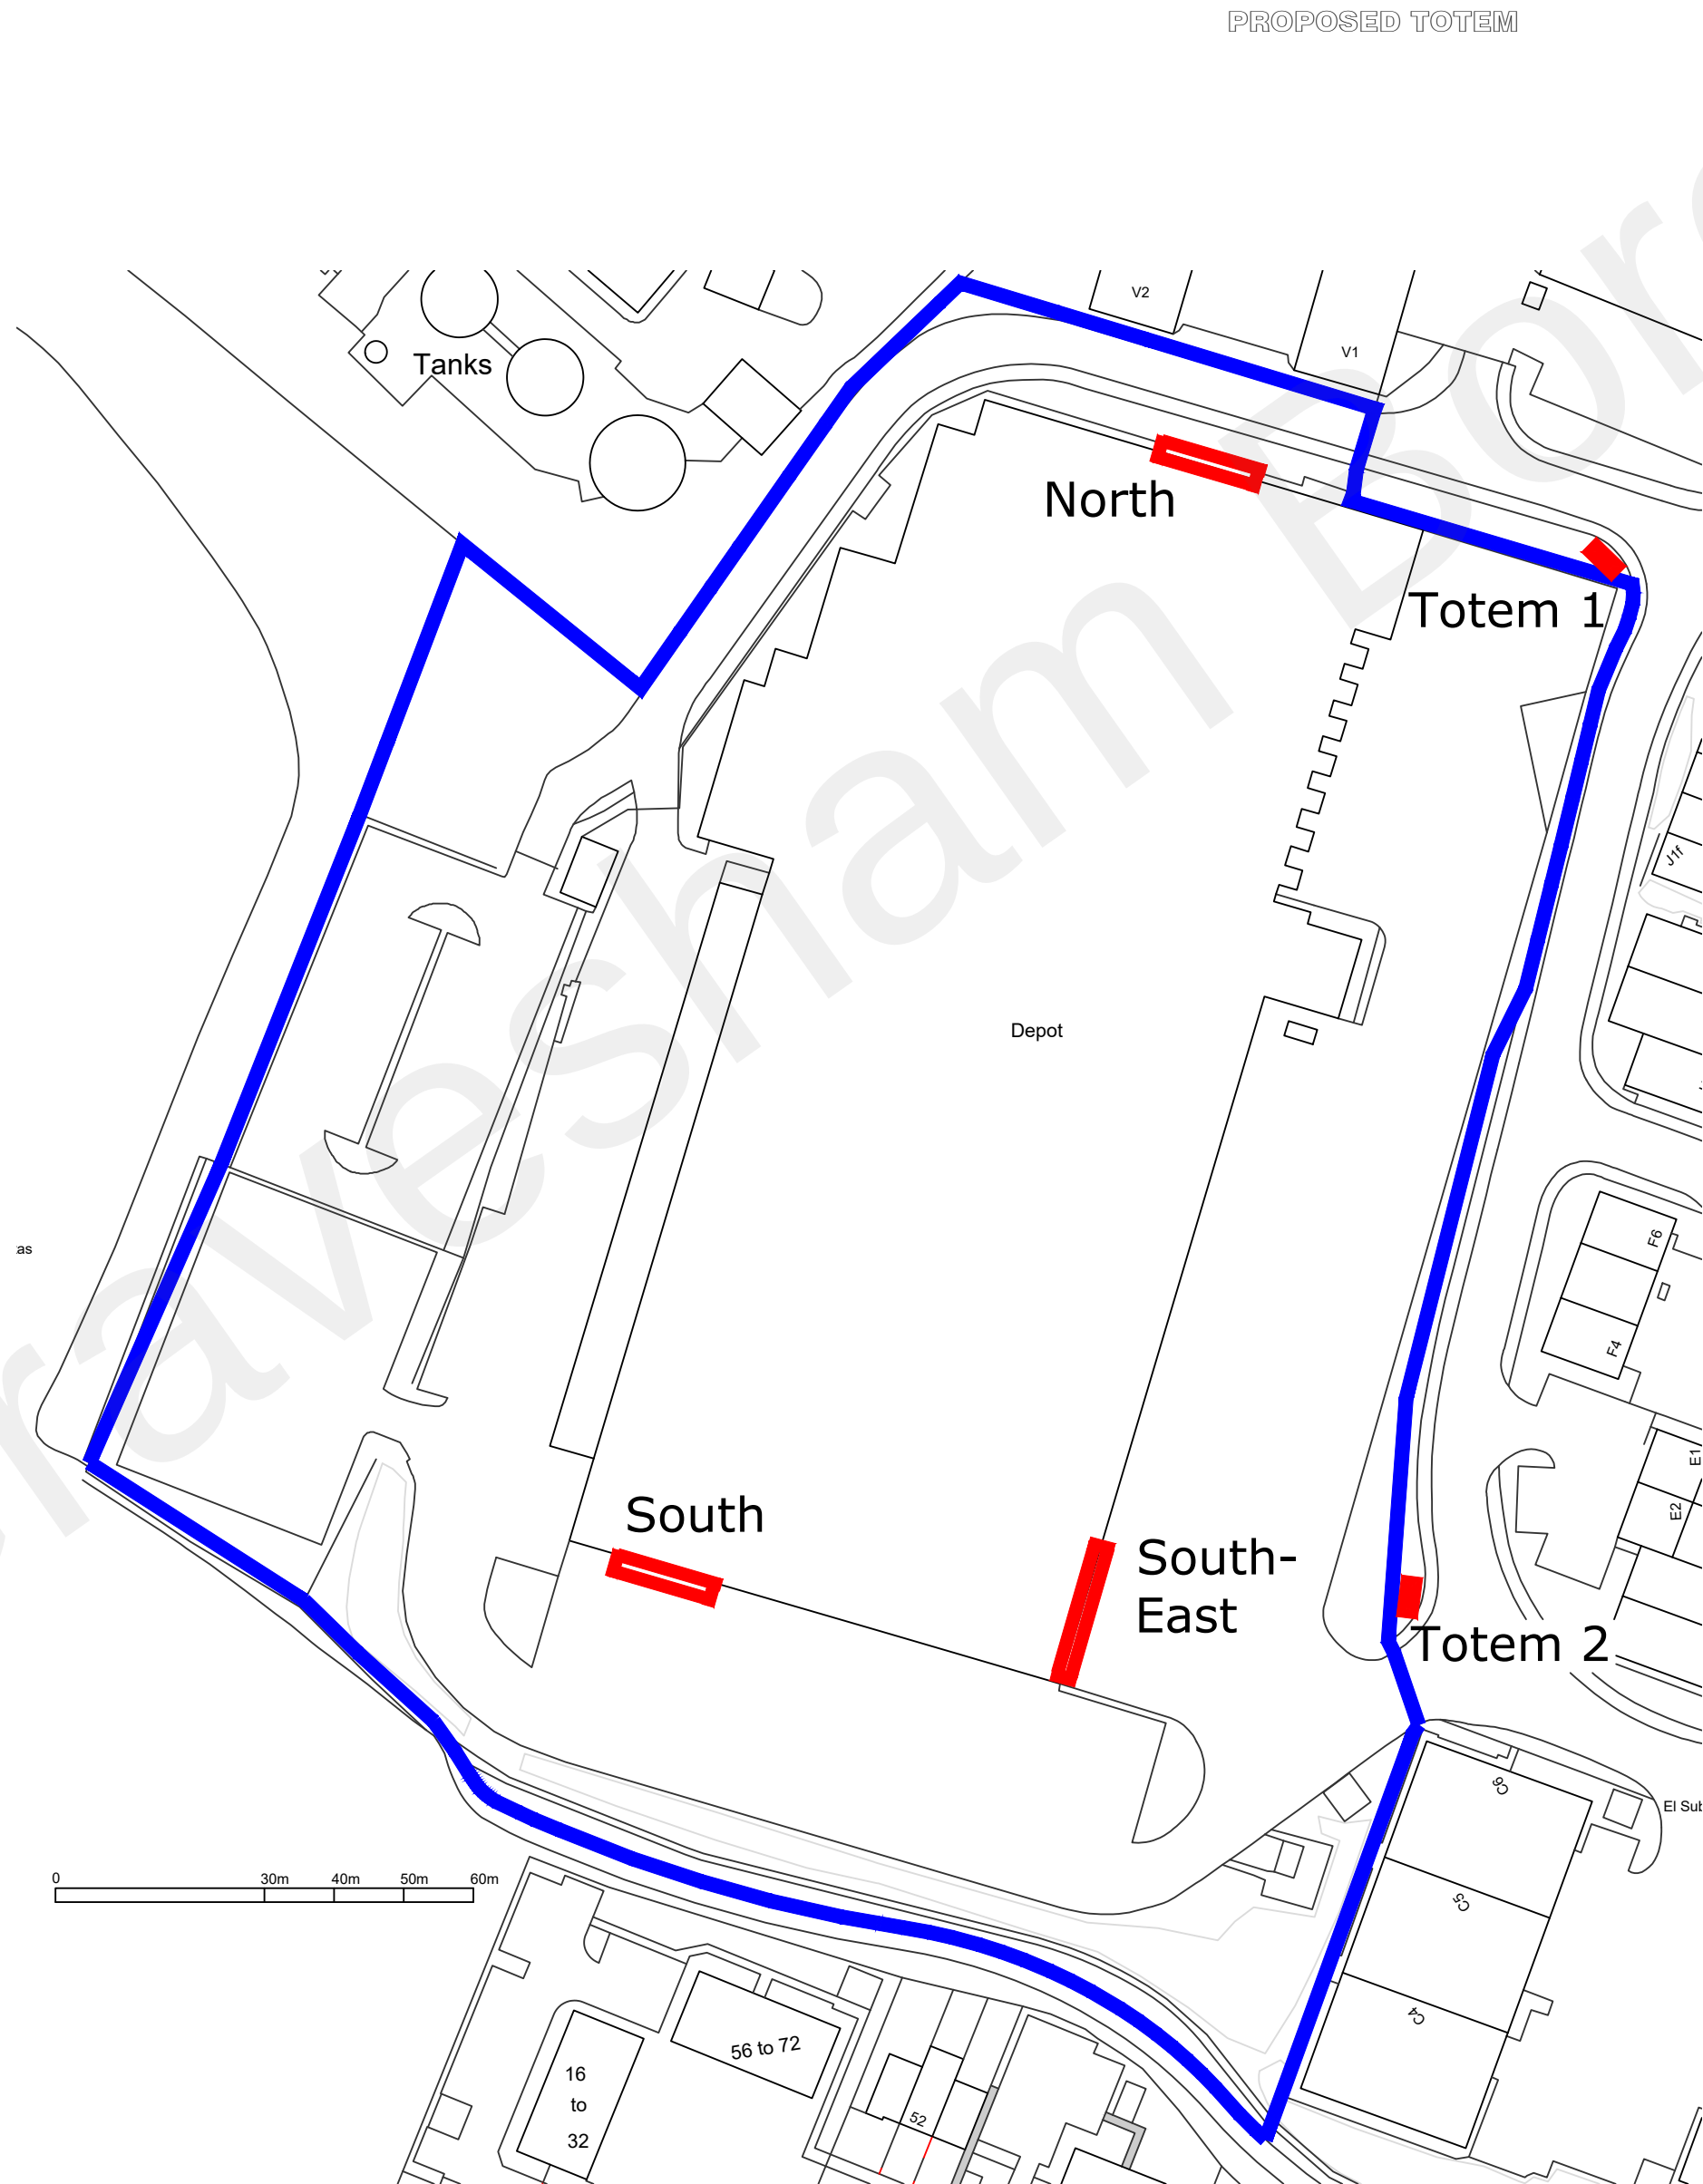

Ordnance Survey, (c) Crown Copyright 2021. All rights reserved. Licence number 100022432

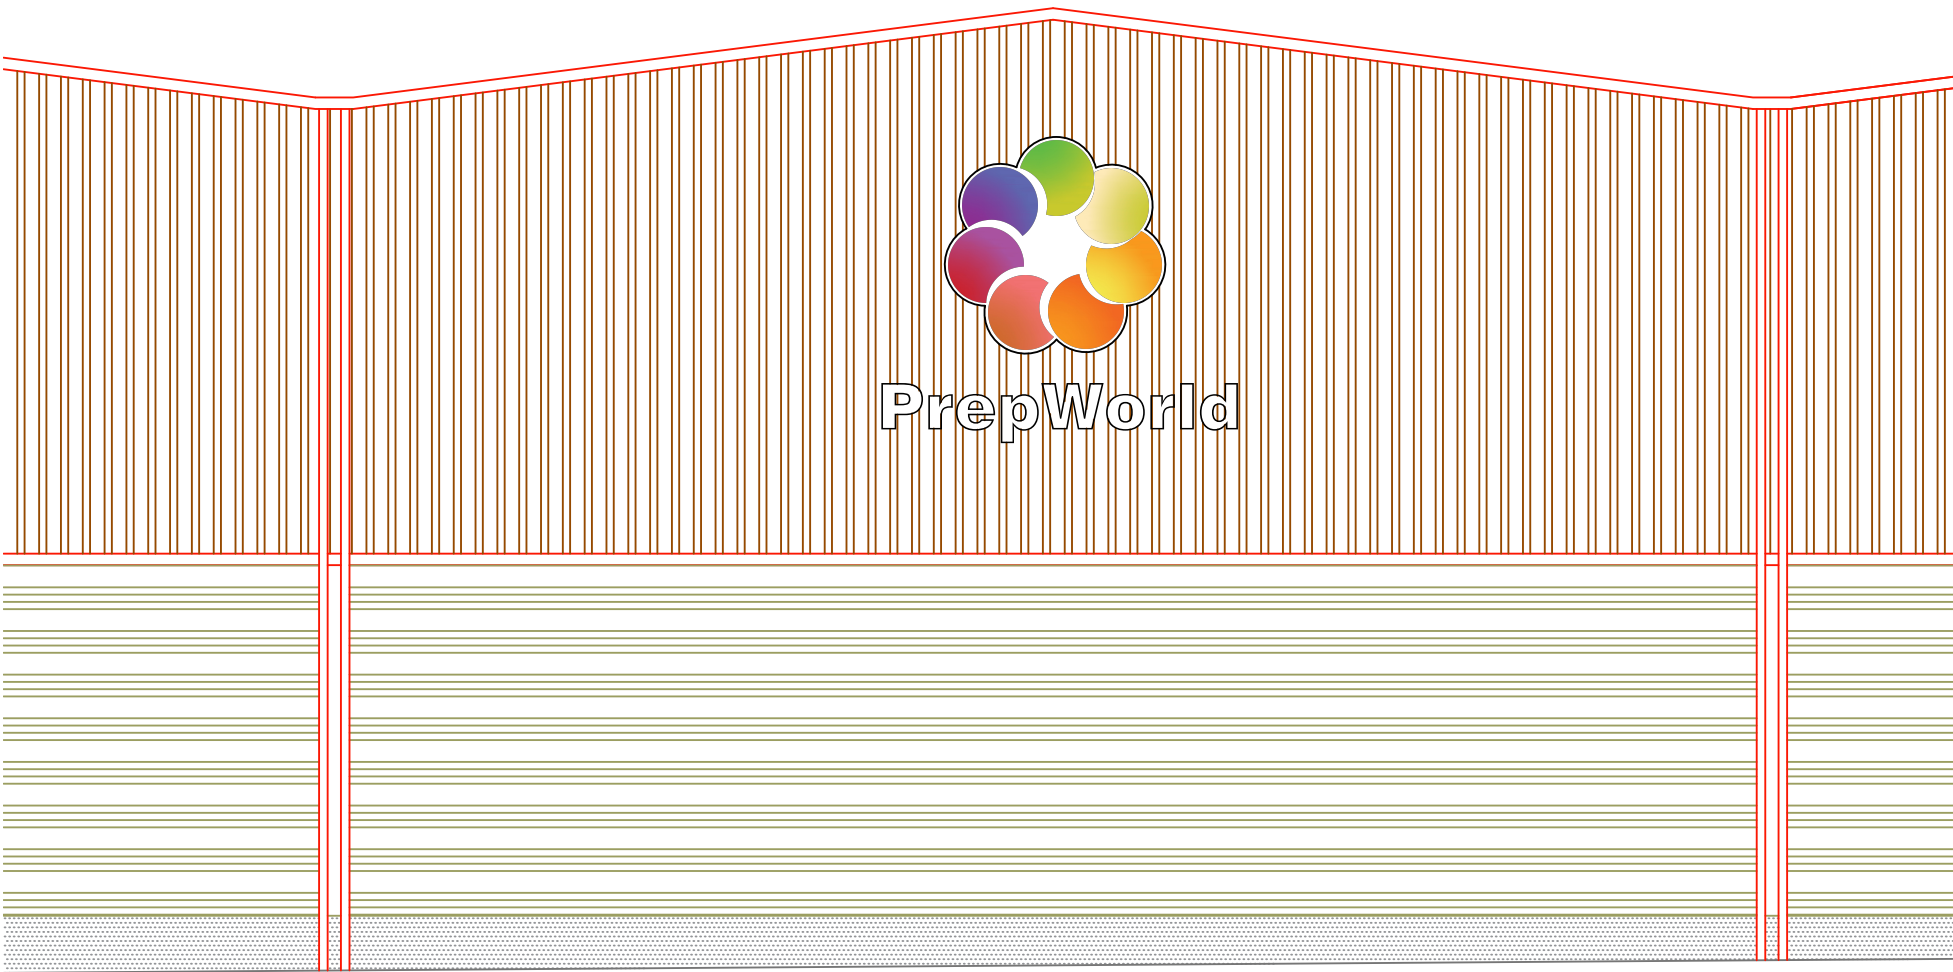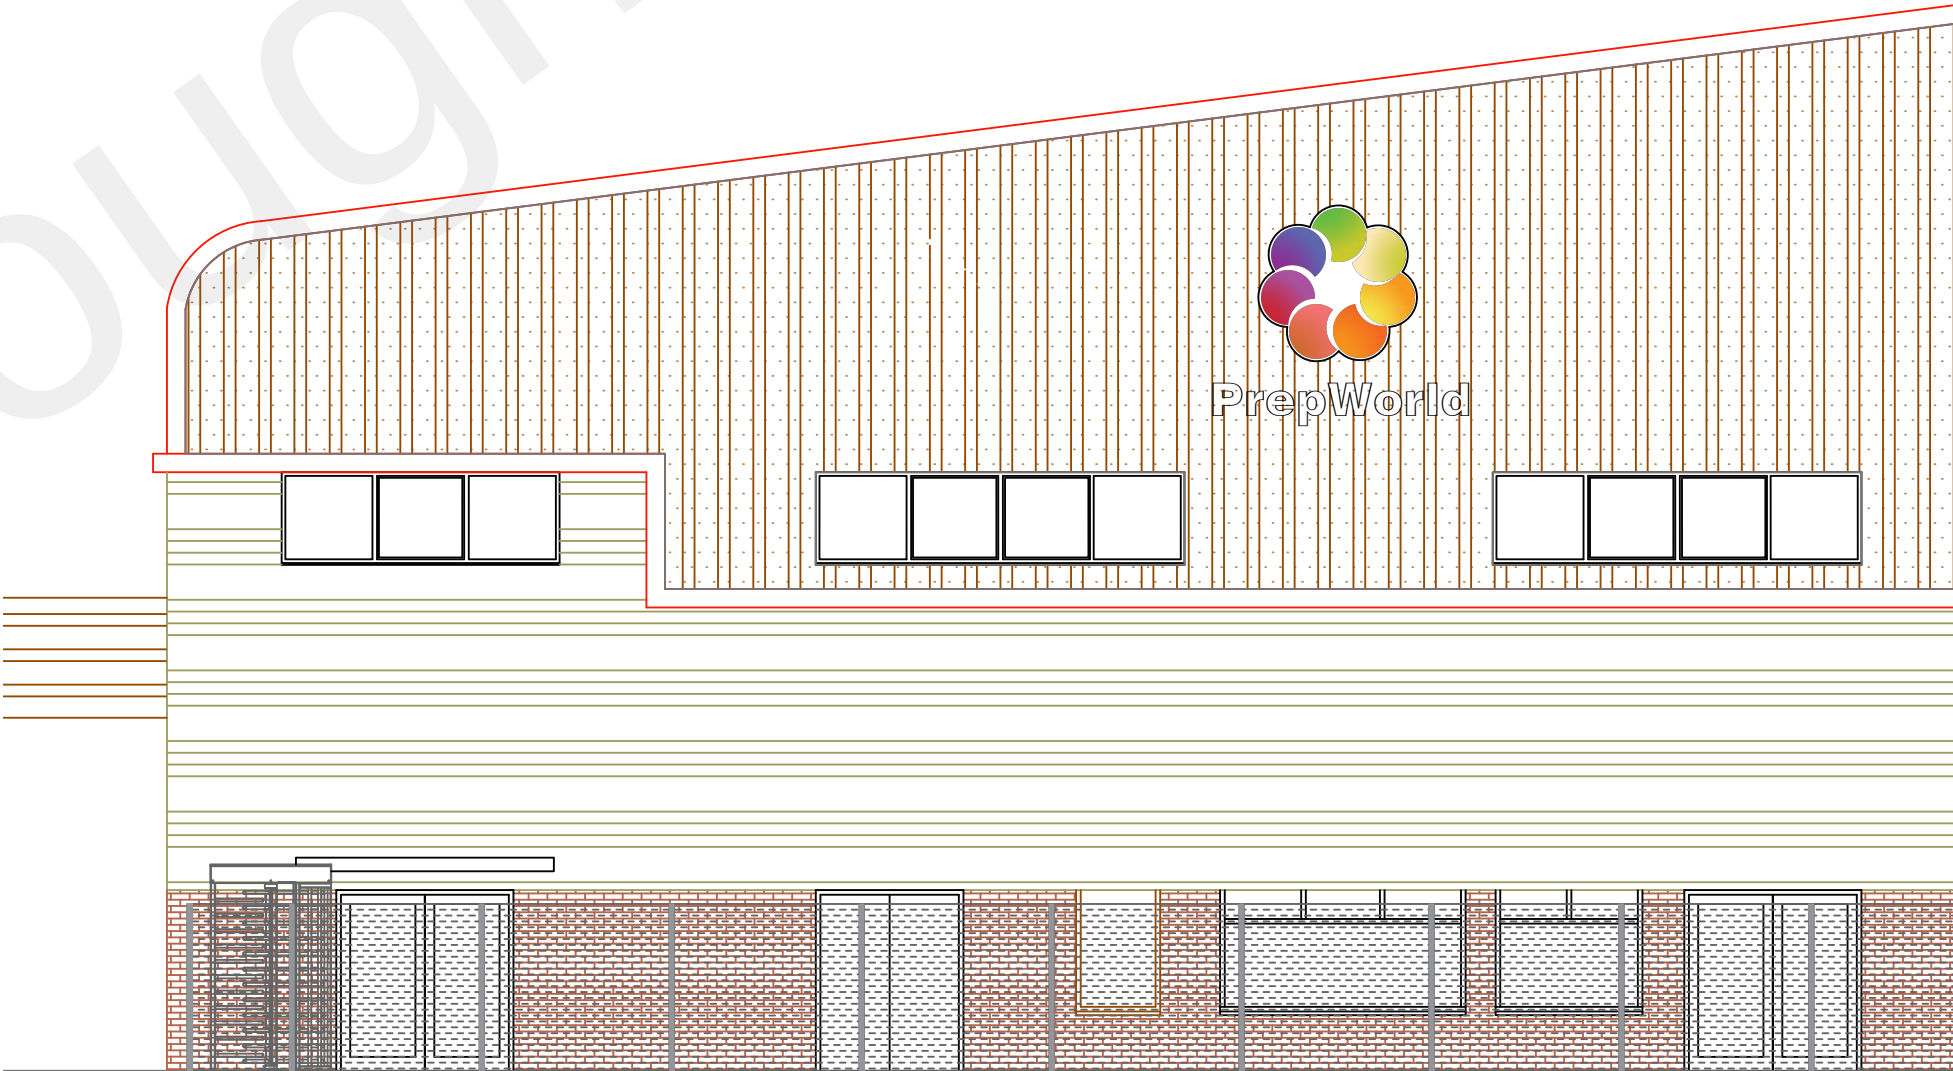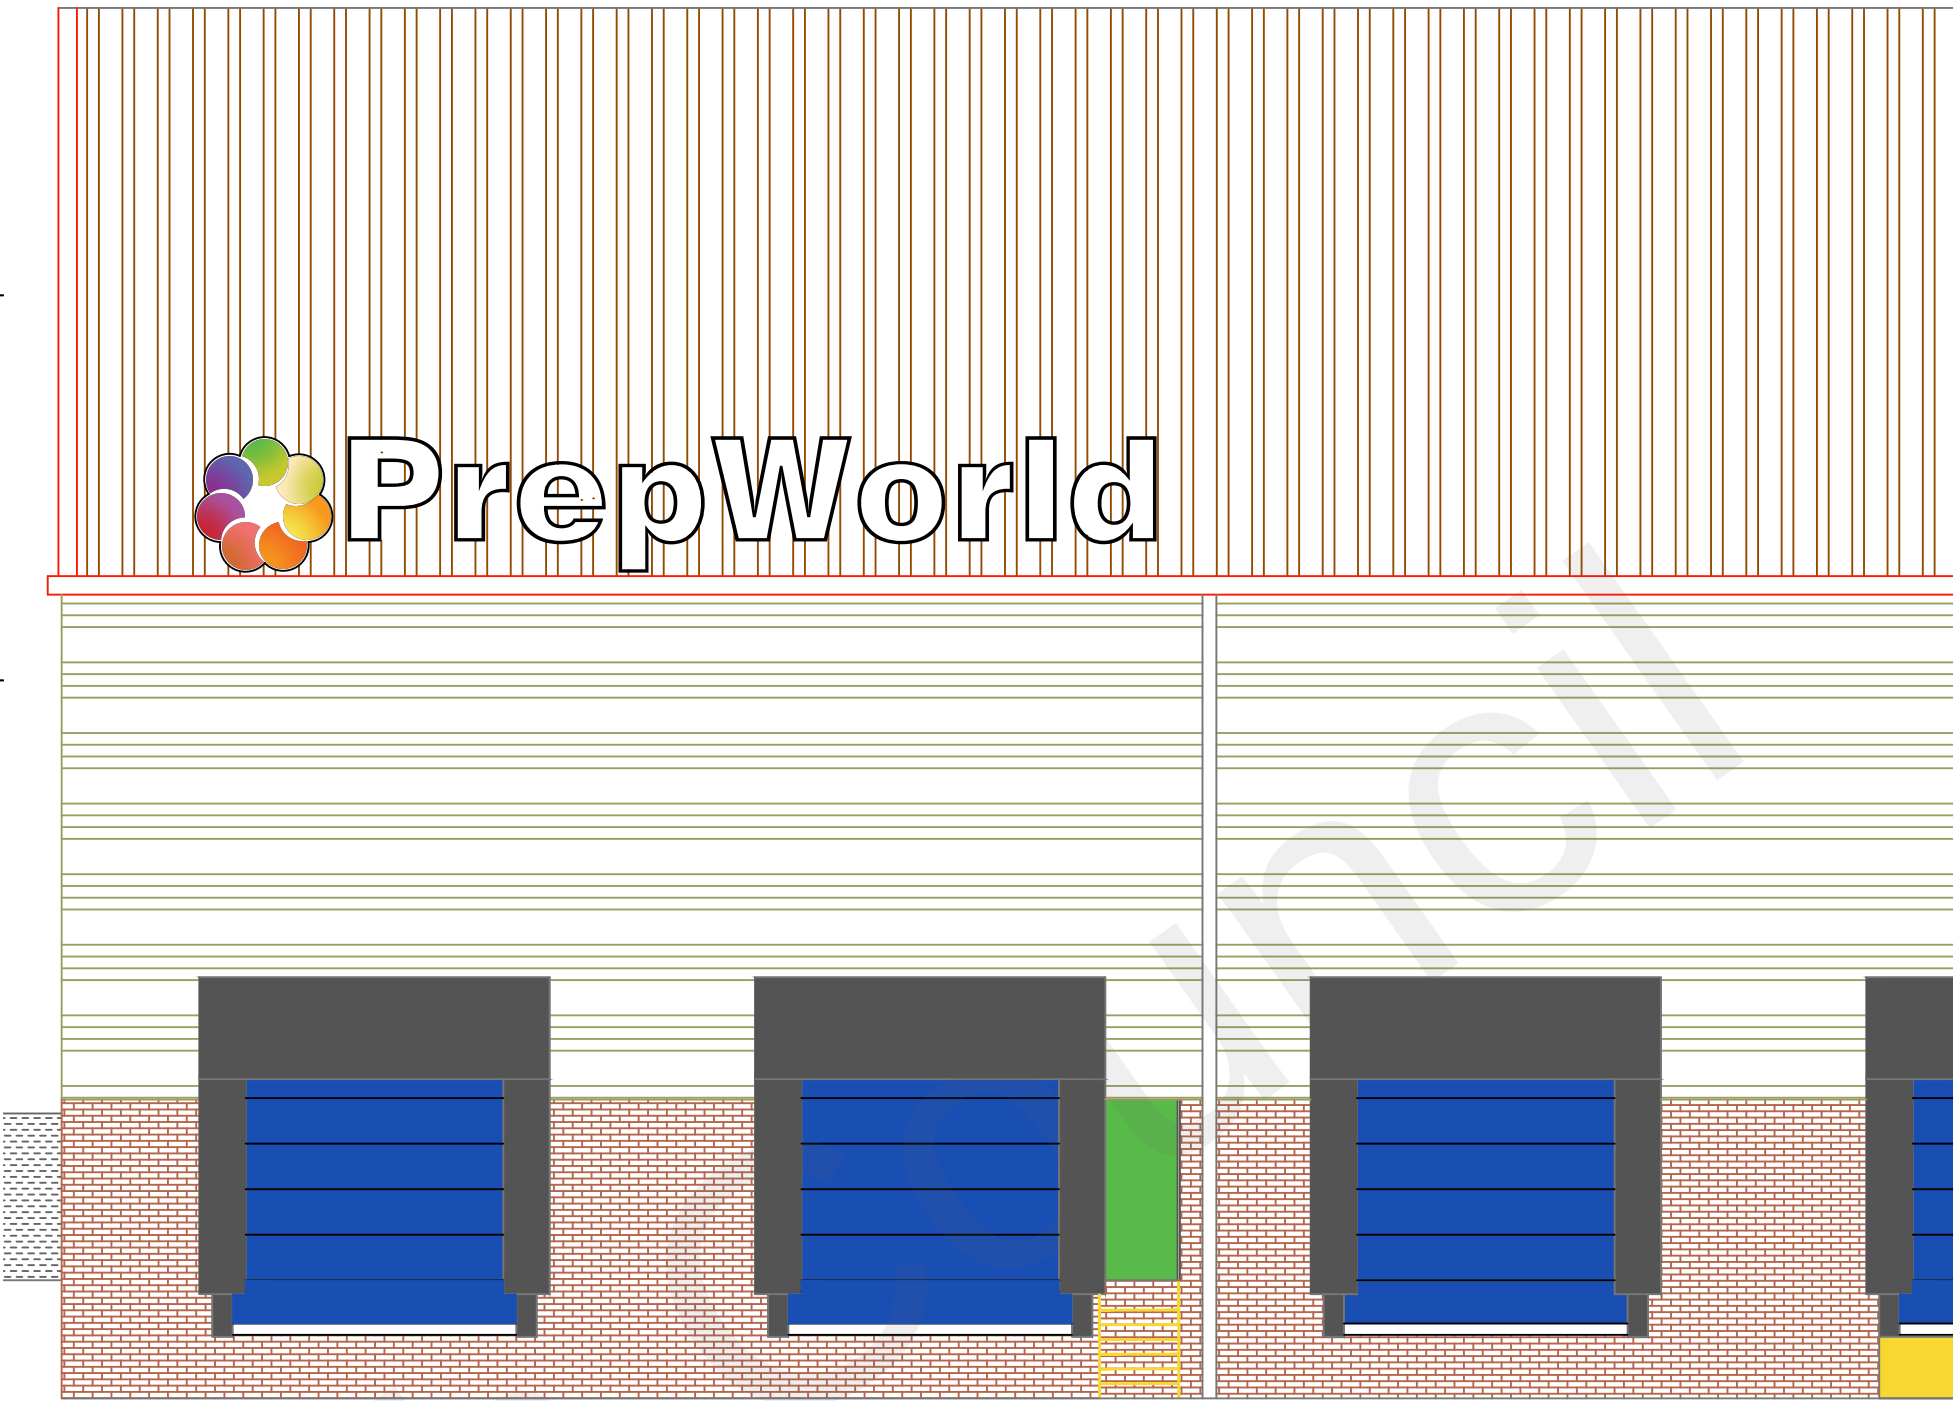

A 20-04-22 Scale bar added to site plan

REV	DATE	DESCRIPTION
CLIENT:		
PrepWorld Court Lodge Farm Dale Road Southfleet DA13 9NX		
PROJECT TITLE:		
Northfleet		
DRAWING TITLE:		
External signs planning details		
		
Celsius Consulting Carrwood Park Selby Road Leeds LS15 4LG		info@celsius-consulting.com 0113 8730180
DRAWN BY	DATE	SCALE
PW	01-04-22	See dwg
CHECKED BY	DATE	
DRAWING NO.	REVISION	
10007/signs/001	A1	A

THIS DRAWING OR INFORMATION CONTAINED MUST NOT BE REPRODUCED WITHOUT WRITTEN PERMISSION.
© Copyright Celsius Consulting 2022.