


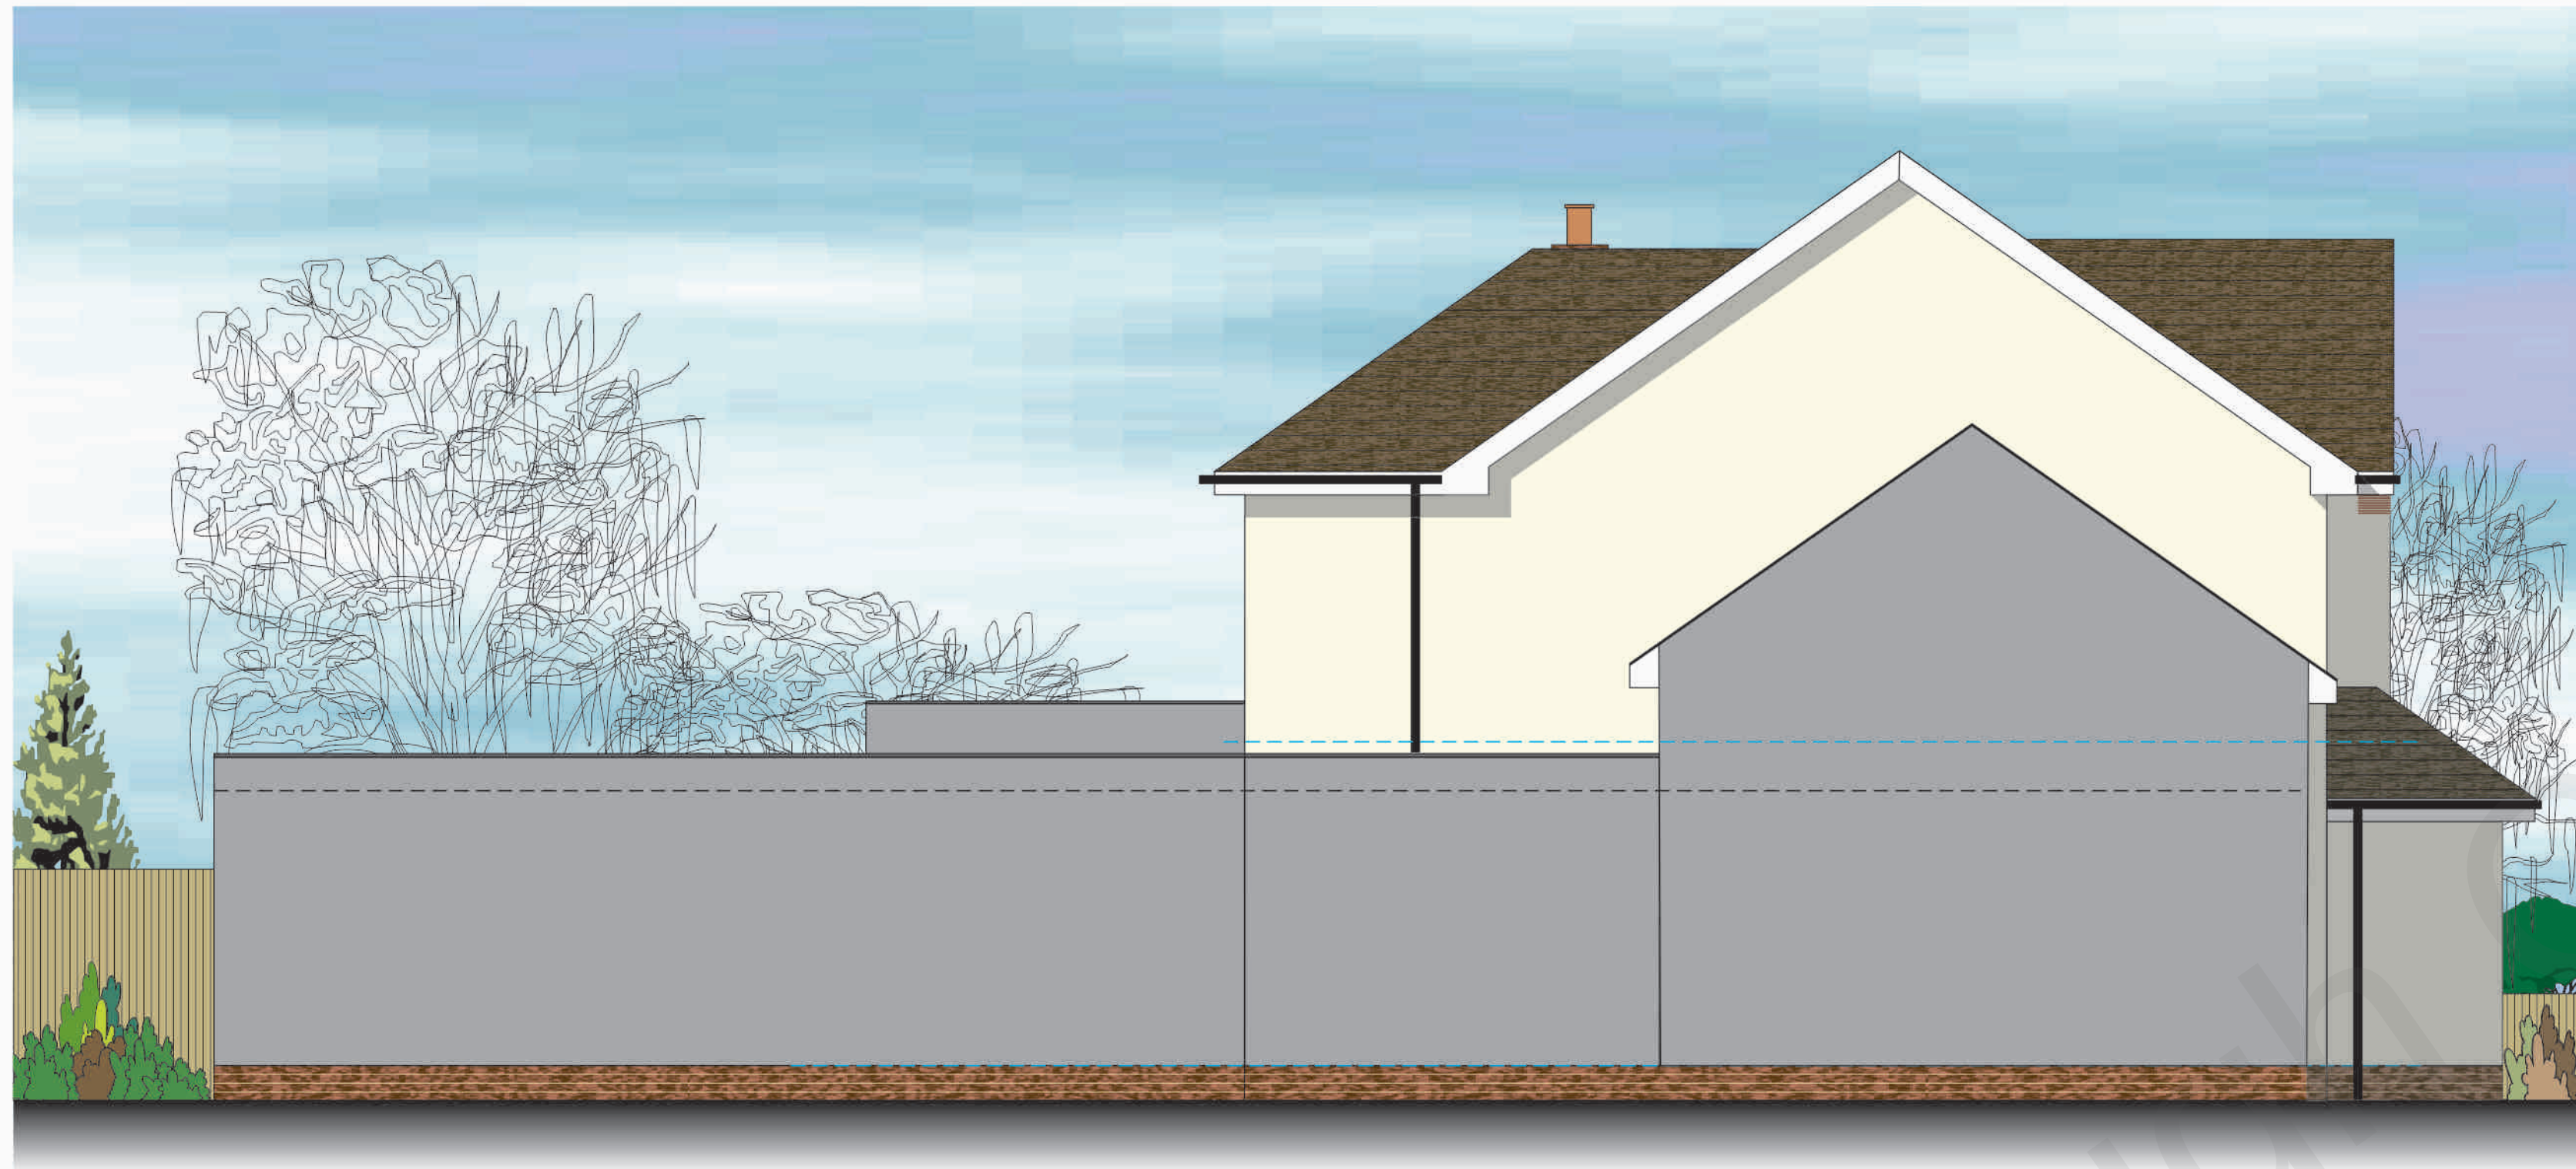

Proposed Side Elevation - 1:50 EAST



Proposed Front Elevation - 1:50 NORTH



REVISIONS	
SCALE: 1:50	DRAWN: RFW
DATE: February 2022	
TITLES: Proposed Elevations - Front North Side East	
PROJECT: Proposed Alterations and Rear Extension Laneside Norwood Lane Meopham Kent: DA13 0YE for: Mr and Mrs D Ferguson	
WARD + ASSOCIATES THE HOO WROTHAM ROAD MEOPHAM GRAVESEND KENT DA13 0HP T: 01474 814195 M: 07771 843940 E: admin@wardassociates.co.uk W: www.wardassociates.co.uk Skype User Name: rogerwardassociates	
3821.WD.06	