


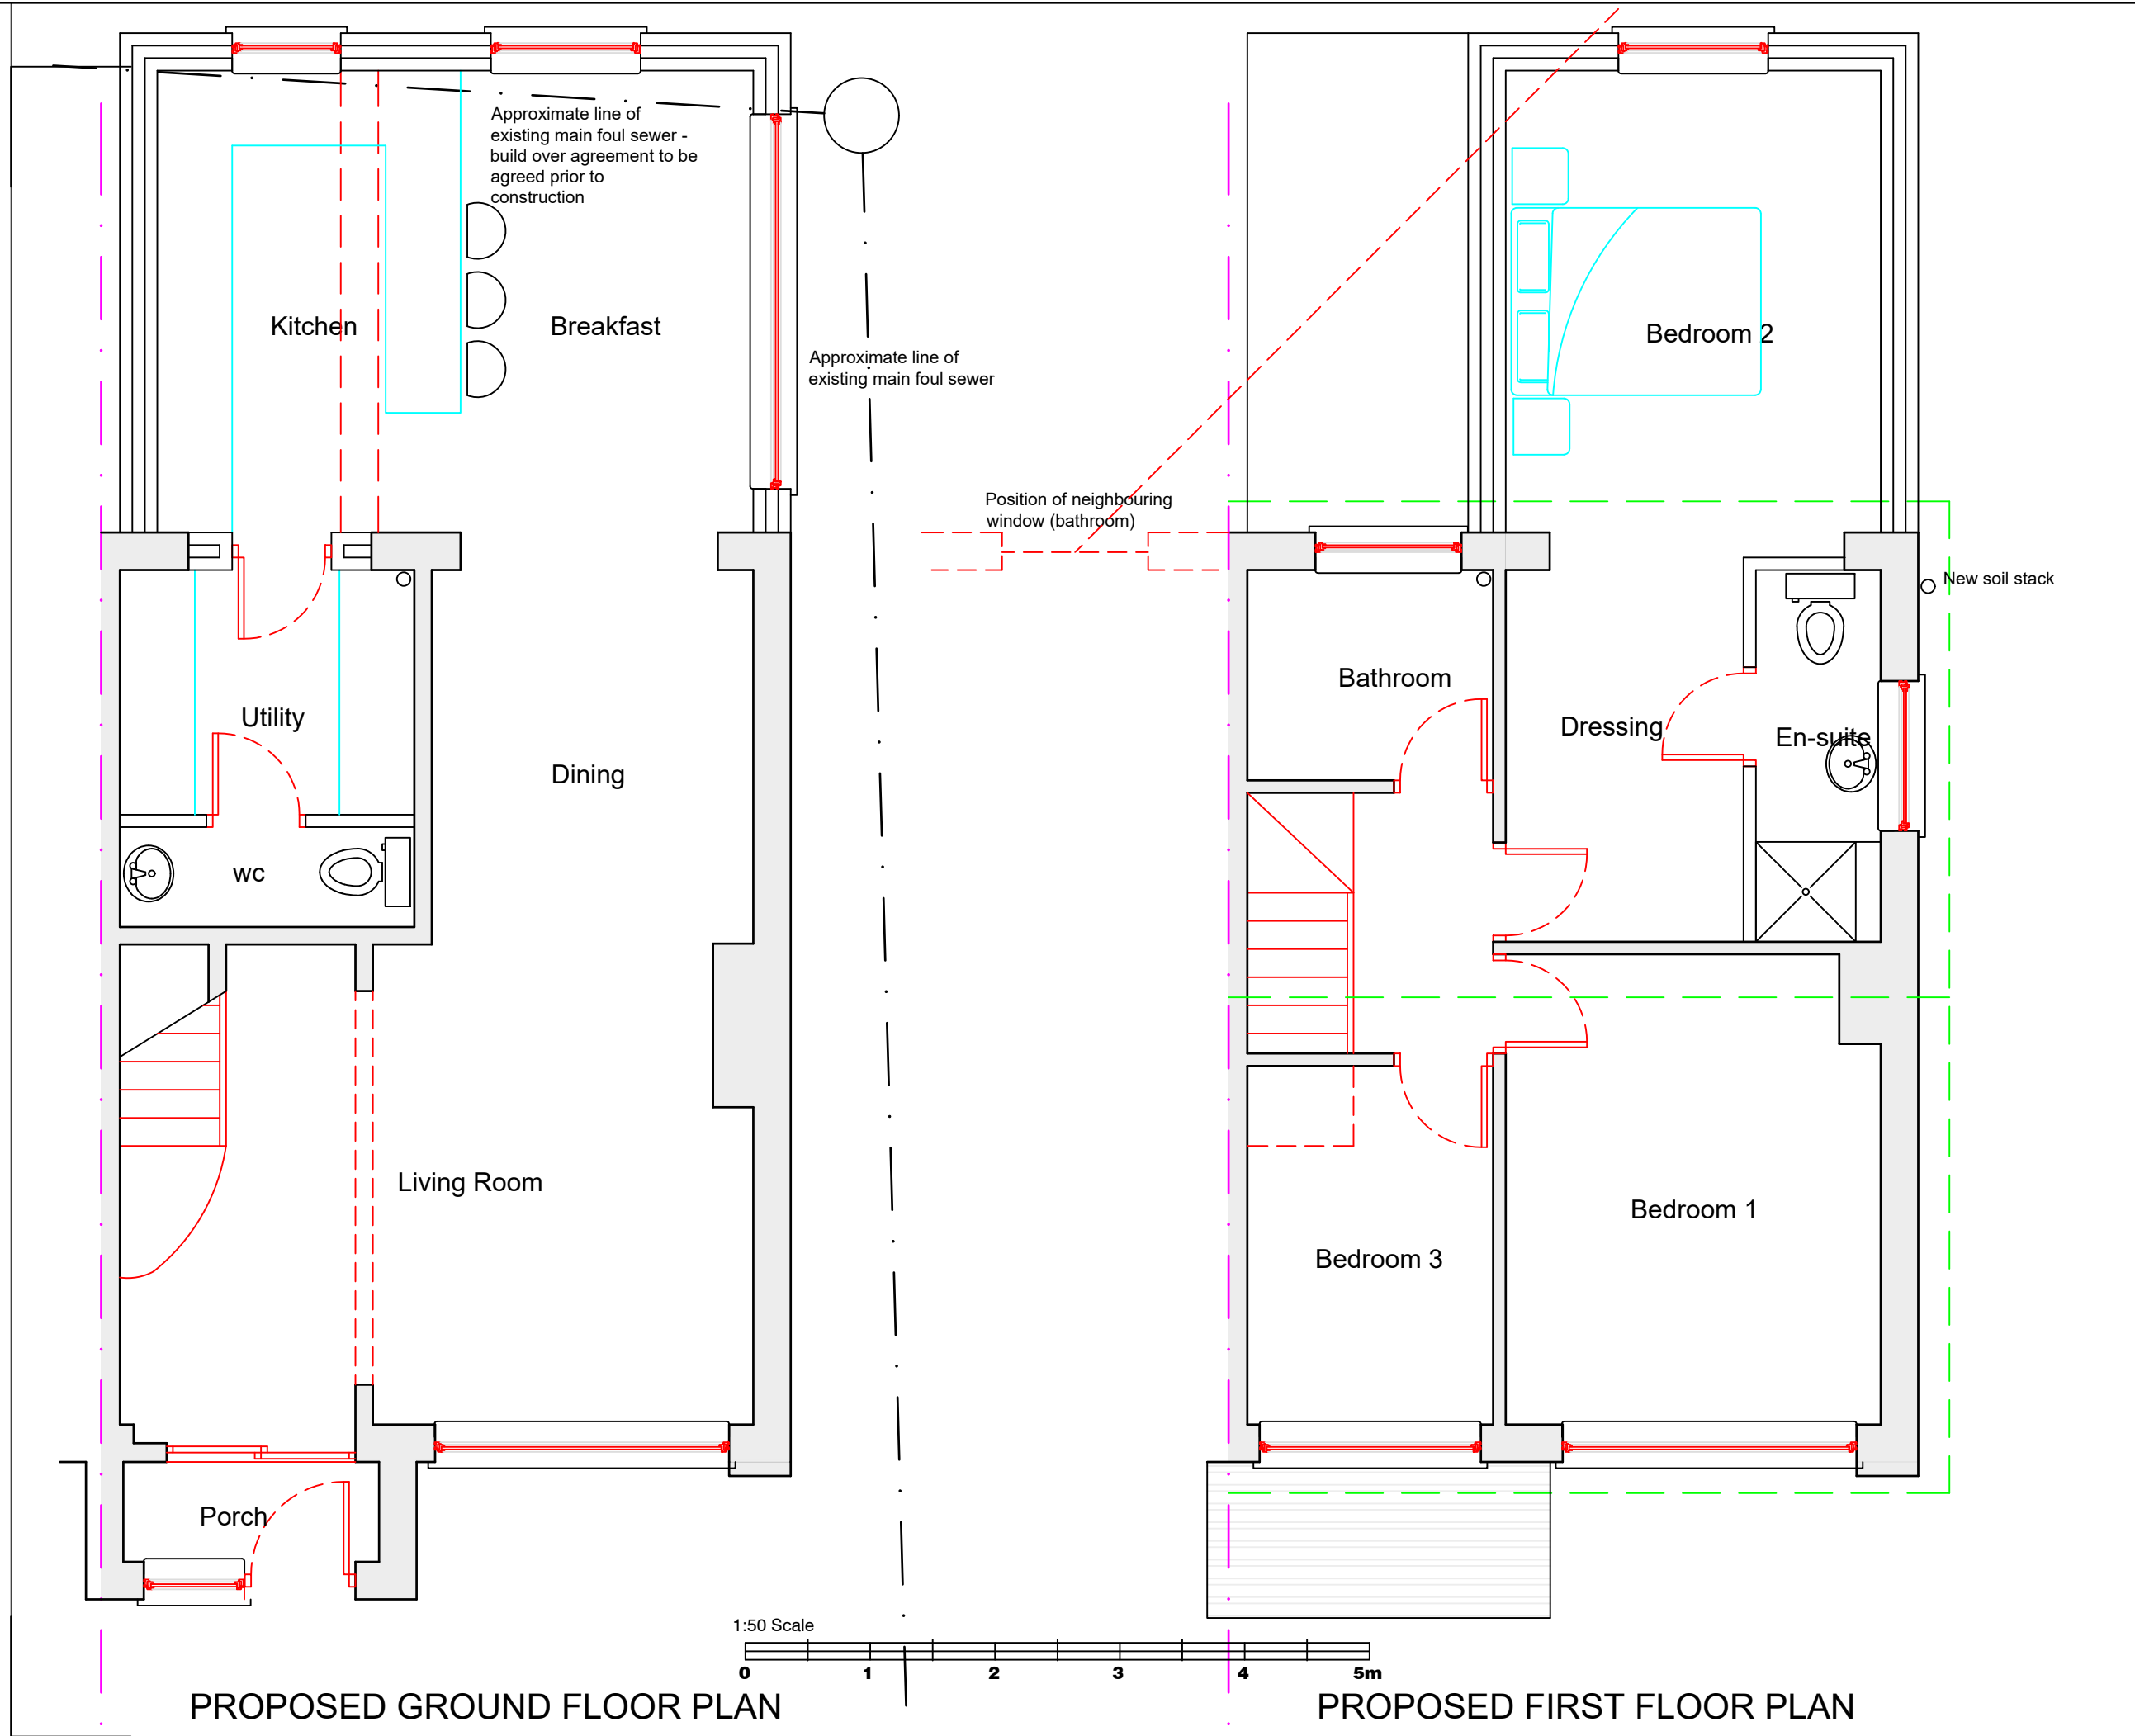

DAVID MILLS ARCHITECT
3 Mays Cottages, Platt Common, Platt, Sevenoaks, Kent TN15 8JX
Tel: 07525 863029 - www.djmarchitect.co.uk

CLIENT
Mr and Mrs Denham

PROJECT
Proposed new extension
at 26 Salcote Road
Gravesend, Kent DA12 4RB

DRAWING
Proposed Floor Plans

Scale	Date	Drg No
1:50@A3	05-09-2022	M503/P02