
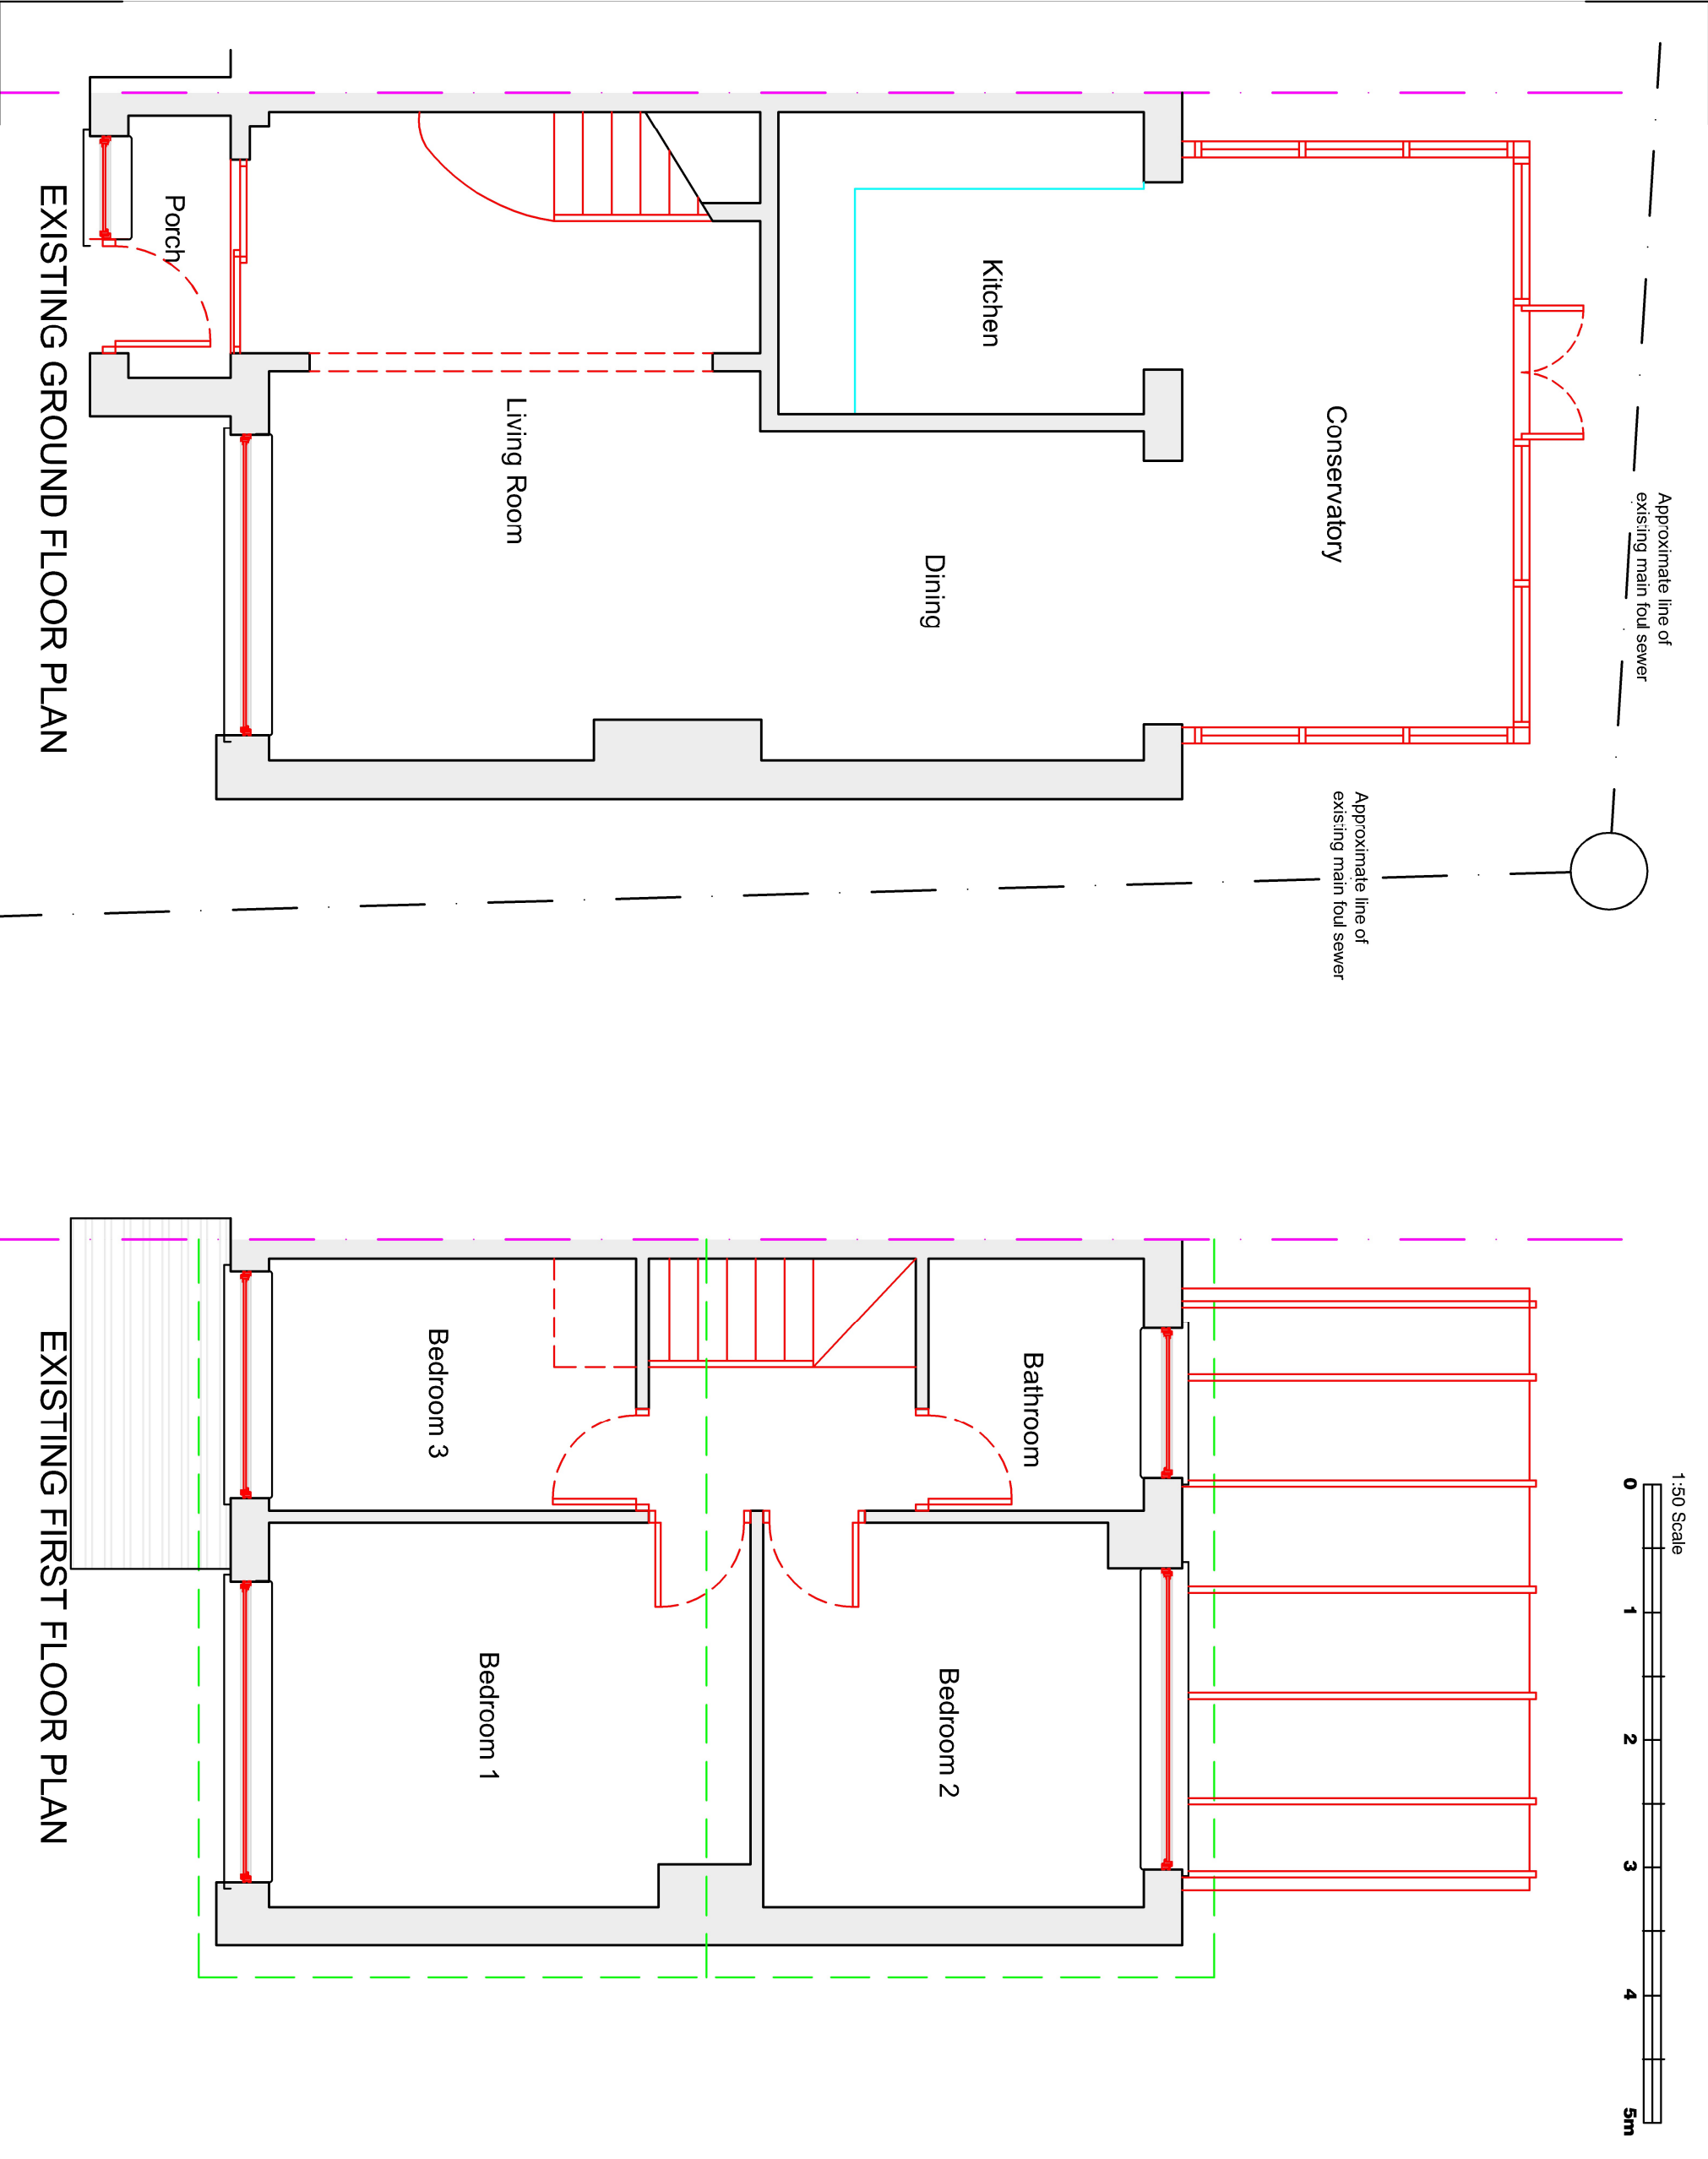


 

DAVID MILLS ARCHITECT
3 Mays Cottages, Platt Common, Platt, Sevenoaks, Kent TN15 6UX
Tel: 07325 883028 - www.djmachitect.co.uk

CLIENT
Mr and Mrs Denham

PROJECT
Proposed new extension
at 26 Salcote Road
Gravesend, Kent DA12 4RB

DRAWING
Existing Floor Plans

Scale	Date	Dwg No
1:50@A3	05-09-2022	M503/E02