




Existing Front Elevation
Scale 1:100

0 1 2 3 4 5 Metres
1:100




PROPOSED OP-2 Front Elevator
Scale 1:100

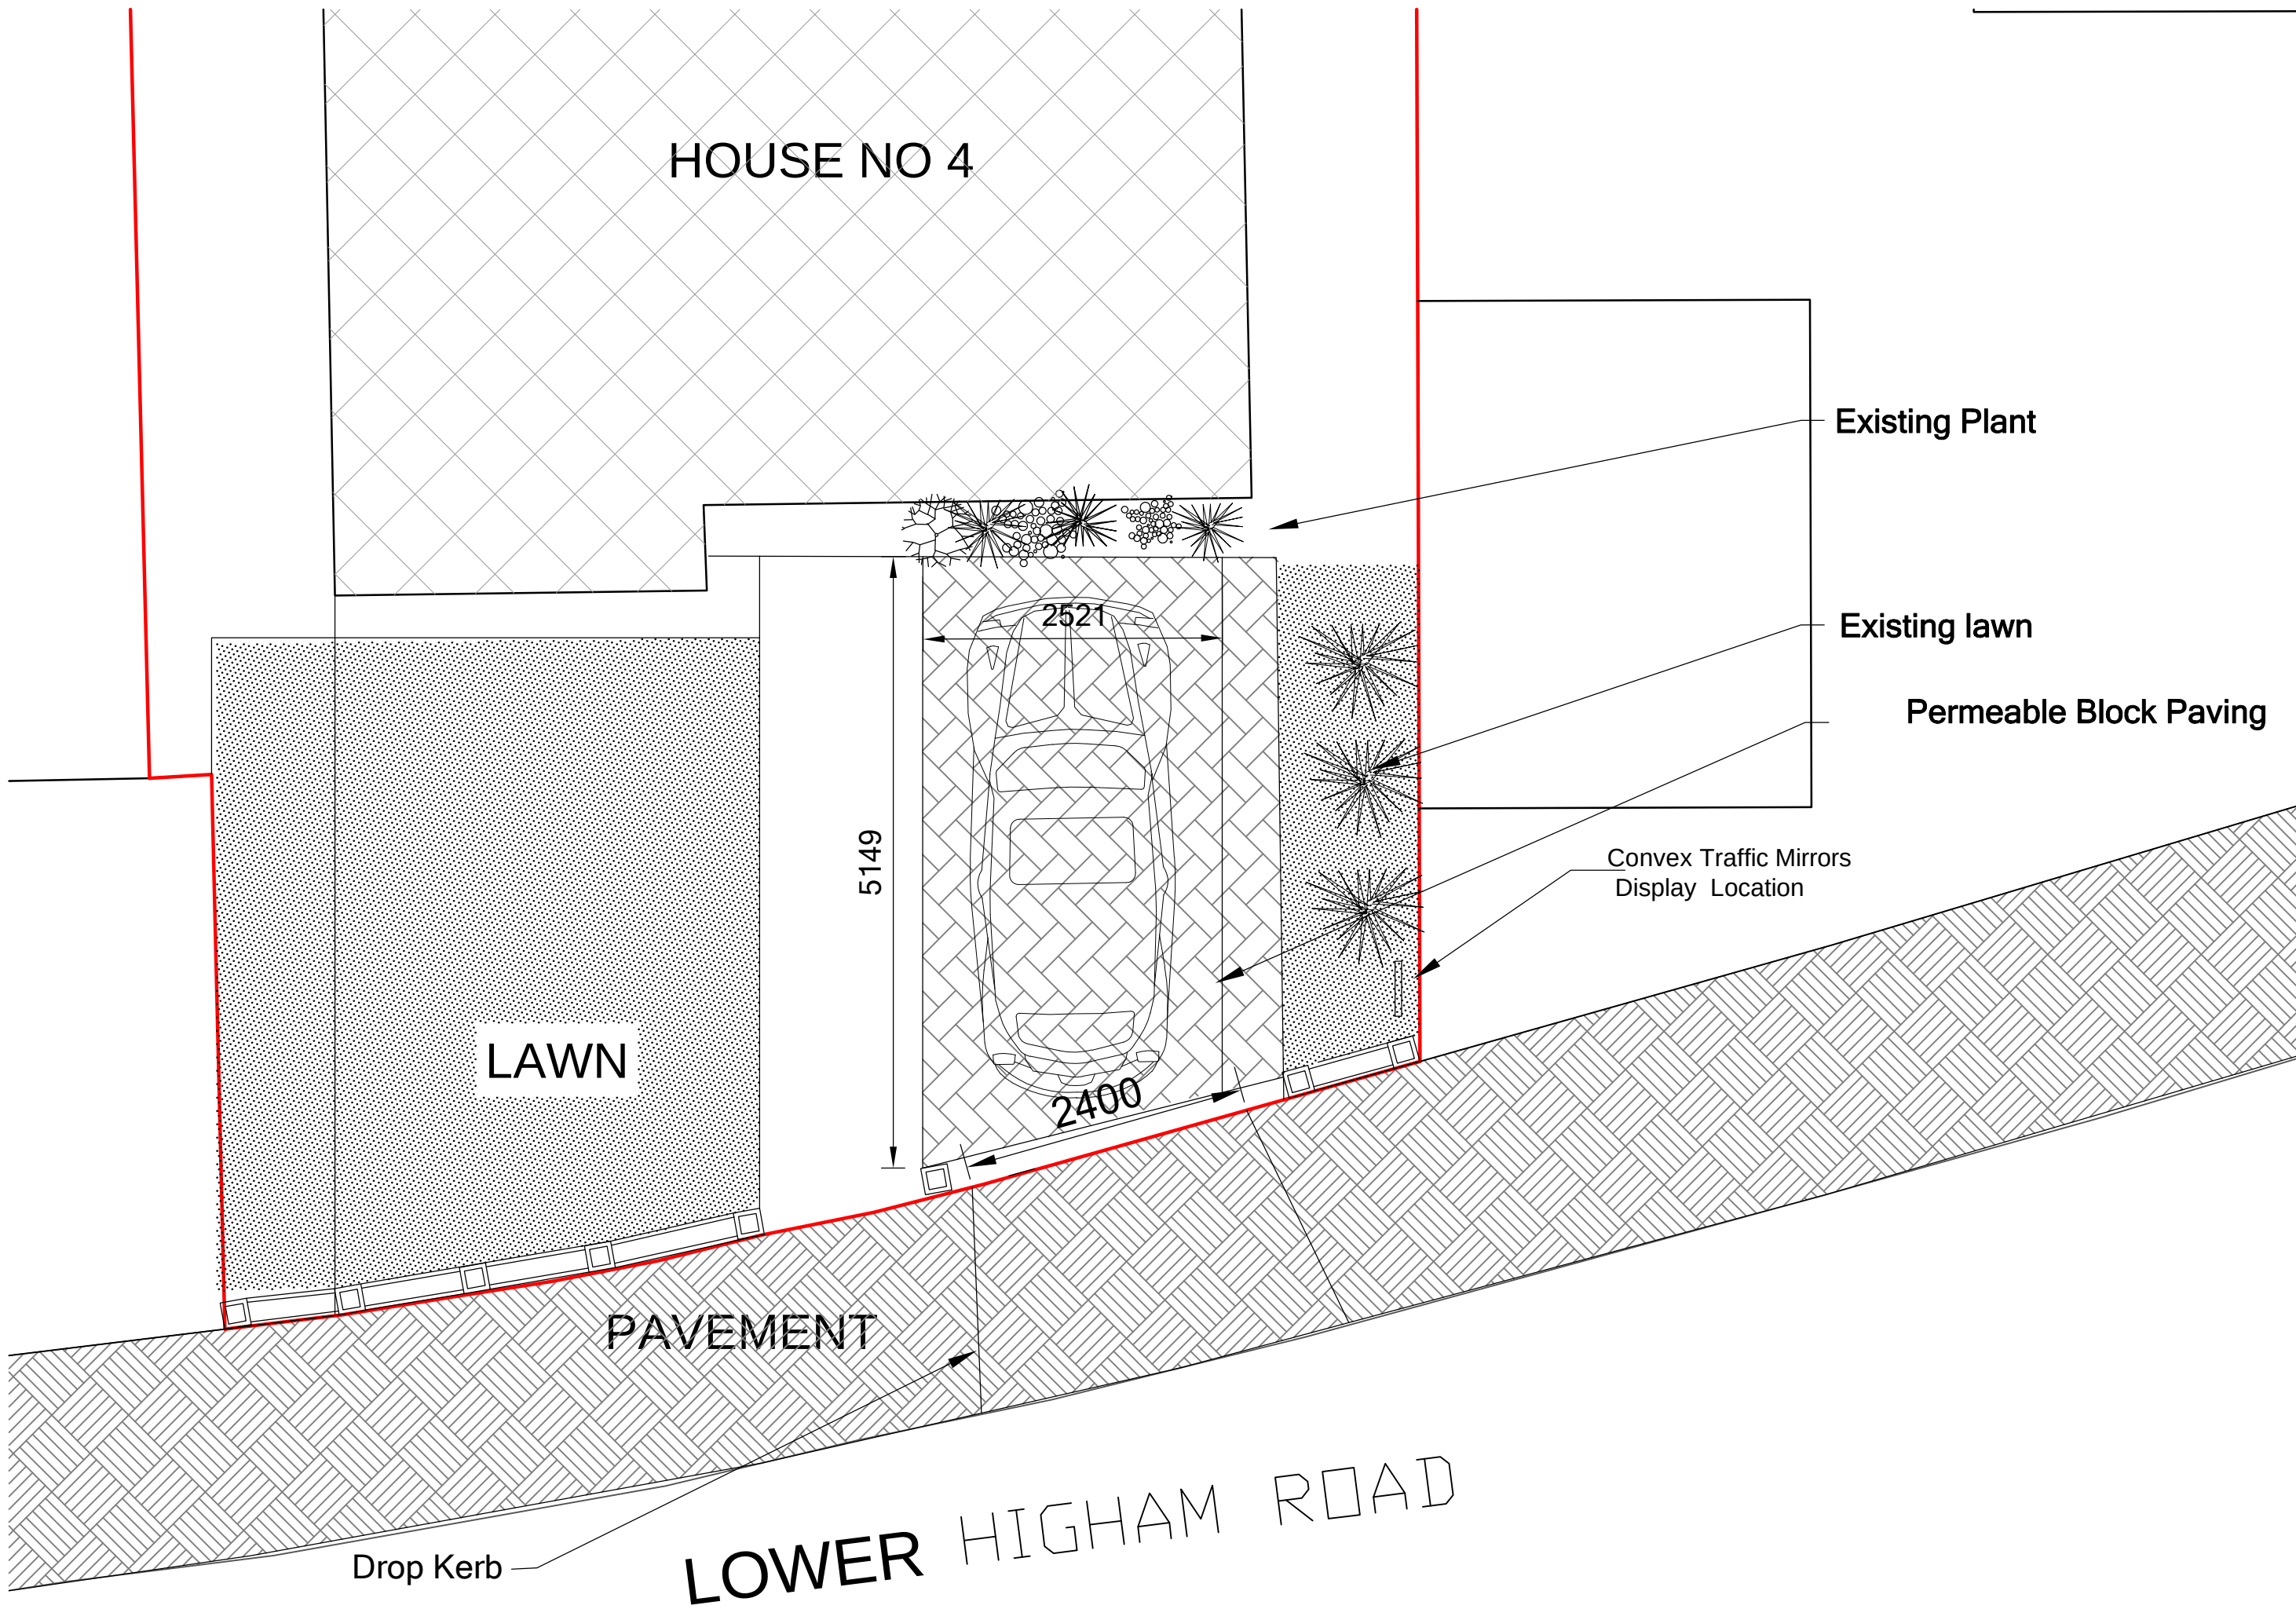


Proposed Drive Way
Scale 1: 50

0 .5 1 1.5 2 2.5
1:50

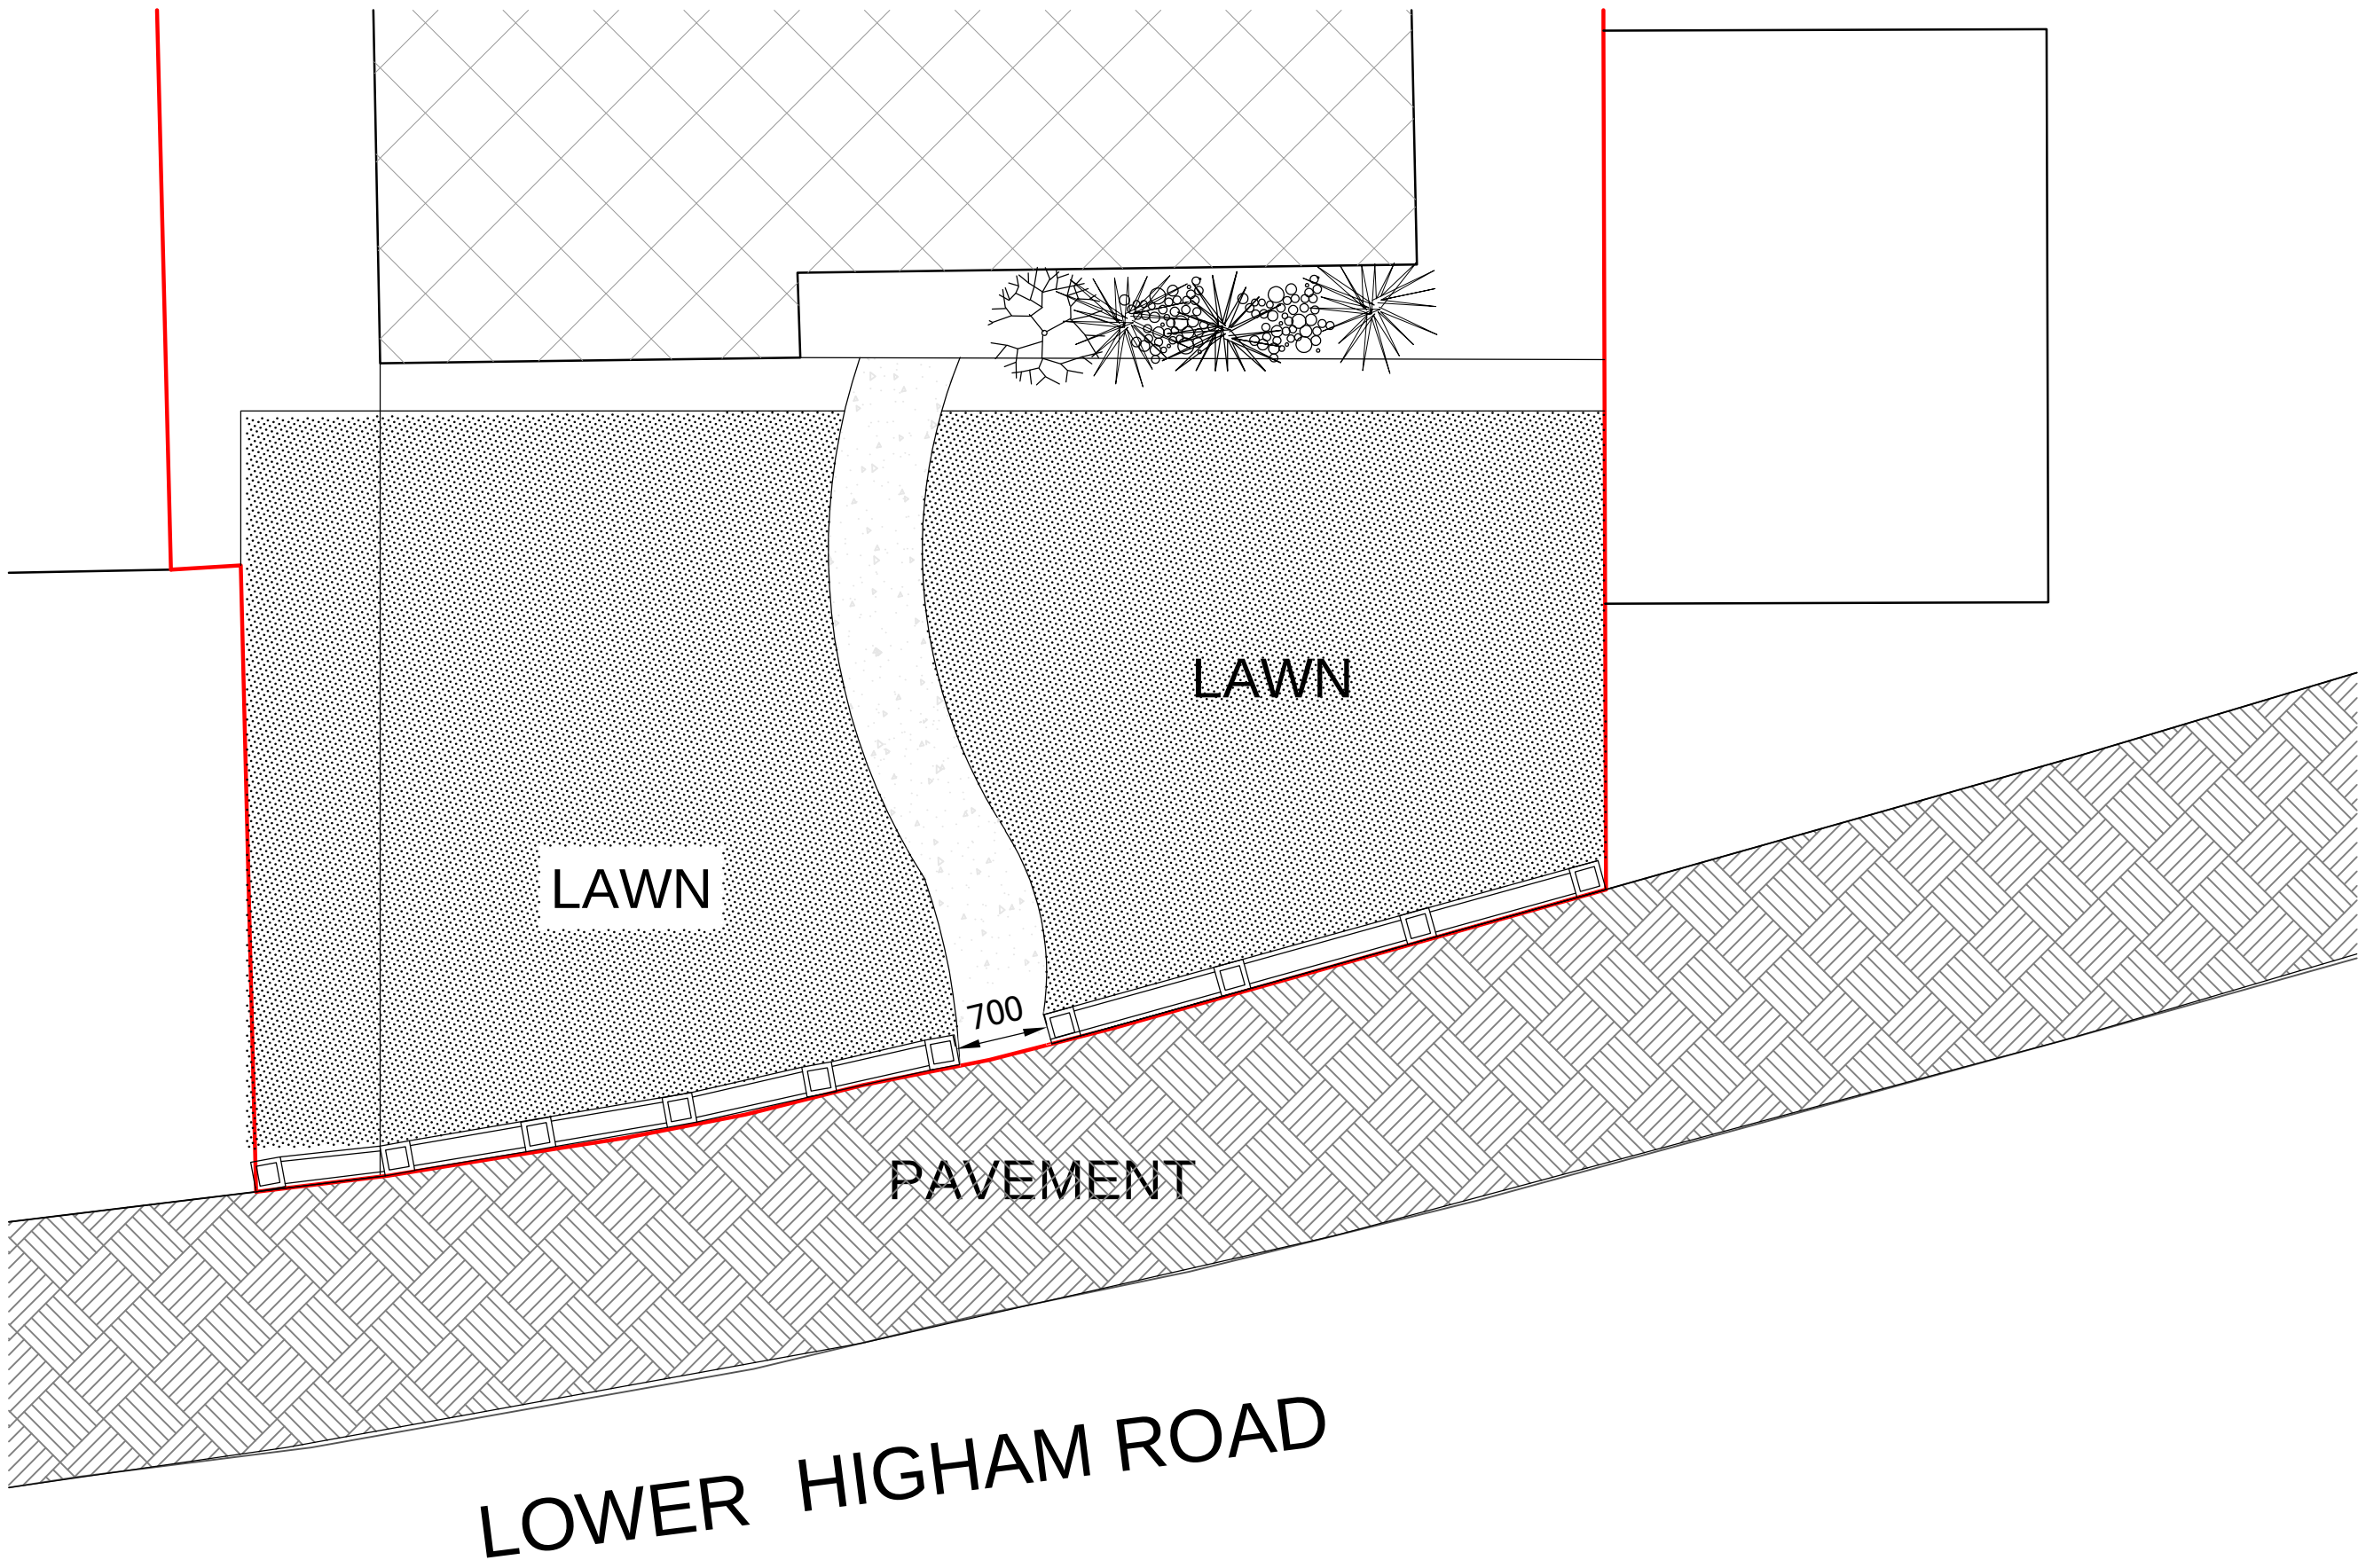


Existing Drive Way
Scale 1: 50

0 .5 1 1.5 2 2.5
1:50

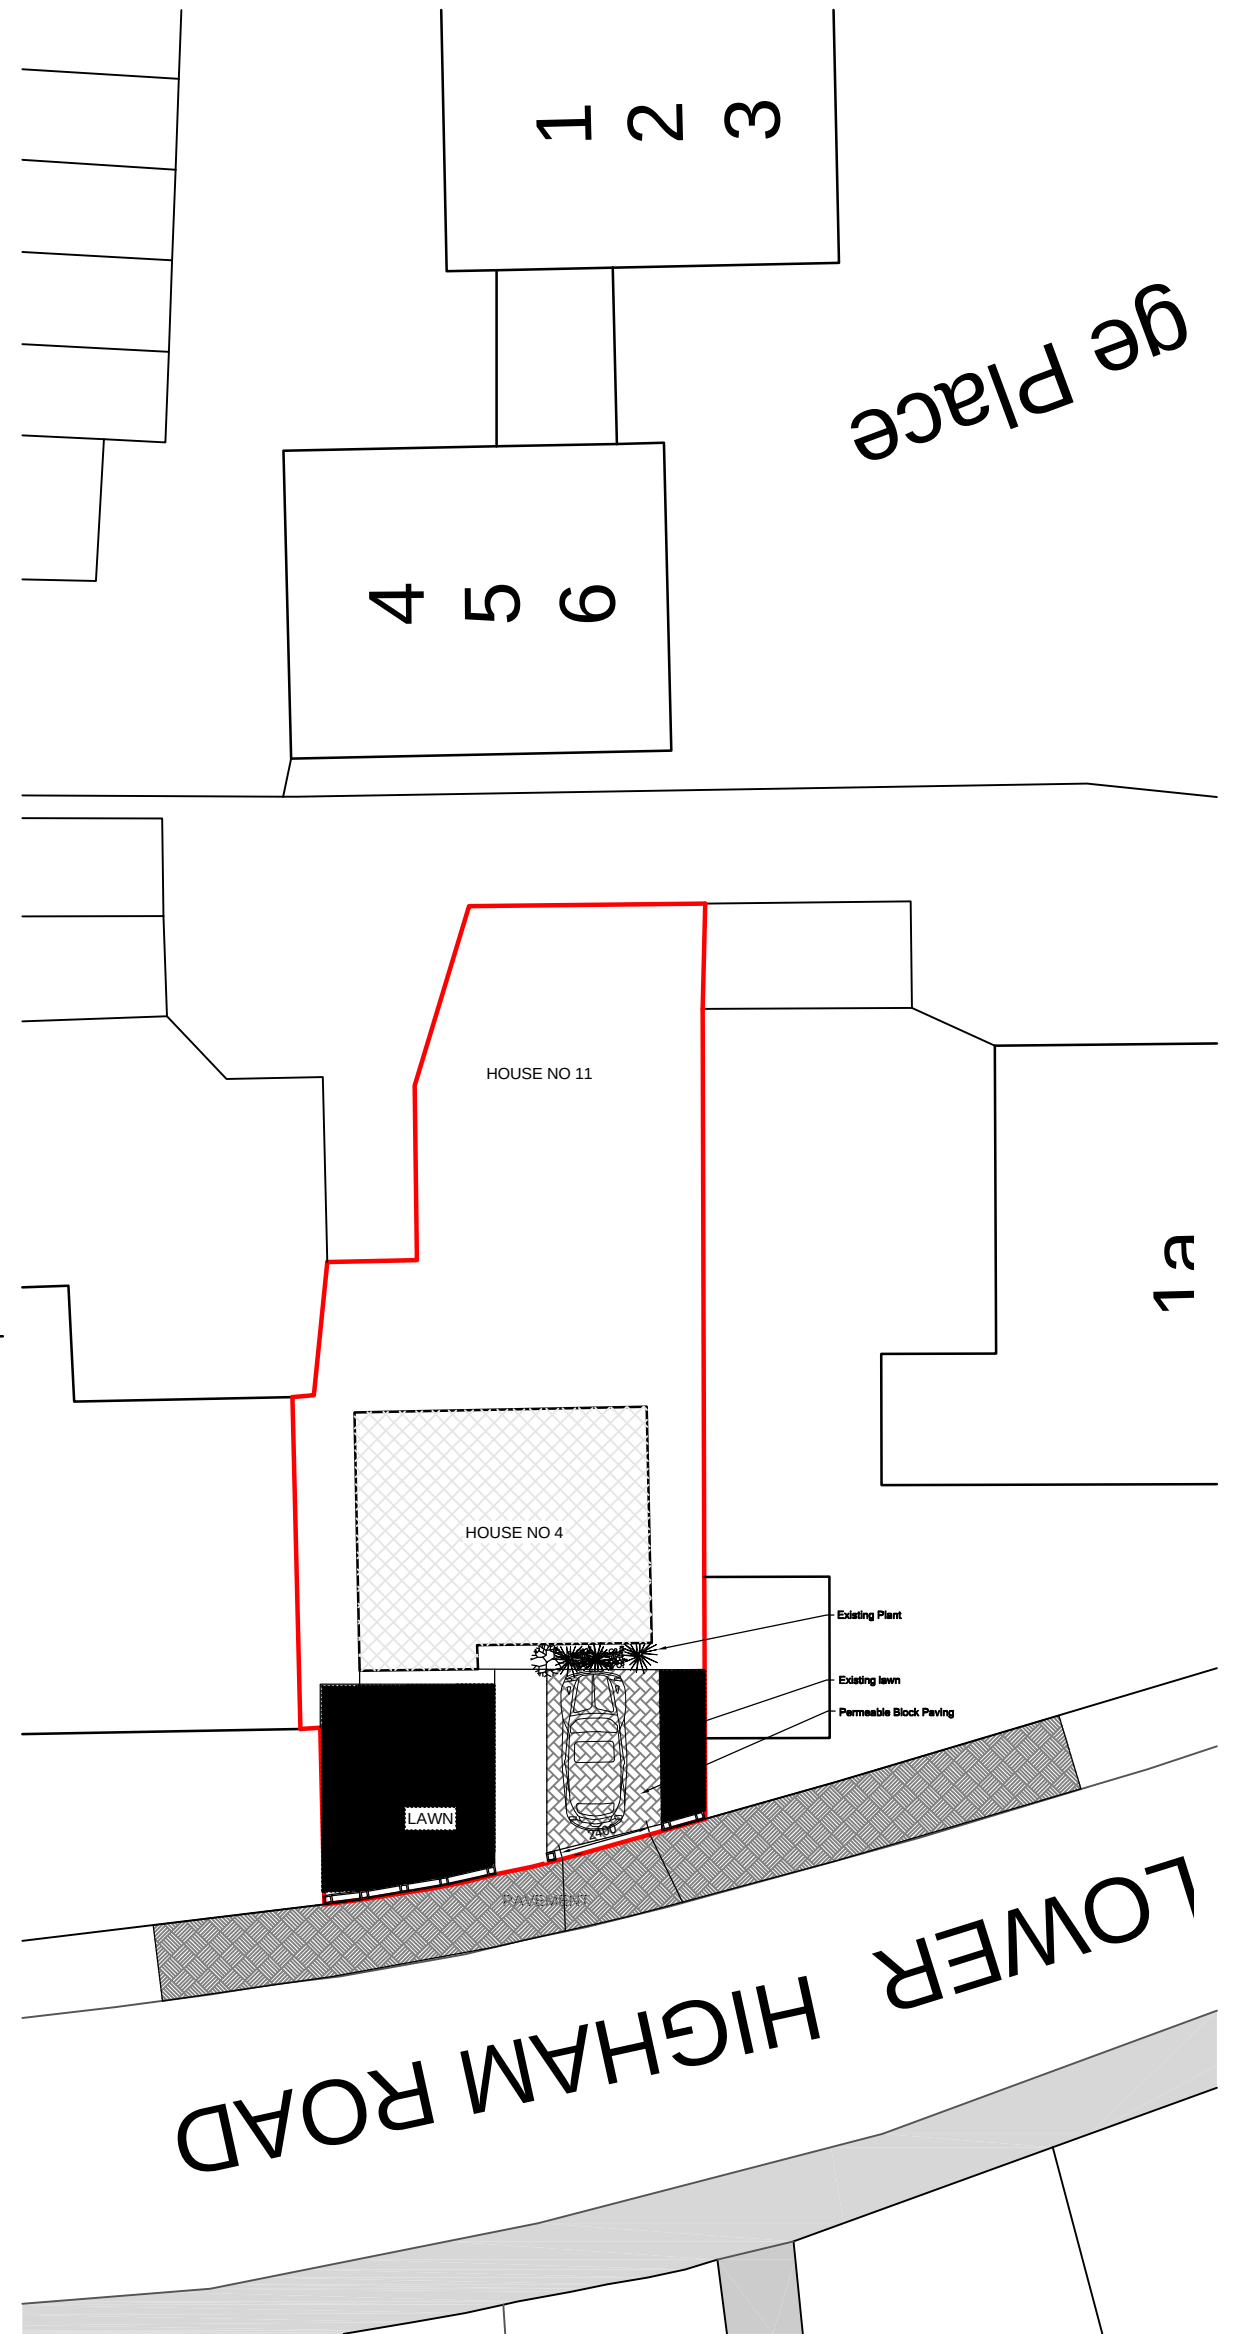

SITE PLAN
Scale 1: 200

0 1 2 3 4 5 6 7 8 9 10 Metres
1:200

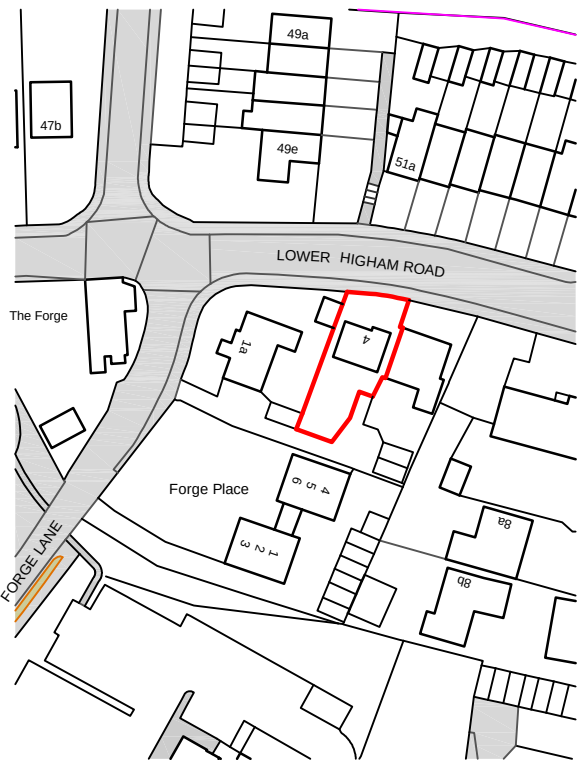

Ordnance Survey, (c) Crown Copyright 2022. All rights reserved. Licence number 100022432

LOCATION PLAN
Scale 1: 1250

0 10 20 30 40 50 Metres
1:1250

- EXISTING CLOSE BOARDED FENCE
- PROPOSED RAISED KERB
- EXISTING PATHWAY
- PROPOSED PERMEABLE BRICK PAVERS
- Bradstone Driveway Concrete Block Paving 200X100X50MM (burnt oker)
- EXISTING LAWN
- EXISTING PLANTING SHRUBS
- EXISTING PAVEMENT

Client:
Mr Oladayo Ogunjobi

PROPOSED DRIVE WAY ALTREATION
AND CROSS OVER AT

4 LOWER HIGHAM ROAD
GRAVESEND, KENT
DA12 2NG

EXISTING & PROPOSED
PLANS & ELEVATIONS

CWD
DESIGN STUDIOS
253 Holburne Road
London, SE3 8HF
Mobile: 07572068113
Tel: 020 83551276
e-mail: casey_jo@yahoo.co.uk

131002 - 01

Date: 21/06/2022 Drawn: CWD Scale: 1:50, 1:100, 1:200, 1:1250