


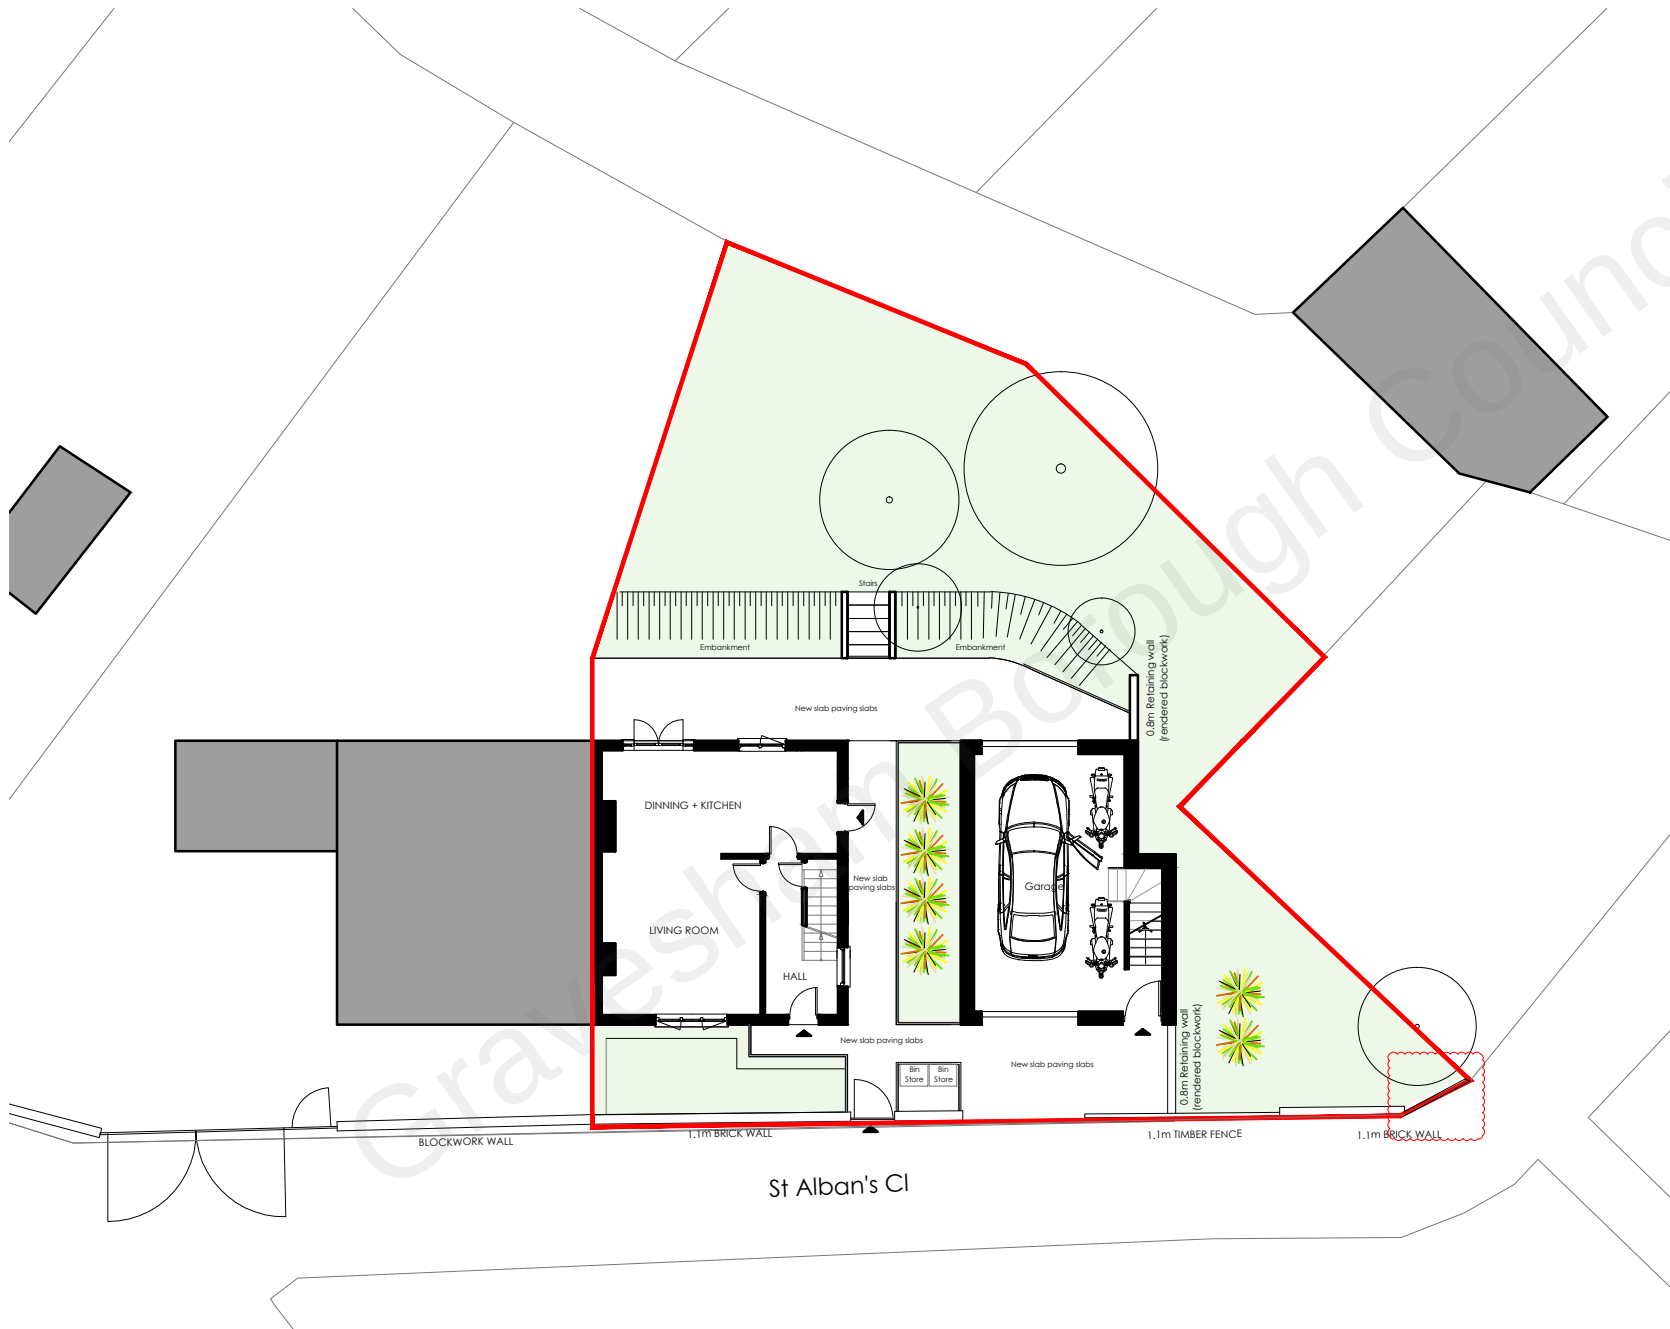

All dimensions are to be checked on site, any discrepancies are to be reported to the Architect before work commences. Do not scale from this drawing.

This drawing is to be read in conjunction with all relevant consultants and specialists drawings / documents, any discrepancies are to be reported to the Architect before the affected work commences.

All structural components shown are indicative only. Details / calculations of structural members are to be provided by the Structural Engineer.

This drawing is copyright.

rev P2 2022.04.25 amended boundary line

scale 1:200
0m 2m 4m 6m



Key:

— Boundary Line

PAWLUCKI
ARCHITECTS

55B Darwin Street, SE171HA LONDON
Tel: 07902742804 e-mail: pawlucki.tomasz@gmail.com

PROJECT

St Alban's House

CLIENT

Private

DRAWING

Proposed Site Plan

SCALE

1:200@a4

DATE

February 2022

NUMBER

015-101

REVISION

P2