


GENERAL NOTE:
THIS DRAWING IS COPYRIGHT OF RUMMEY DESIGN.
THIS DRAWING MUST BE READ IN CONJUNCTION WITH THE DESIGNER'S RISK
ASSESSMENT, SPECIFICATION AND ALL OTHER RELEVANT DOCUMENTATION AND
DRAWINGS.
DO NOT SCALE FROM THIS DRAWING OR ITS DIGITAL FILE. ONLY FIGURED DIMENSIONS
ARE TO BE USED. IF IN DOUBT- ASK.

existing building

proposed building

existing building -
internal arrangements
modified

proposed building

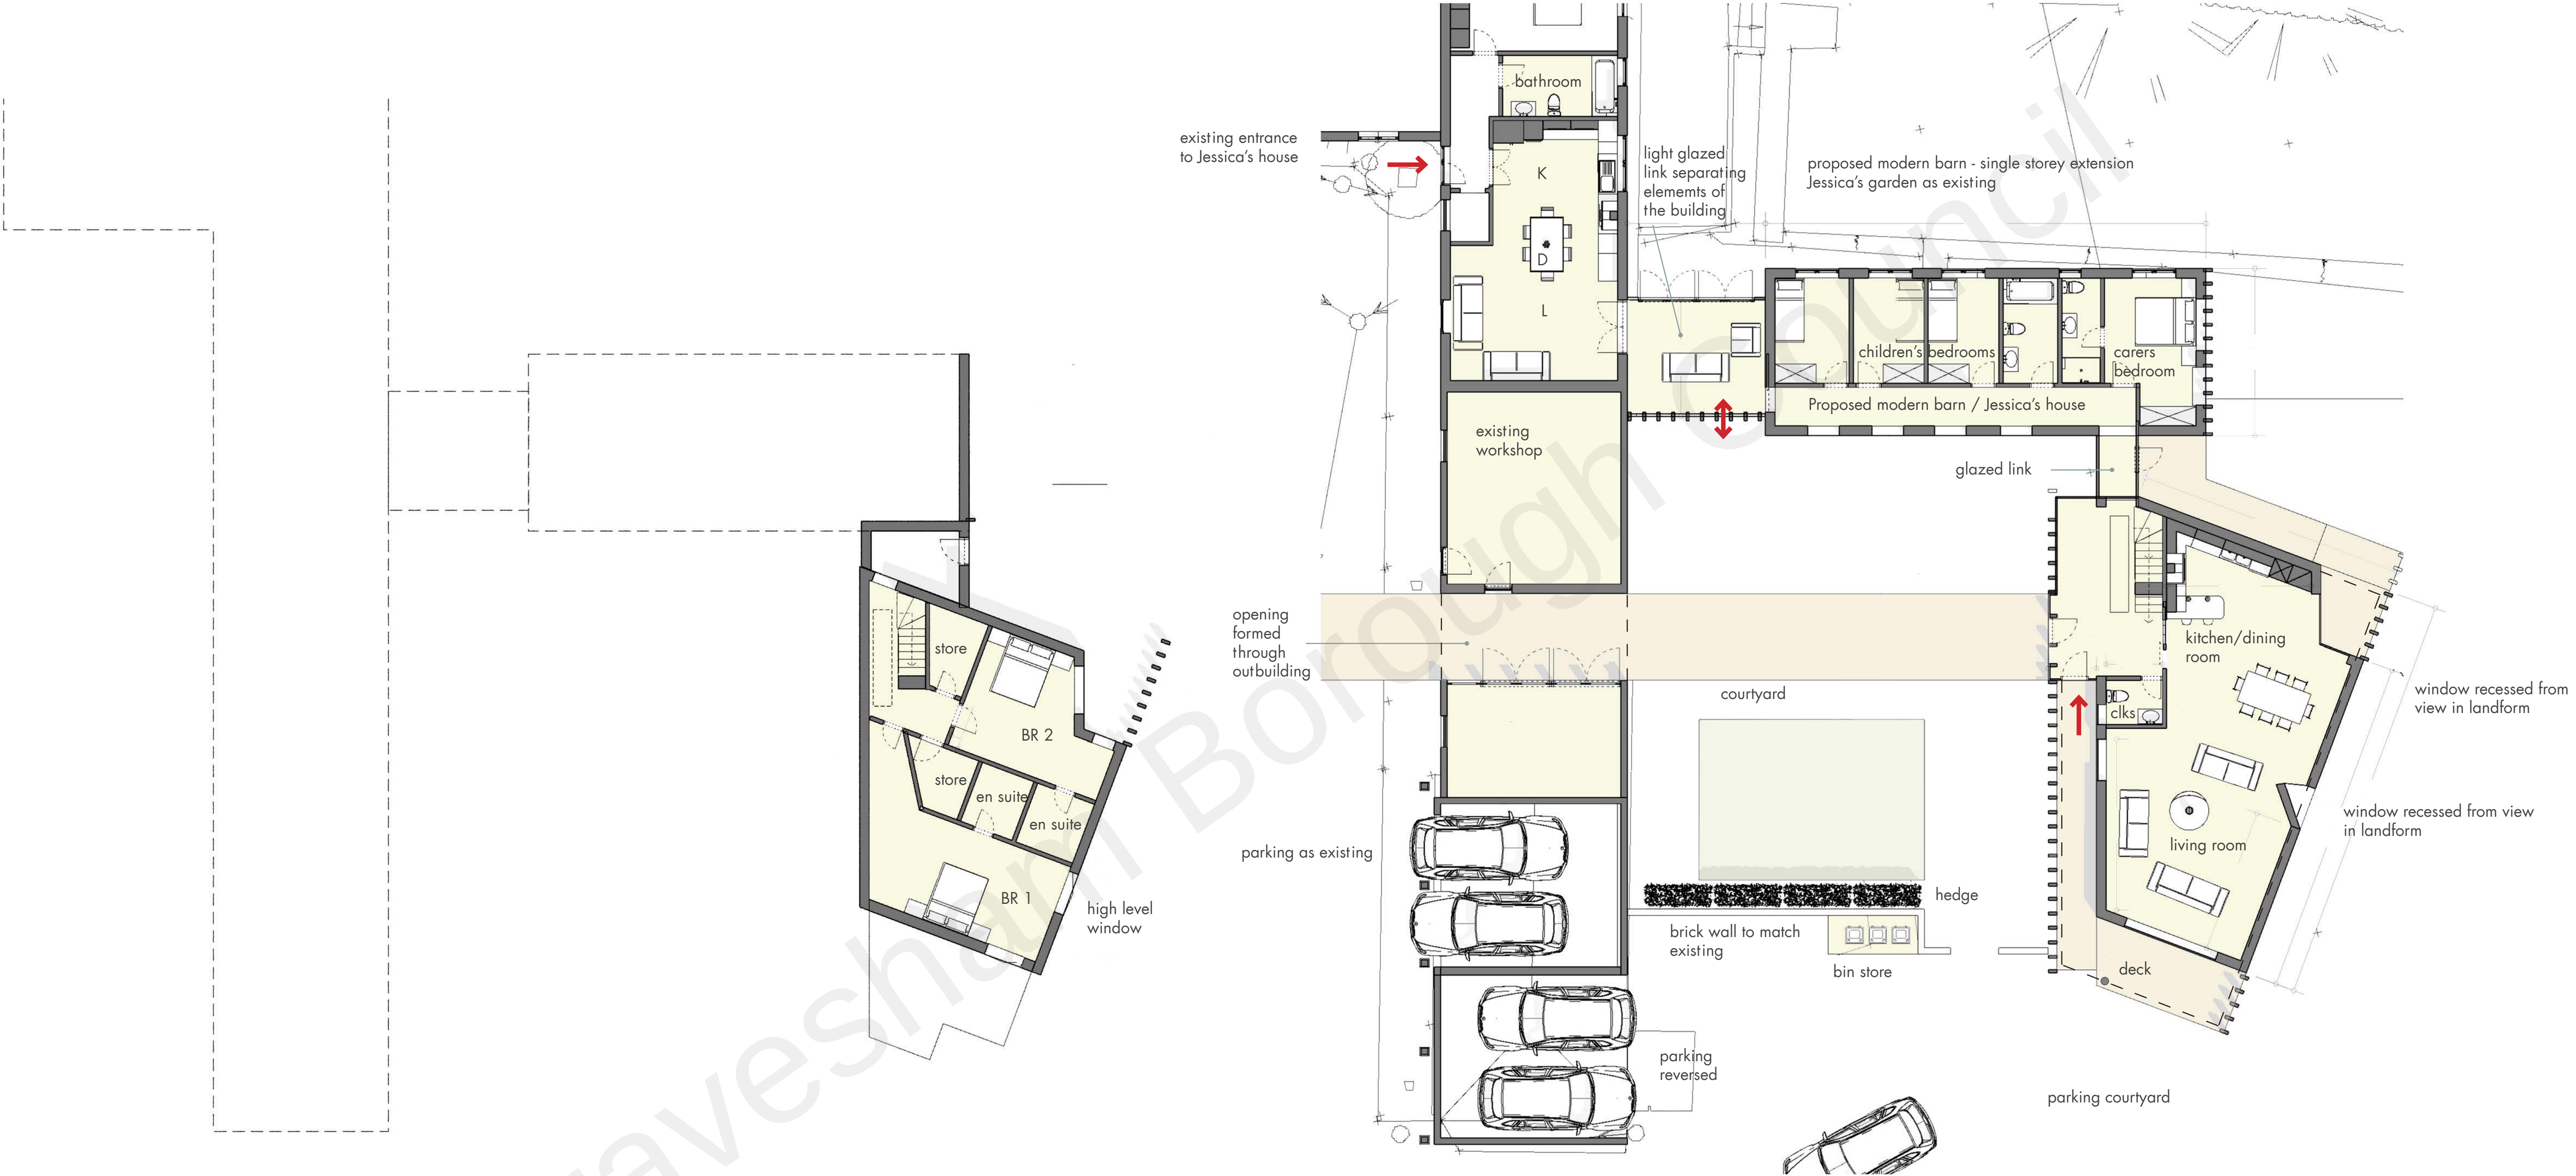

1 lower ground floor

Scale 1:100

2 ground floor

Scale 1:100

floor plans

Scale 1:100

01 20.05.22 RR/AS annotation to proposed/existing buildings
00 03.05.22 RR/AS for planning

REV	DATE	DRAWN/CHECKED	DESCRIPTION
01	20.05.22	RR/AS	annotation to proposed/existing buildings
00	03.05.22	RR/AS	for planning
FOR PLANNING			
PROJECT			
RD1769 Cobhambury Barn			
DRAWING			
lower ground and ground floor plans			
DATE	DRAWN/CHECKED	SCALE @ A1	DRAWING NO.
20.05.2022	RR/AS	As Shown	RD1769-Z0-P-A100
			REVISION NO. 01

Rummey design

The Armoury, 48a High Street, Sevenoaks, Kent TN13 1JG
t +44 (0) 1732 743 753 f +44 (0) 1732 743 178
e rdo@rummey.co.uk w www.rummey.co.uk

Masterplanners • Urban Designers • Landscape Architects • Architects