


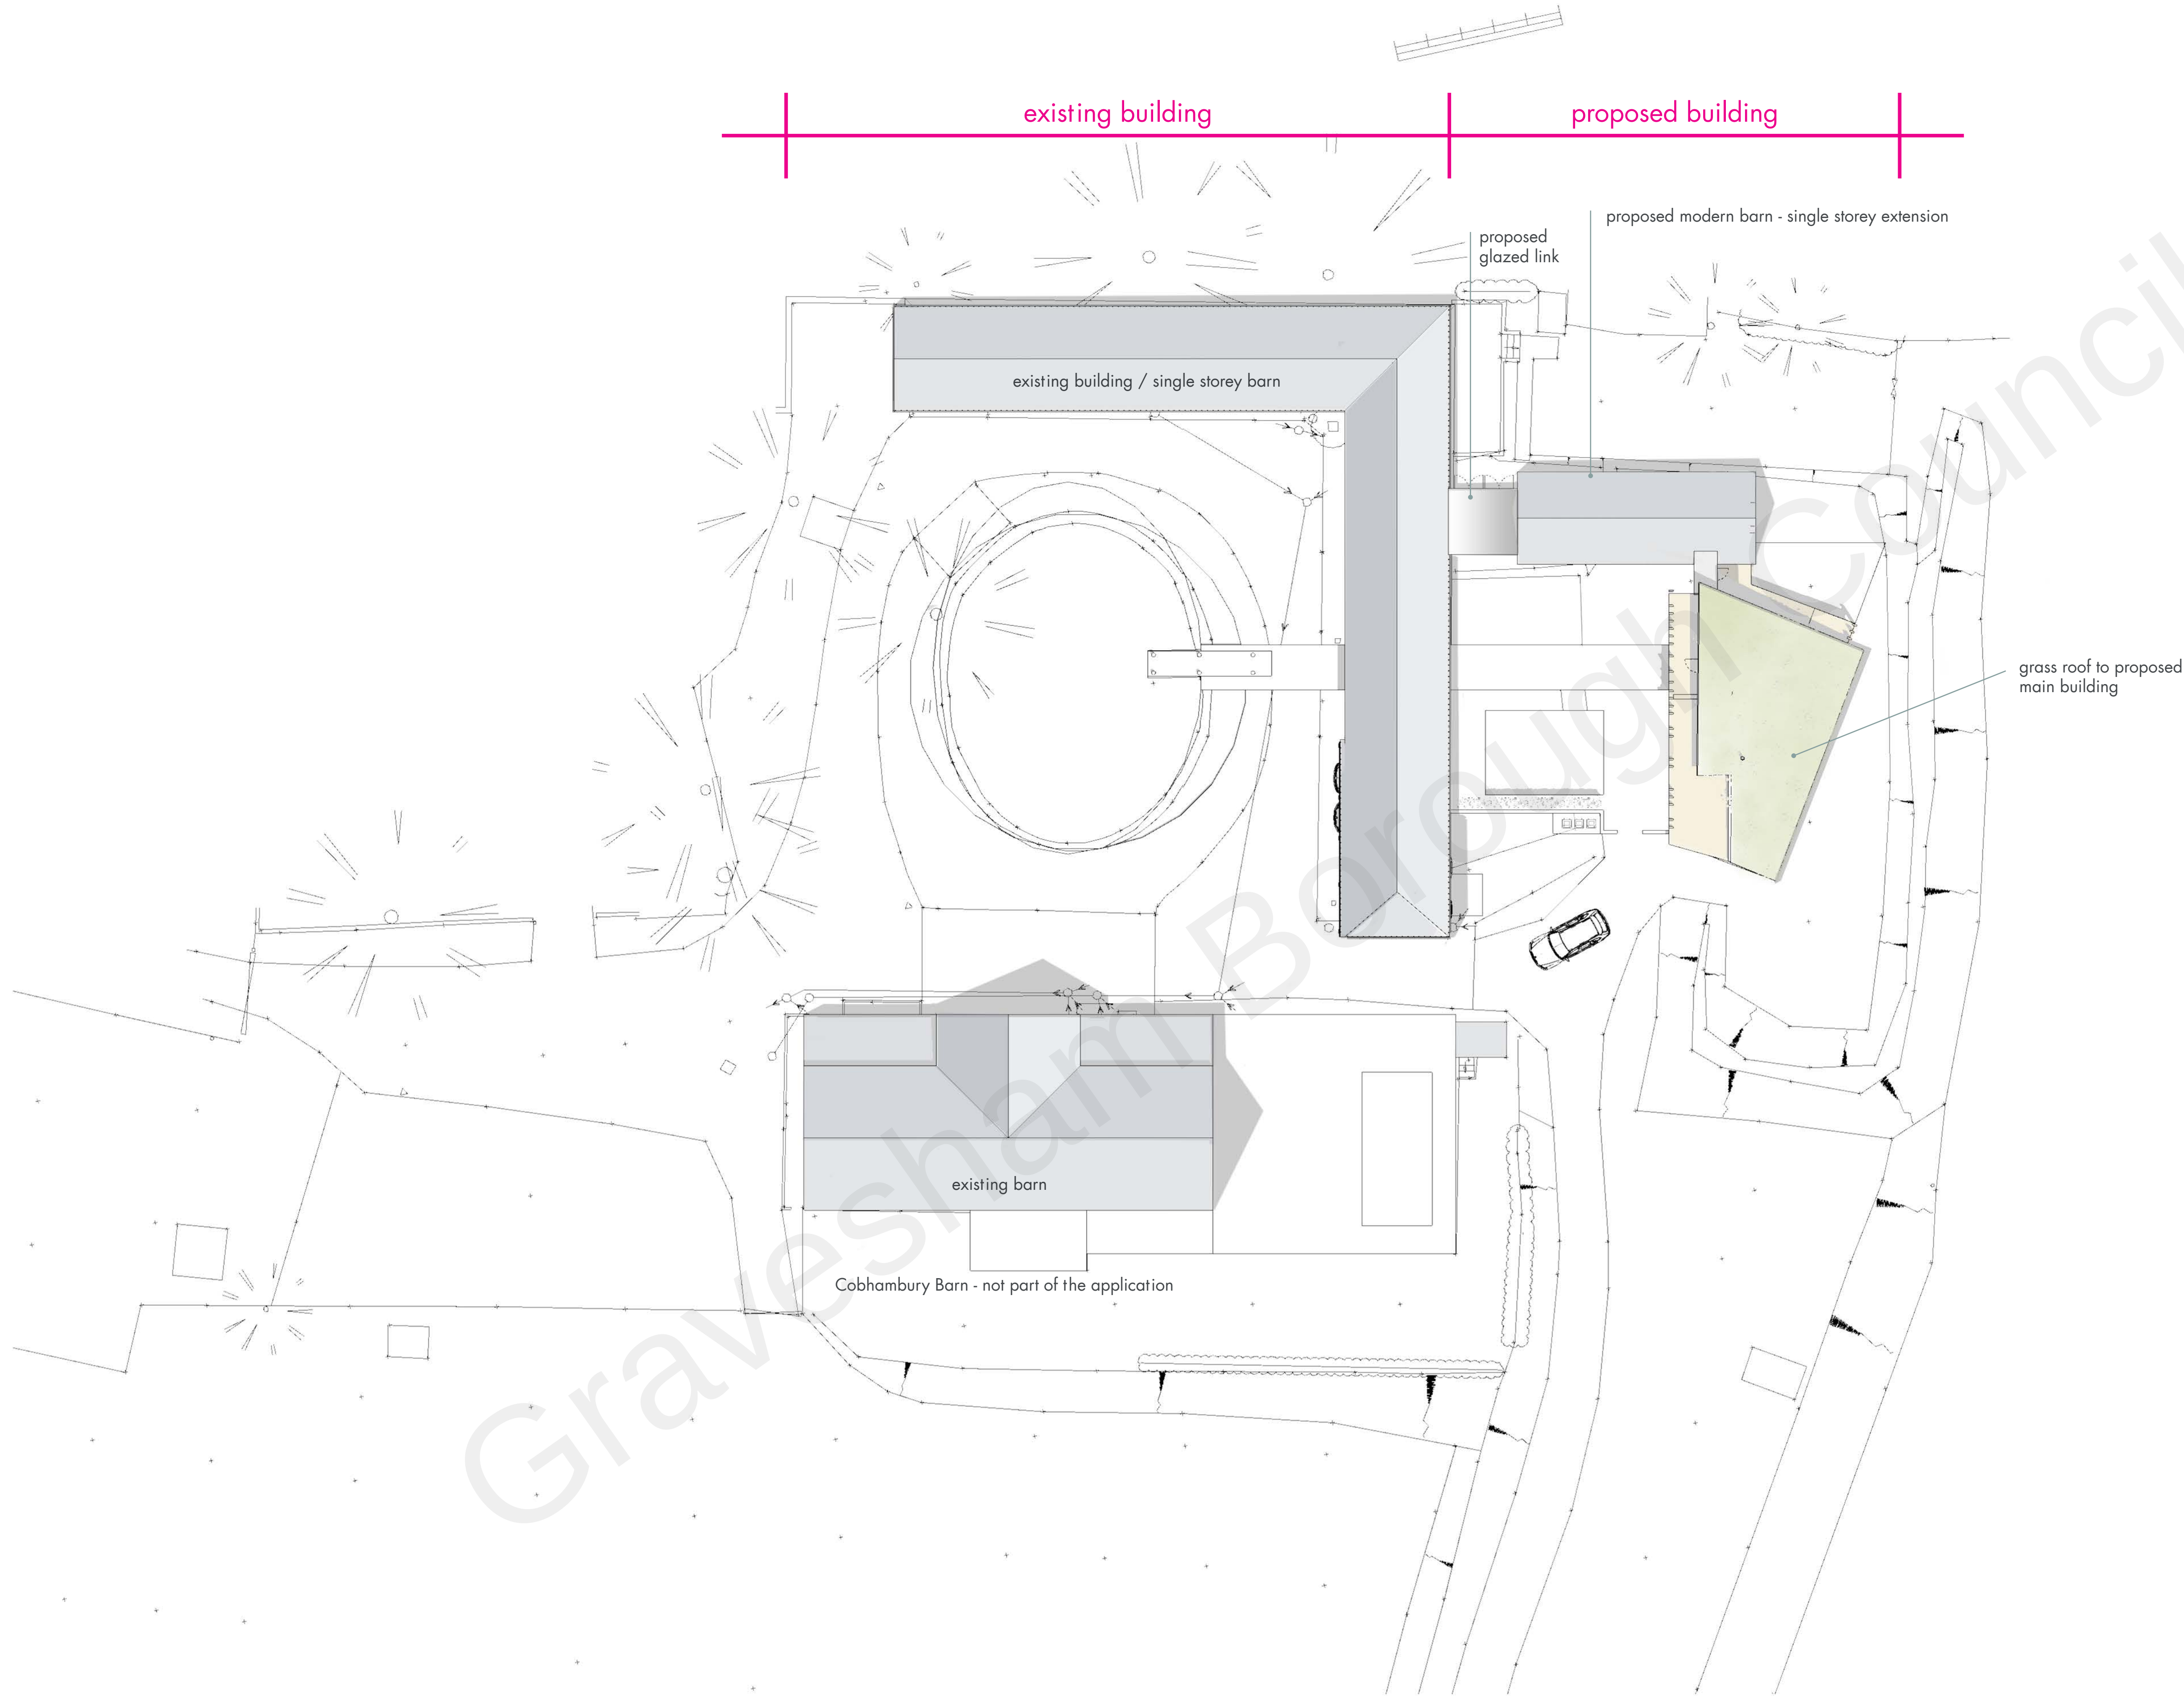


GENERAL NOTE:
THIS DRAWING IS COPYRIGHT OF RUMMEY DESIGN.
THIS DRAWING MUST BE READ IN CONJUNCTION WITH THE DESIGNER'S RISK
ASSESSMENT, SPECIFICATION AND ALL OTHER RELEVANT DOCUMENTATION AND
DRAWINGS.
DO NOT SCALE FROM THIS DRAWING OR ITS DIGITAL FILE. ONLY FIGURED DIMENSIONS
ARE TO BE USED. IF IN DOUBT- ASK.

01	20.05.22	RR/AS	annotation to proposed/existing buildings	
00	03.05.22	RR/AS	for planning	
REV	DATE	DRAWN/CHECKED	DESCRIPTION	
STATUS				
FOR PLANNING				
PROJECT				
RD1769 Cobhambury Barn				
DRAWING				
site plan				
DATE	DRAWN/CHECKED	SCALE @ A1	DRAWING NO.	REVISION NO.
20.05.2022	RR/AS	As Shown	RD1769-Z0-P-L101	01

1 site plan

Scale 1:200

 

Rummey design

The Armoury, 48a High Street, Sevenoaks, Kent TN13 1JG
t +44 (0) 1732 743 753 f +44 (0) 1732 743 178
e rda@rummey.co.uk w www.rummey.co.uk
Masterplanners • Urban Designers • Landscape Architects • Architects