





3 proposed west elevation

Scale 1:100 @ A1

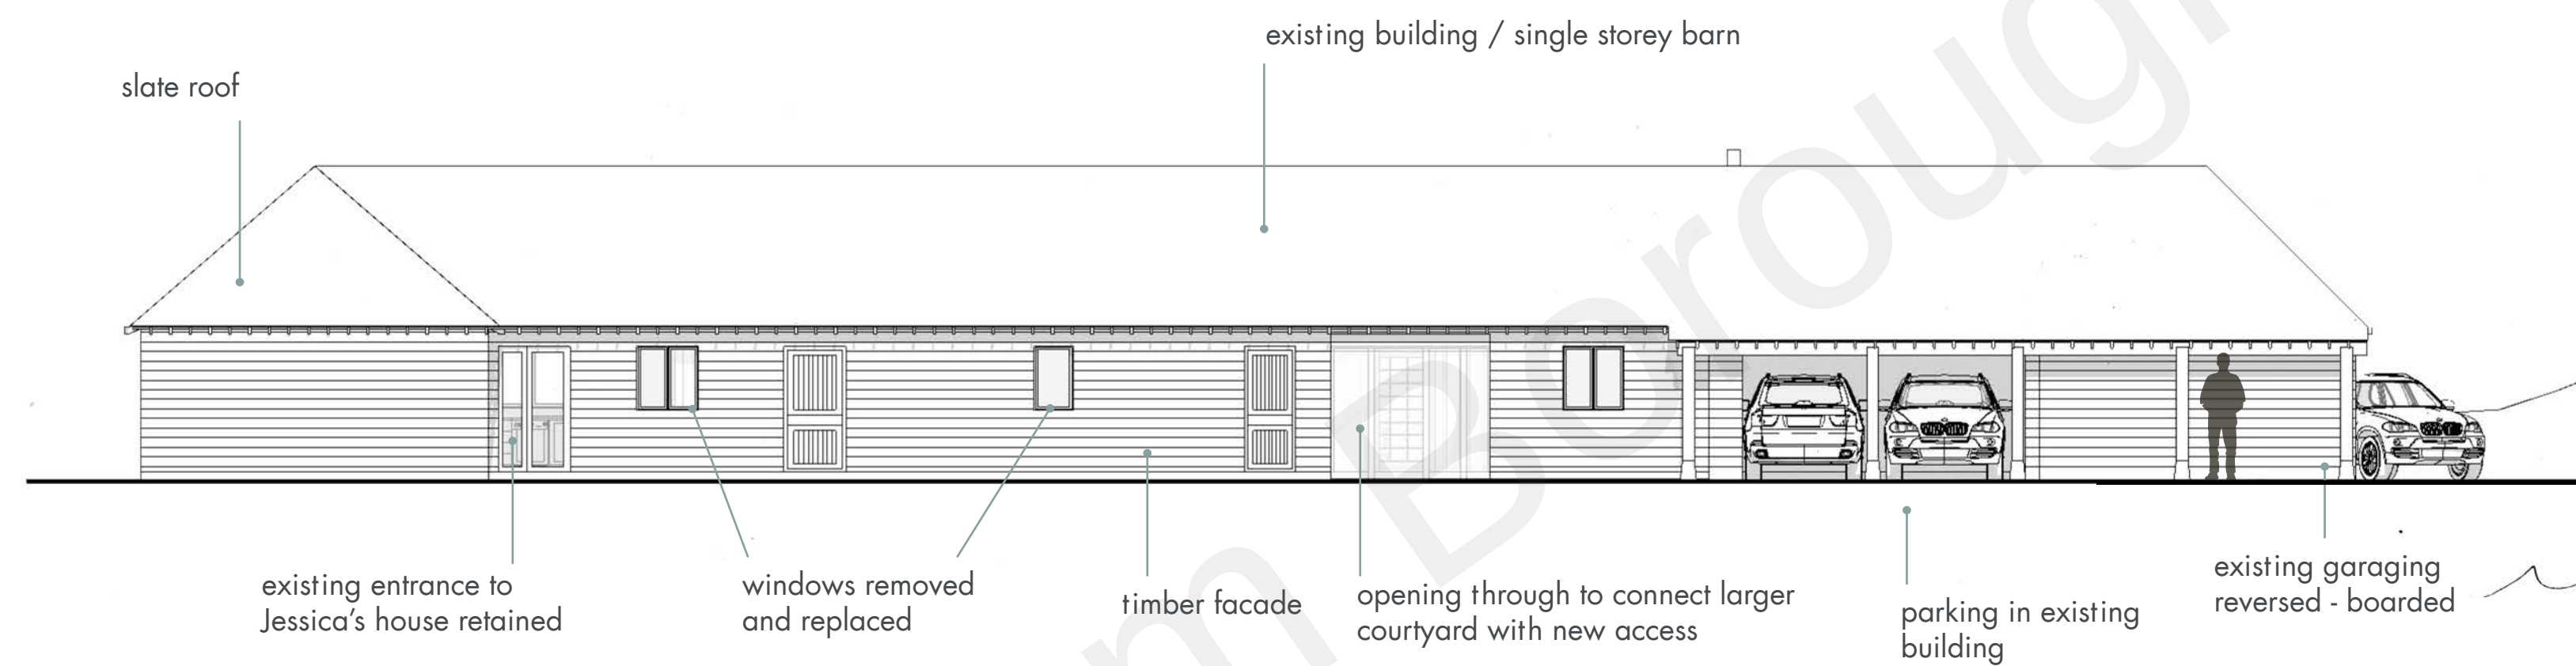

4 proposed west elevation (existing barn)

Scale 1:100 @ A1

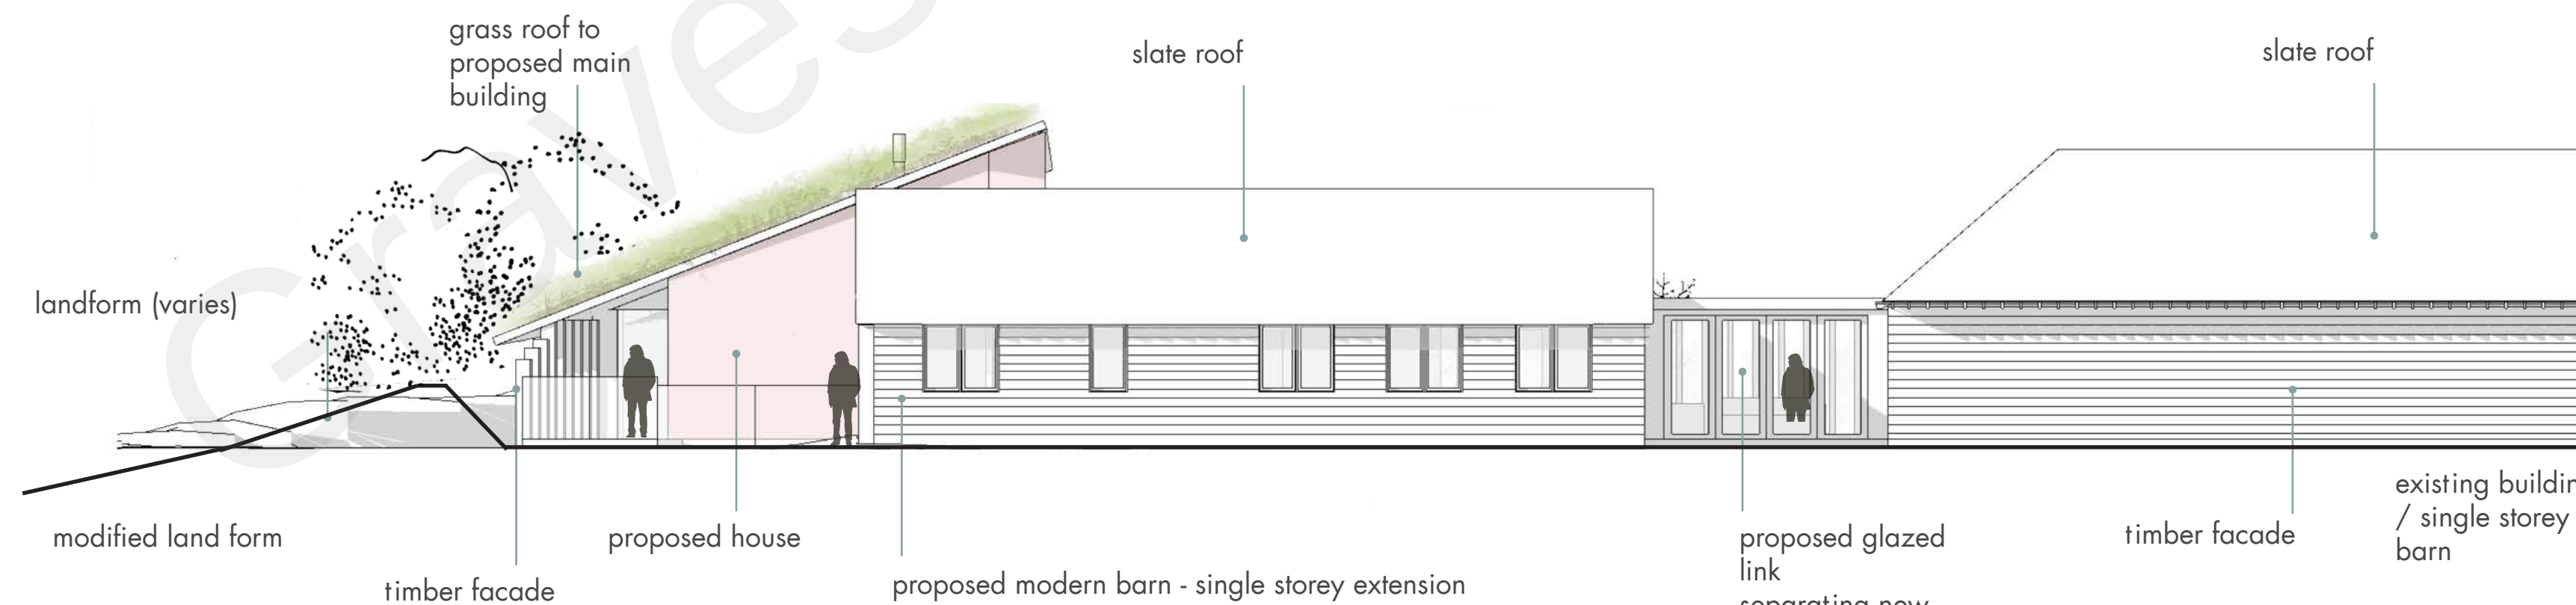

5 proposed north elevation

Scale 1:100 @ A1



GENERAL NOTE:
THIS DRAWING IS COPYRIGHT OF RUMMEY DESIGN.
THIS DRAWING MUST BE READ IN CONJUNCTION WITH THE DESIGNER'S RISK
ASSESSMENT, SPECIFICATION AND ALL OTHER RELEVANT DOCUMENTATION AND
DRAWINGS.
DO NOT SCALE FROM THIS DRAWING OR ITS DIGITAL FILE. ONLY FIGURED DIMENSIONS
ARE TO BE USED. IF IN DOUBT-ASK.

01 20.05.22 RR/AS annotation to proposed/existing buildings
00 03.05.22 RR/AS for planning

REV	DATE	DRAWN/CHECKED	DESCRIPTION
1	20.05.22	RR/AS	FOR PLANNING

STATUS
FOR PLANNING

PROJECT
RD1769 Cobhambury Barn

DRAWING
proposed elevations and section

DATE 20.05.2022 DRAWN/CHECKED RR/AS SCALE @ A1 As Shown DRAWING NO. RD1769-Z0-P-A501 REVISION NO. 01

FOR PLANNING

RD1769 Cobhambury Barn

