



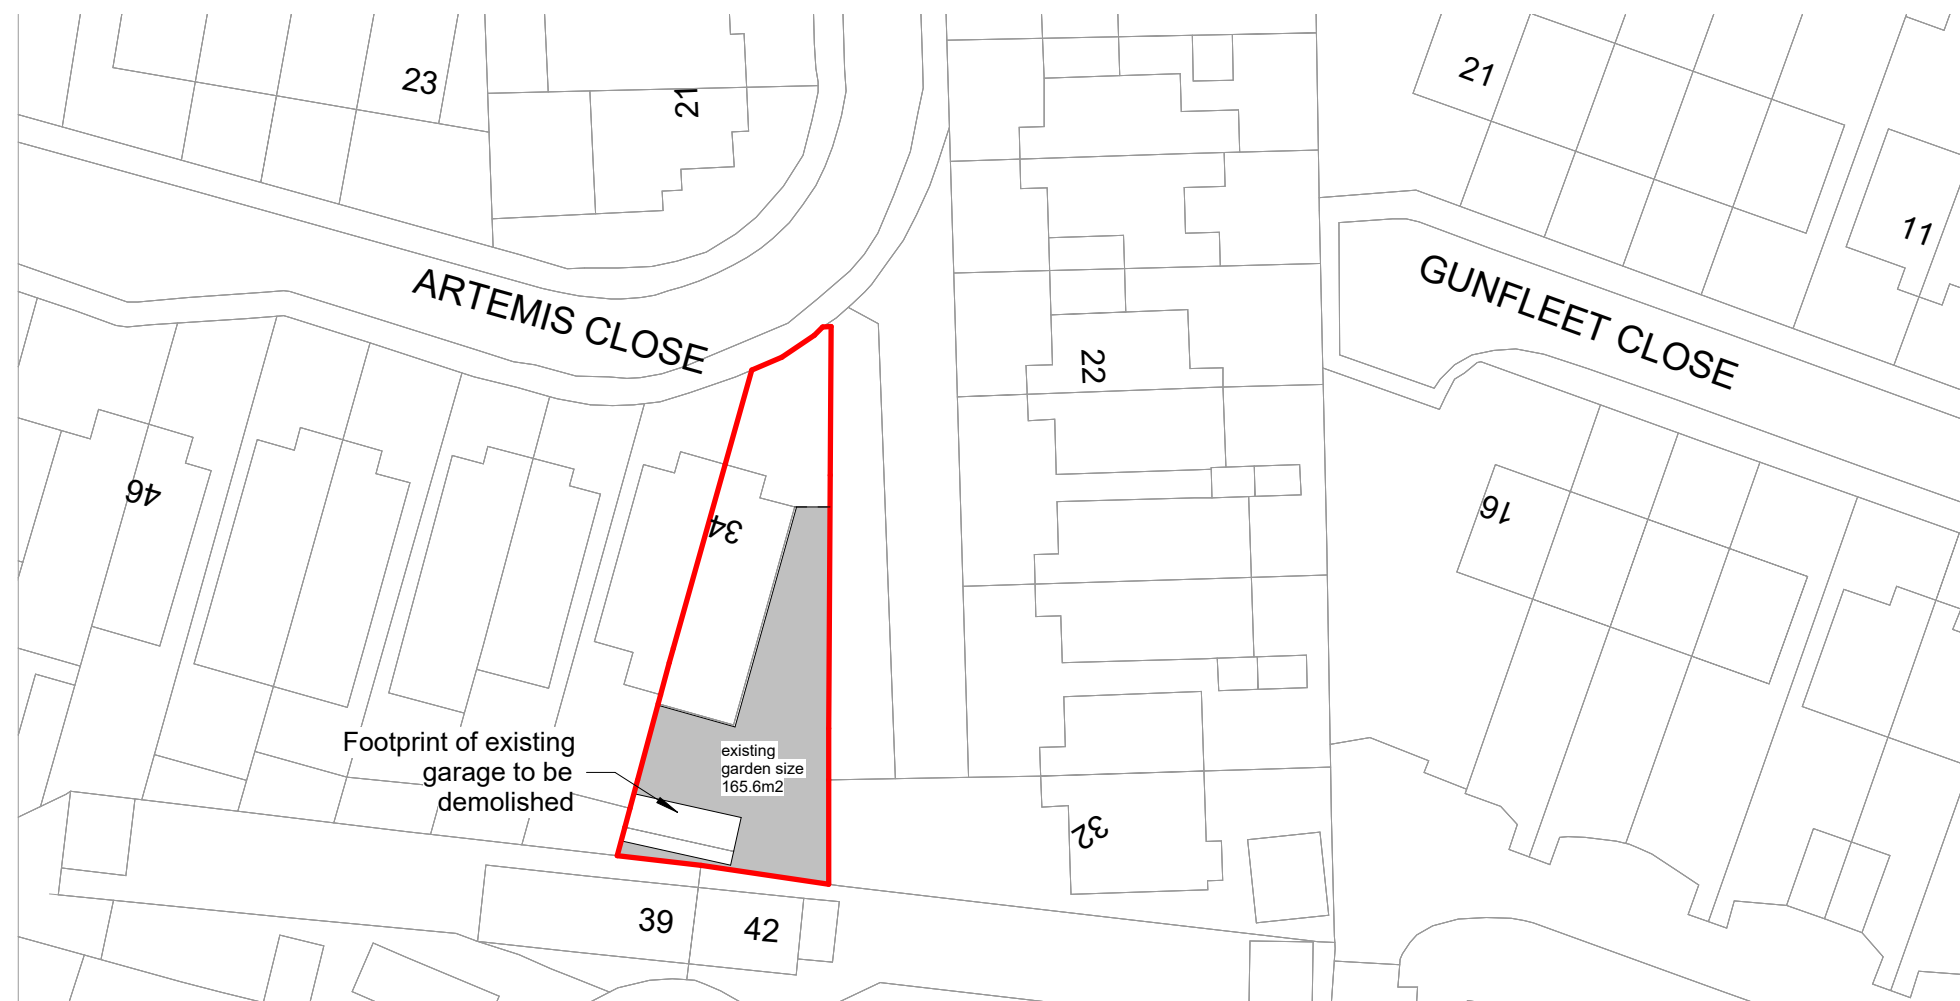

1 Site Plan Existing
1 : 500

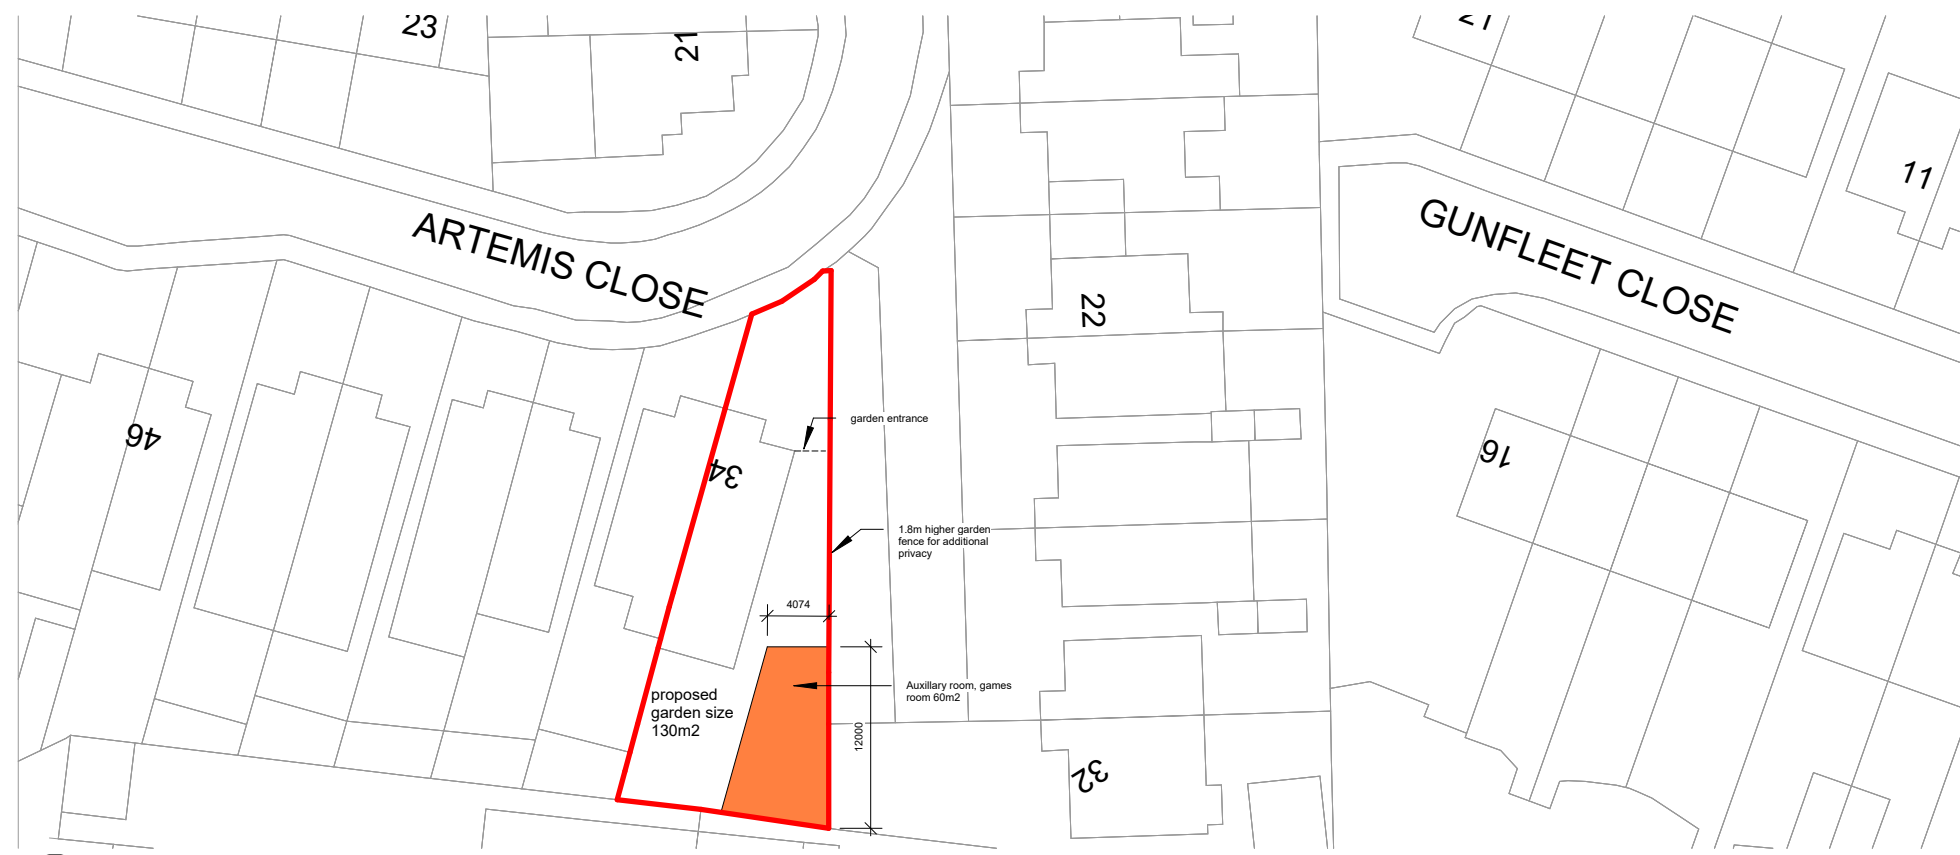

2 Site Plan Proposed with garden size
1 : 500



3 Site Location Plan
1 : 1250

Scale bars:
1:1250 scale: 0 to 50 m
1:500 scale: 0 to 25 m

No.	Description	Date

PURPOSE OF ISSUE
PLANNING

PROJECT

34 ARTEMIS
CLOSE DA12 2QN

CLIENT
BS

Scale (@ A2) Date Drawn by

As indicated 11/02/2021 AAD

SHEET
**Site Plan and
Location Plan**

DRAWING NUMBER
A100

A D S
ADENI-DESIGN-STUDIO

M:07909041136

