



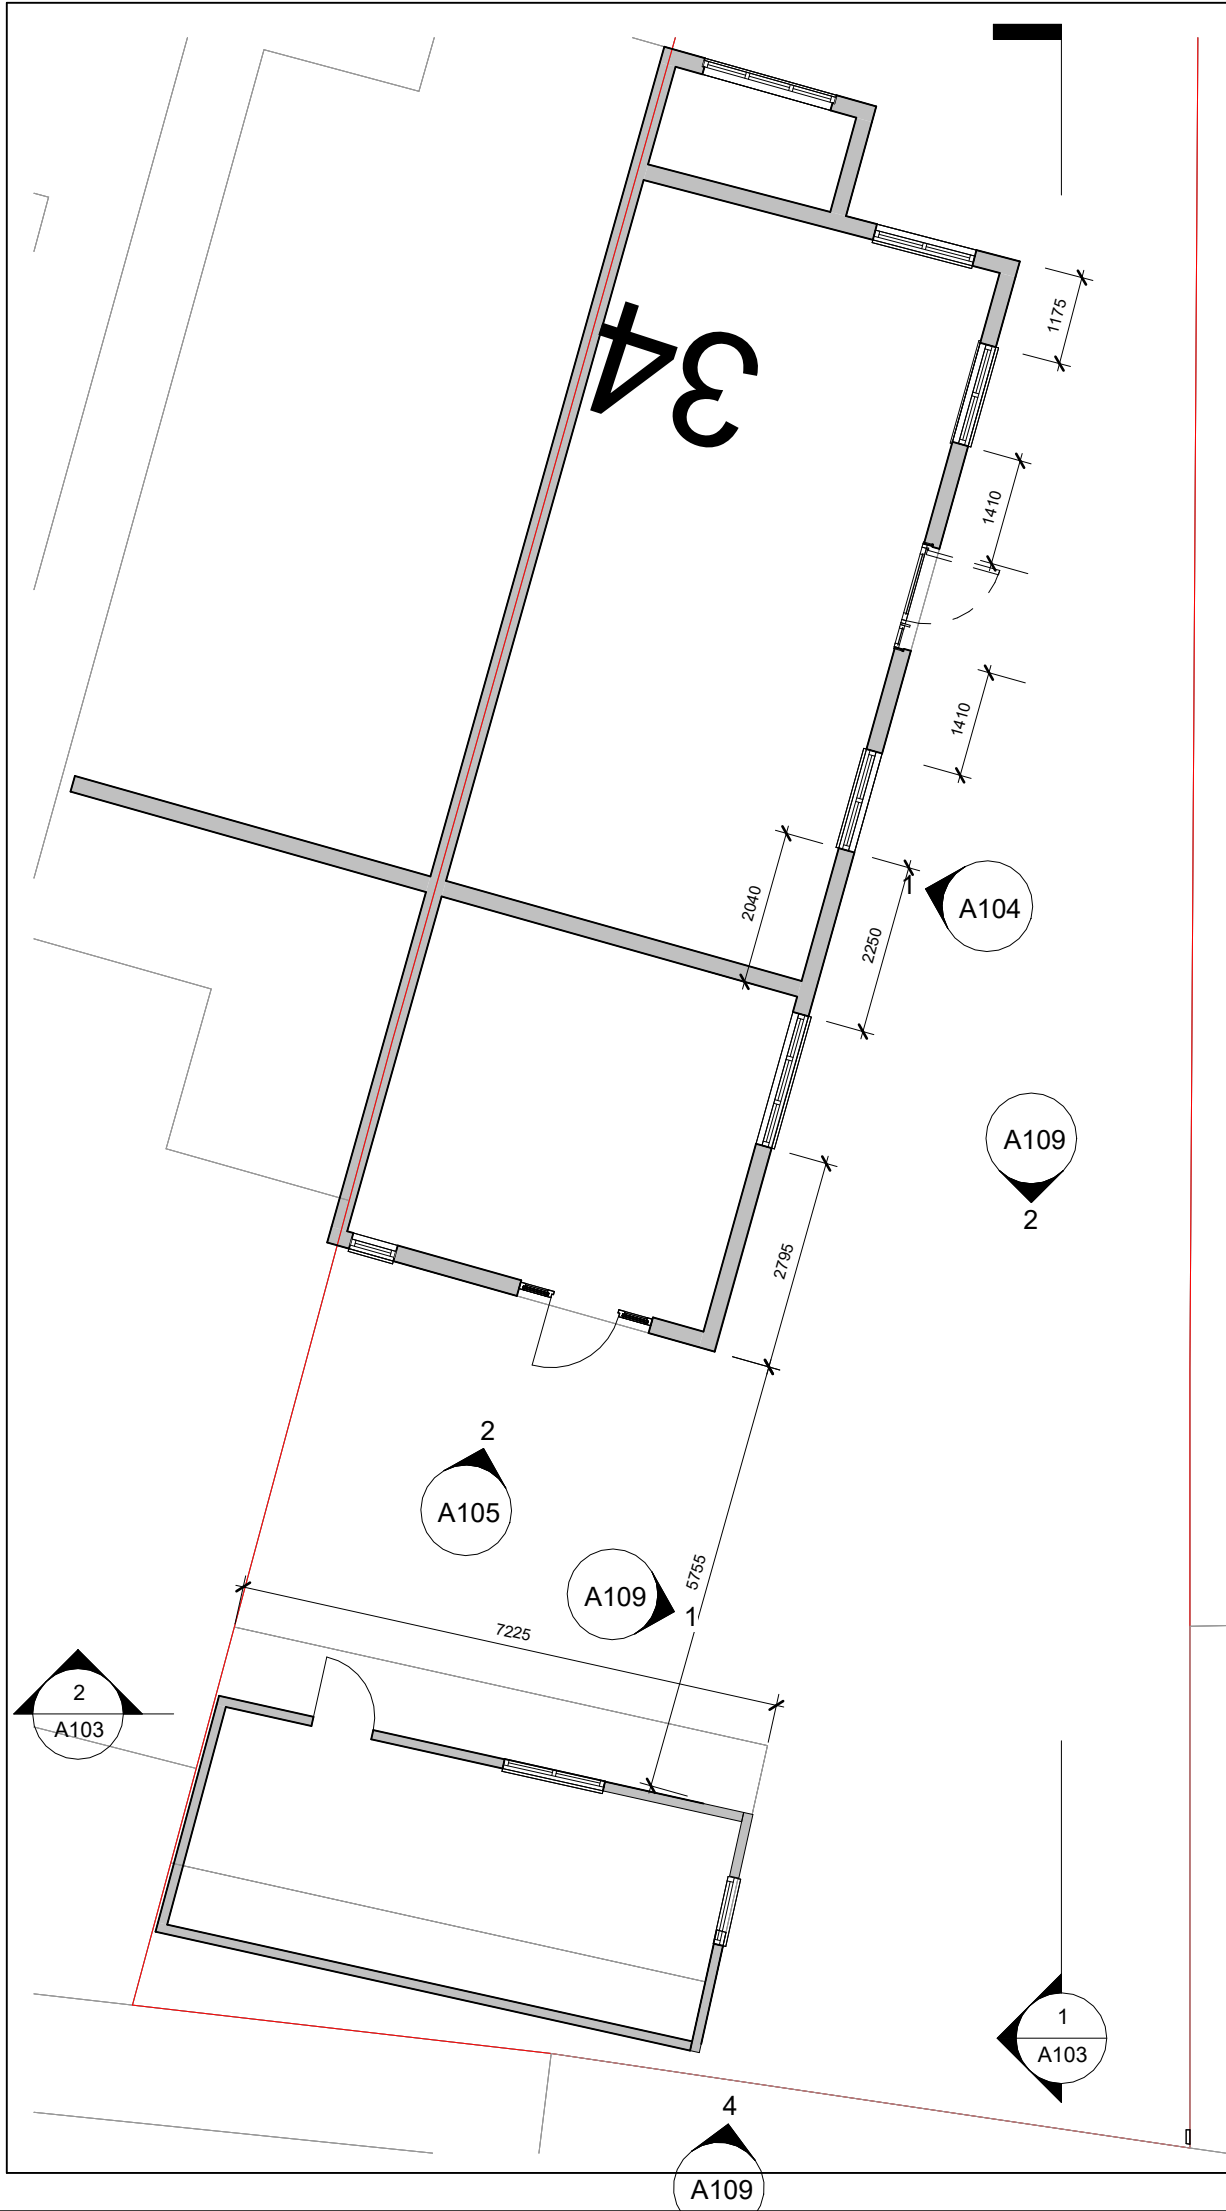

1 EXISTING GROUND FLOOR PLAN (GARAGE TO BE DEMOLISHED)
1 : 100

 

NOTES:

All dimensions to be verified on site and is in mm.

Builder to verify all dimensions, heights and levels prior to commencement of work.

All documents shall be checked to ensure that they are compatible by the contractor before construction commences. In the event of apparent ambiguity or contradiction the engineer and/or architect shall be notified immediately.

The contractor in preparing his estimate shall visit the site and acquaint himself with the problems involved .

The contrator shall issue all statutory notices to the local Authority during progress and completion of works.

All drawings are copyrighted to the technician. Reproducing is not permitted without consent

No.	Description	Date

PURPOSE OF ISSUE PLANNING		A D S ADENI-DESIGN-STUDIO
PROJECT		
34 ARTEMIS CLOSE DA12 2QN		
CLIENT BS		
Scale (@ A2)	Date	Drawn by
1 : 100	11/02/2021	Author
SHEET		M:07909041136
Existing Ground Floor Plan		
DRAWING NUMBER		REV
A106		