



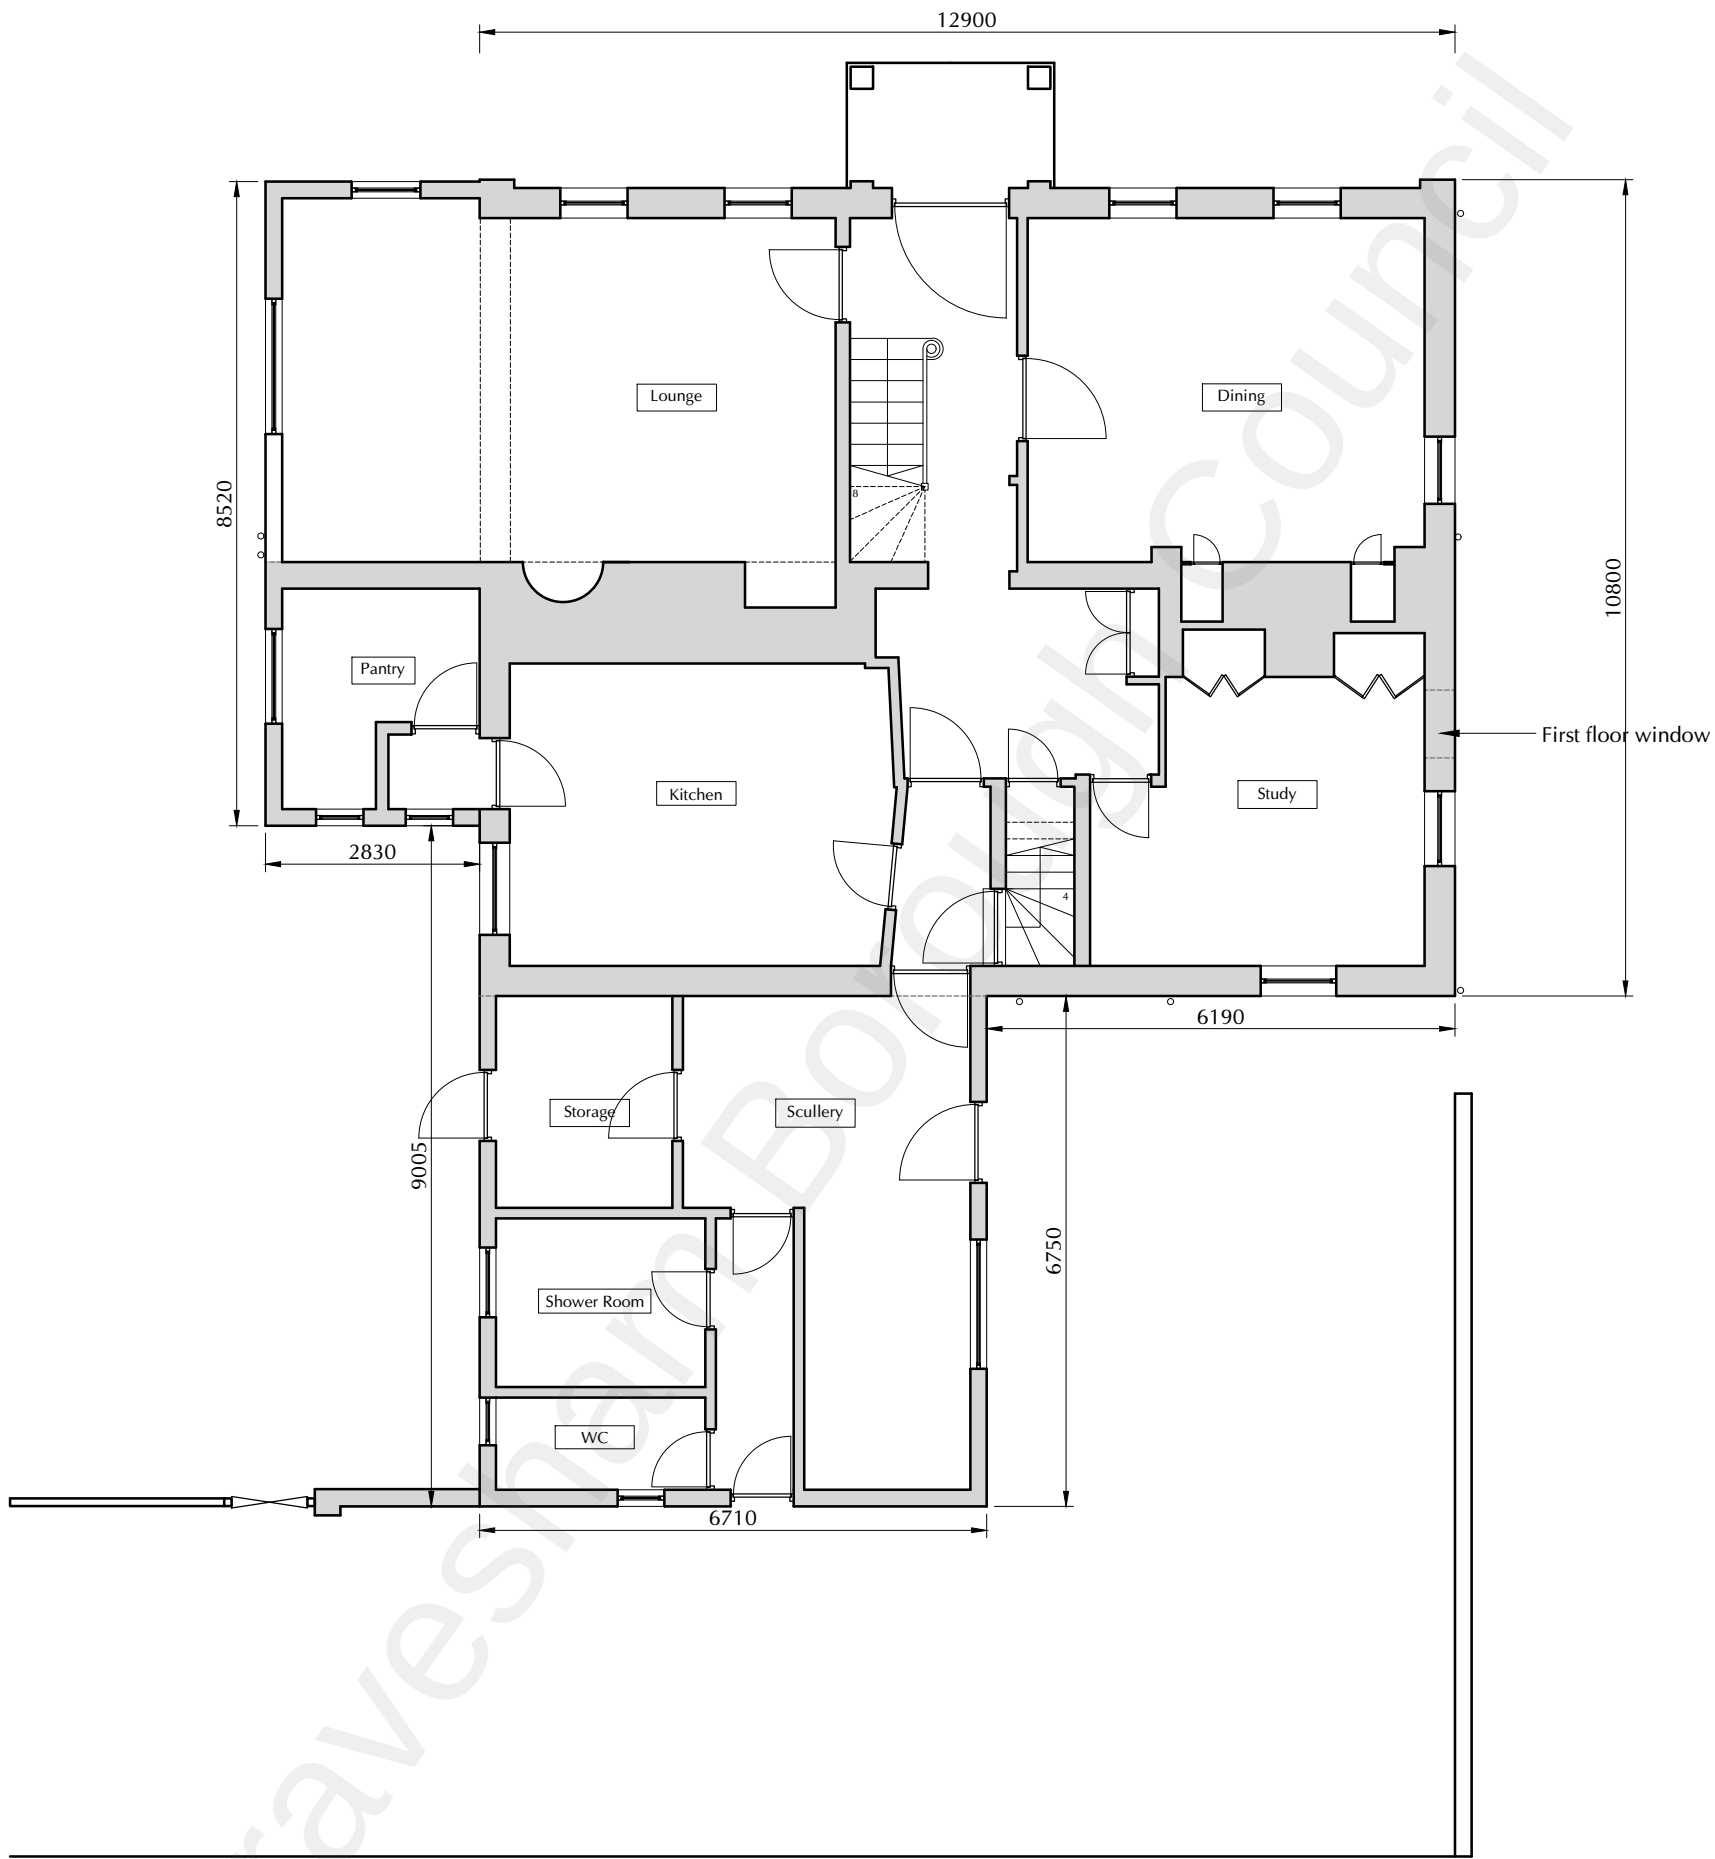

Ground Floor

02 001 Existing Ground Floor Plan

1:100

 

NOTES

1. ©RDA Consultant Architects. Drawing not for construction. Do not scale from this drawing in either paper or digital form. Use written dimensions only. All dimensions are given in millimeters unless otherwise stated.
2. All survey information by others. Check all dimensions on site. Site boundaries to be confirmed by client solicitors with reference to title deeds.
3. This drawing is intended for use by the commissioning client only. RDA do not assume any liability to any third party for the information herein.

REVISIONS	00/00/00	XX
-	First Issue	

JOB TITLE			
Dairy Farm House, Higham Rochester, ME3 7LD			
DWG TITLE			
Existing Ground Floor Plan			
DATE	BY	CHECKED BY	A3
23/06/22	KNL	RND	
DWG NO.	REV.	STATUS	
3043 (02) 001		Planning	

RaynerDaviesArchitects

Nottingham | Kent

The Joiners Shop
The Historic Dockyard
Chatham
Kent
ME4 4TZ

01634816020
www.rd-architects.co.uk

