



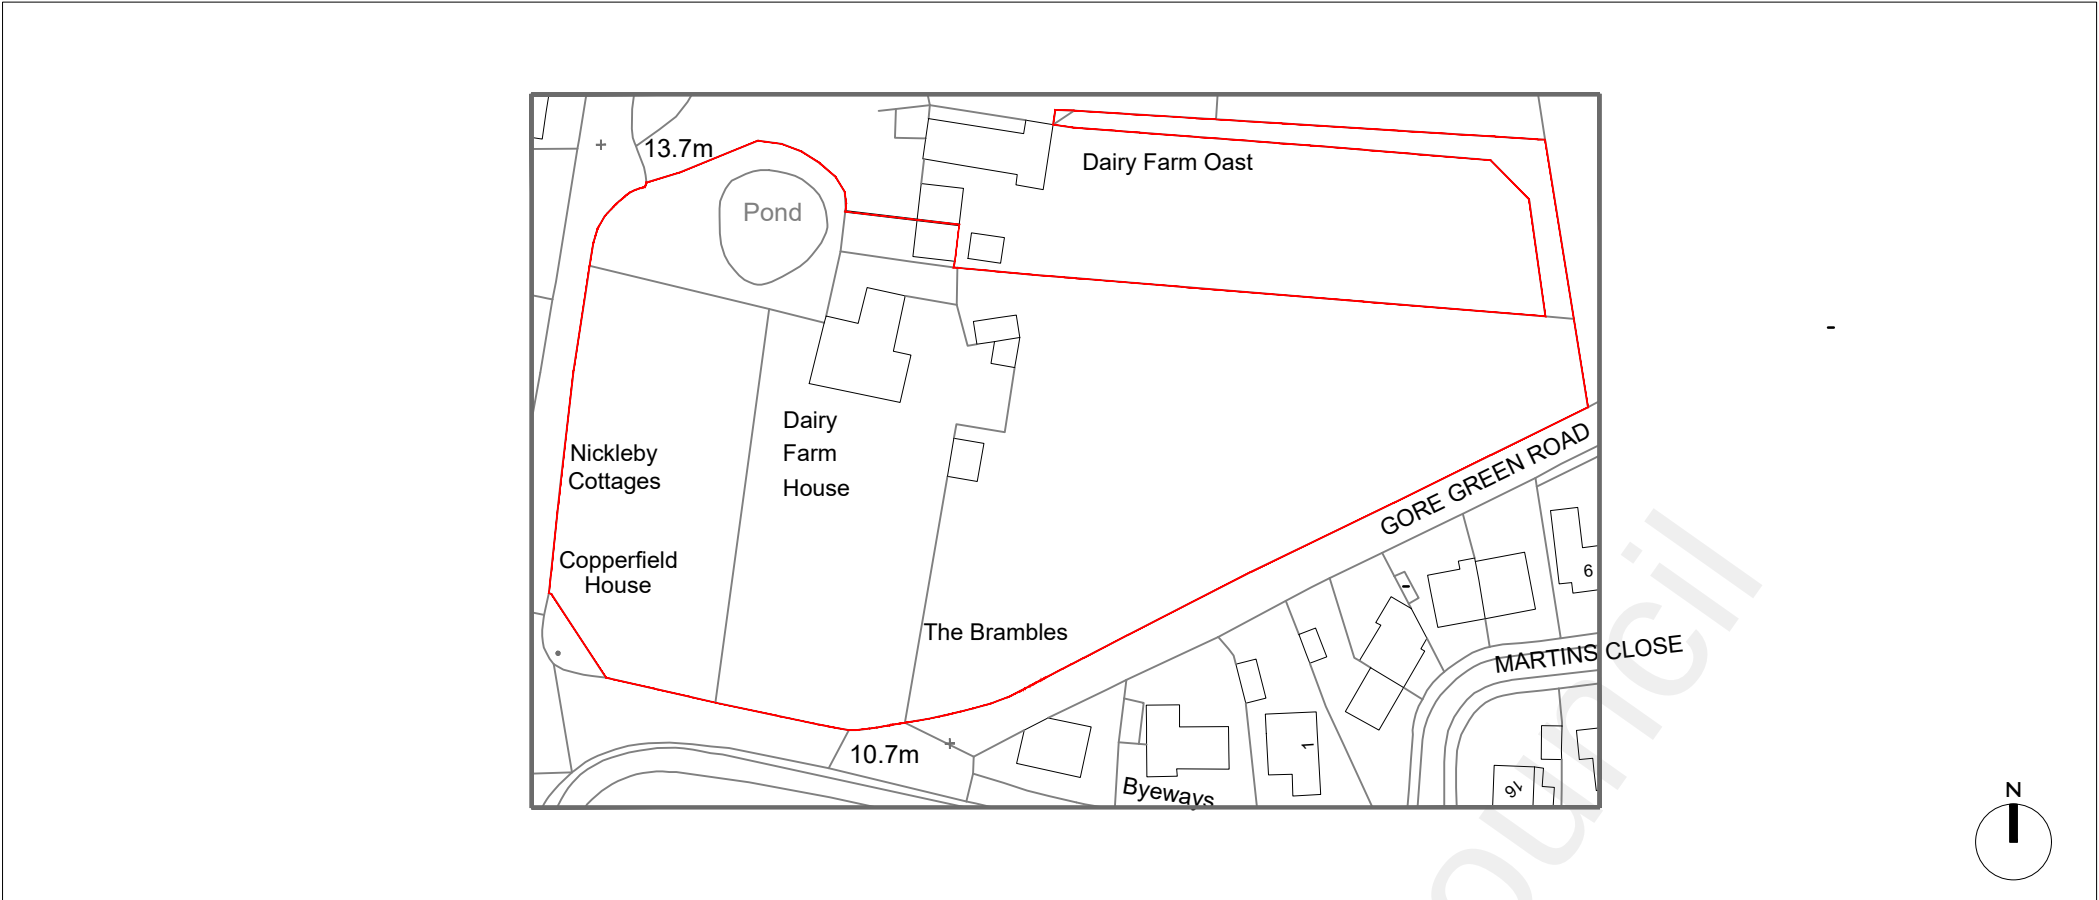

02 1250 Existing Site Plan 1:1250 0 10m 50m 100m

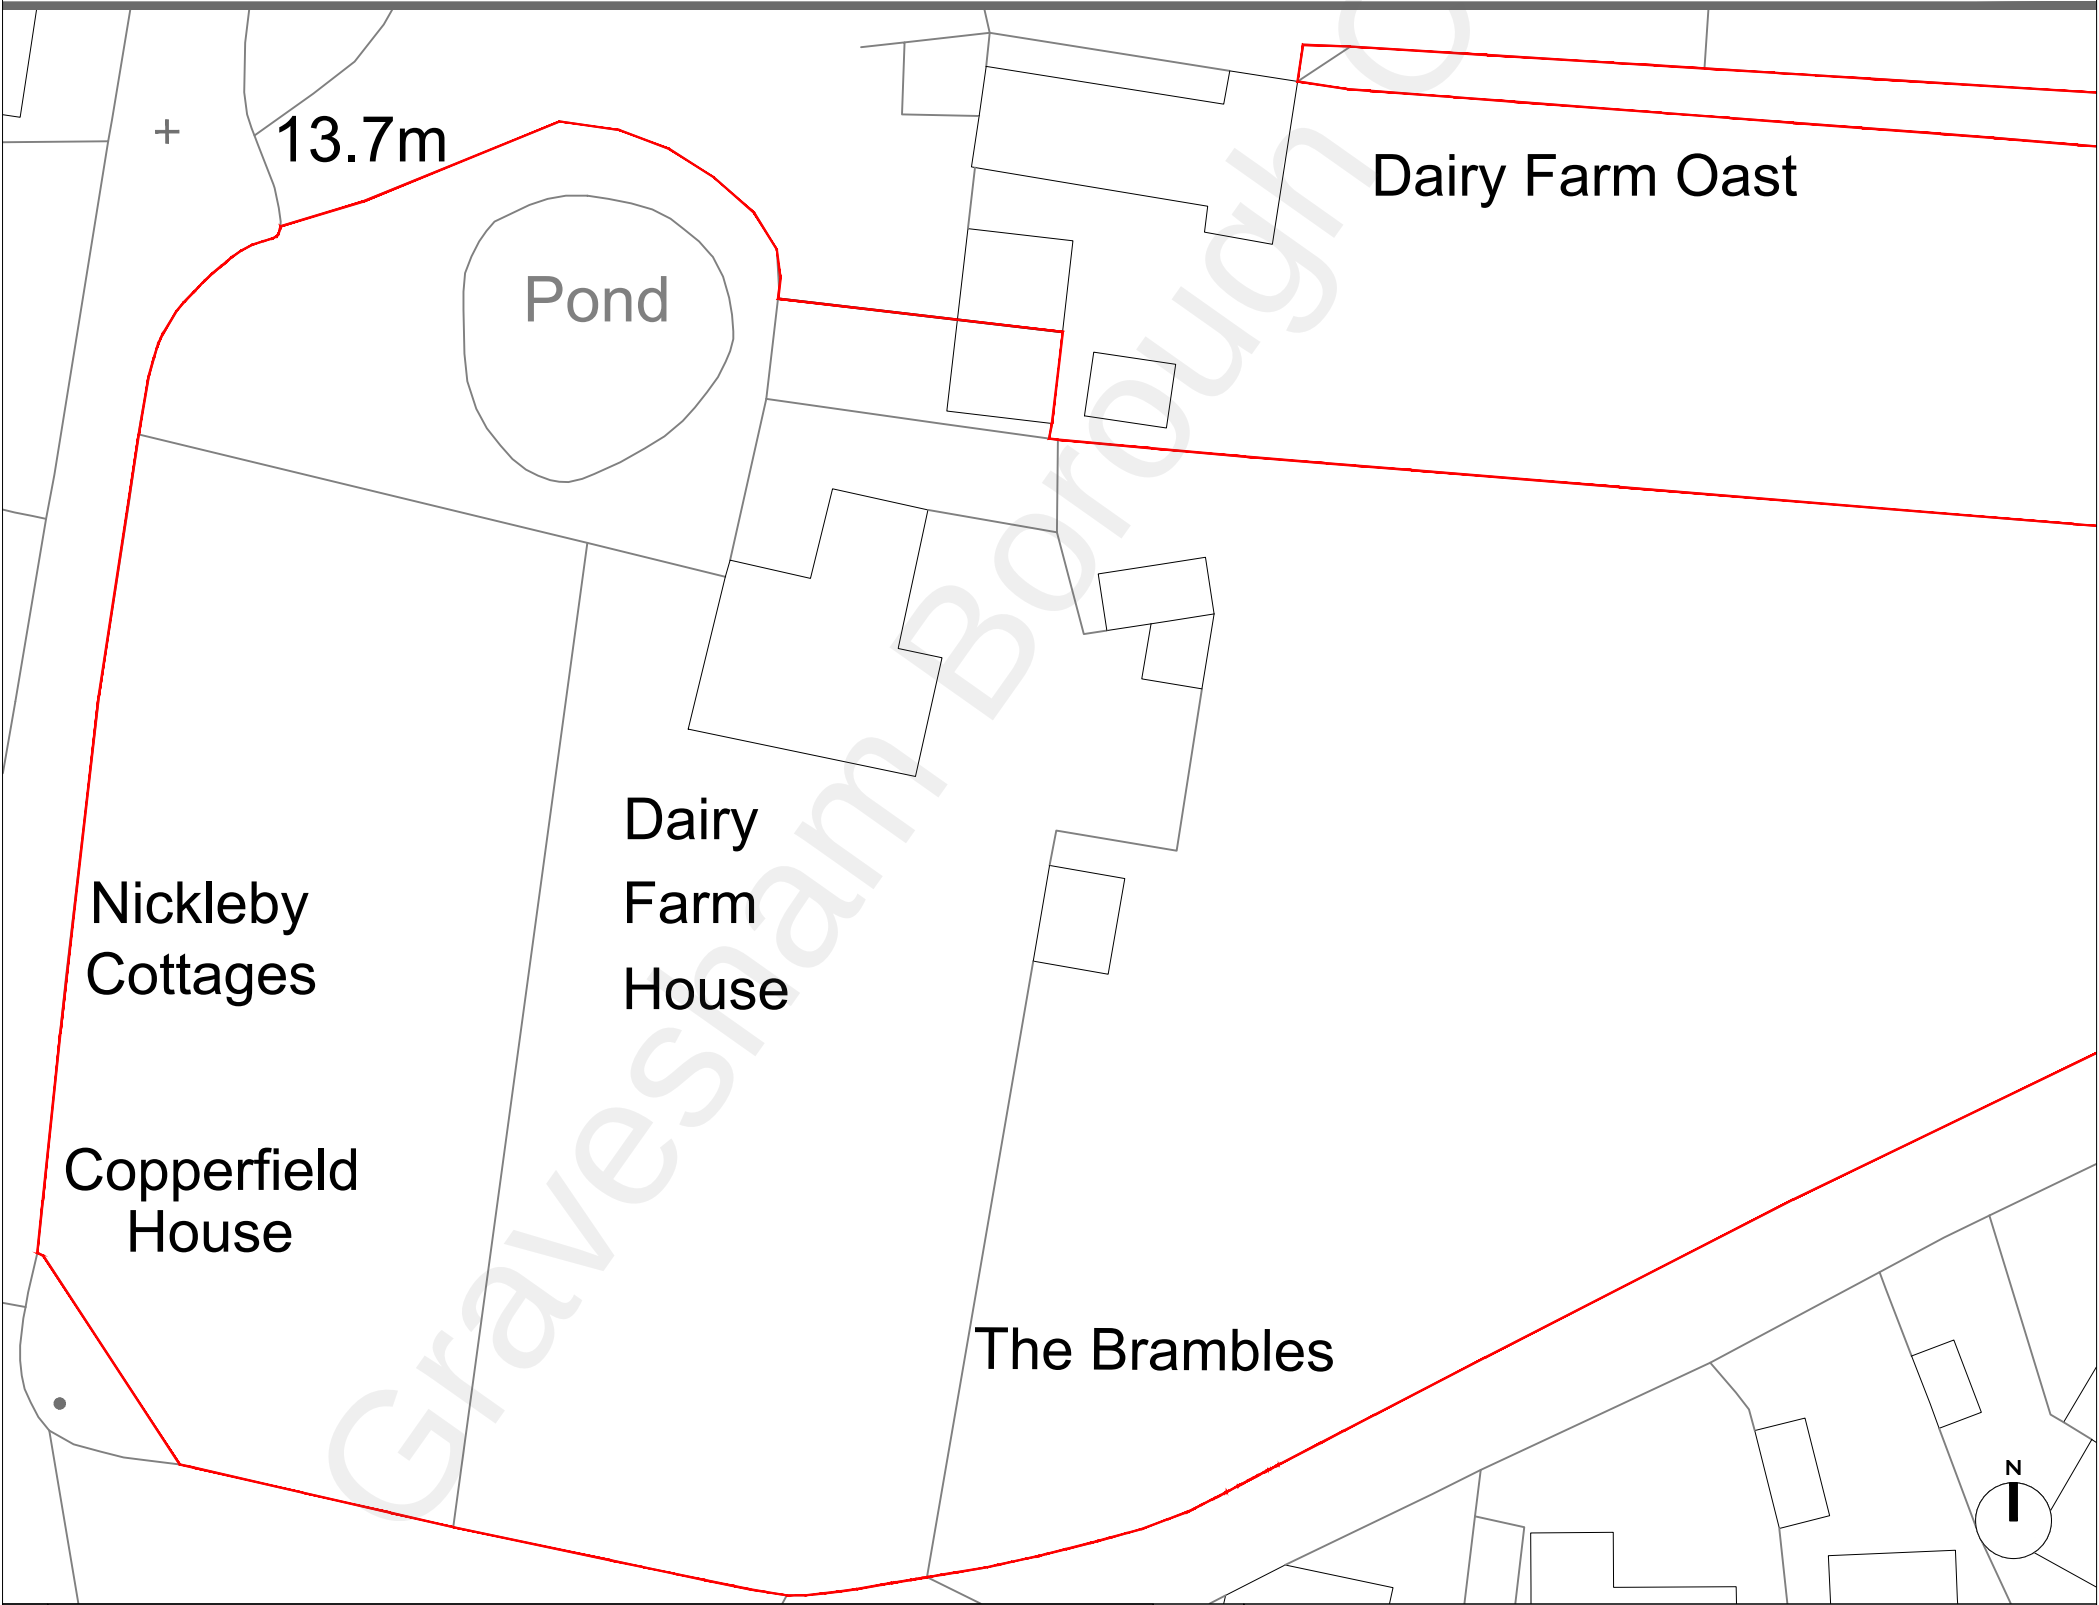

02 1250 Existing Block Plan 1:500 0 5m 20m 40m

NOTES

1. ©RDA Consultant Architects. Drawing not for construction. Do not scale from this drawing in either paper or digital form. Use written dimensions only. All dimensions are given in millimeters unless otherwise stated.

2. All survey information by others. Check all dimensions on site. Site boundaries to be confirmed by client solicitors with reference to title deeds.

3. This drawing is intended for use by the commissioning client only. RDA do not assume any liability to any third party for the information herein.

|           |             |    |
|-----------|-------------|----|
| REVISIONS | 00/00/00    | XX |
| -         | First Issue |    |

|                                                  |      |            |    |
|--------------------------------------------------|------|------------|----|
| JOB TITLE                                        |      |            |    |
| Dairy Farm House, Church Street, Higham, ME3 7LD |      |            |    |
| DWG TITLE                                        |      |            |    |
| Existing Site and Block Plan                     |      |            |    |
| DATE                                             | BY   | CHECKED BY | A3 |
| 23/06/22                                         | KNL  | RND        |    |
| DWG NO.                                          | REV. | STATUS     |    |
| 3043 (02) 1250                                   |      | Planning   |    |

RaynerDaviesArchitects

Nottingham | Kent

The Joiners Shop  
The Historic Dockyard  
Chatham  
Kent  
ME4 4TZ

01634816020  
www.rd-architects.co.uk

