



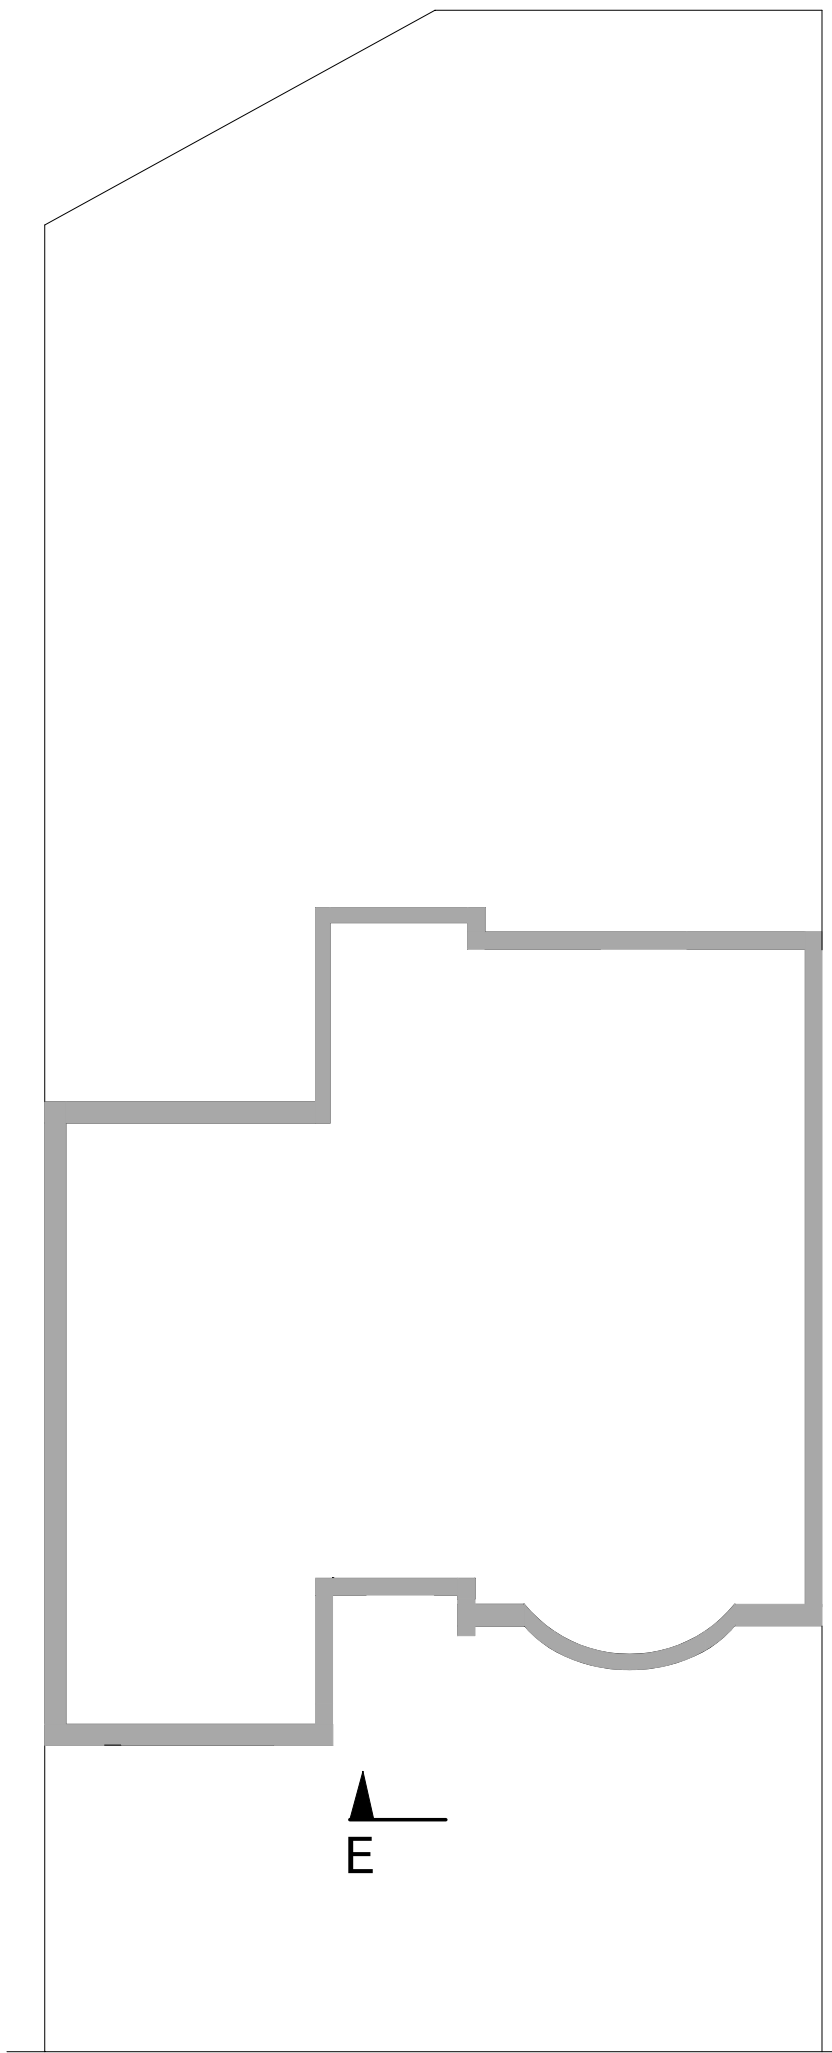


Pavement

Parrock Street

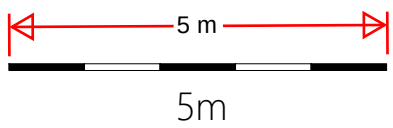

5m

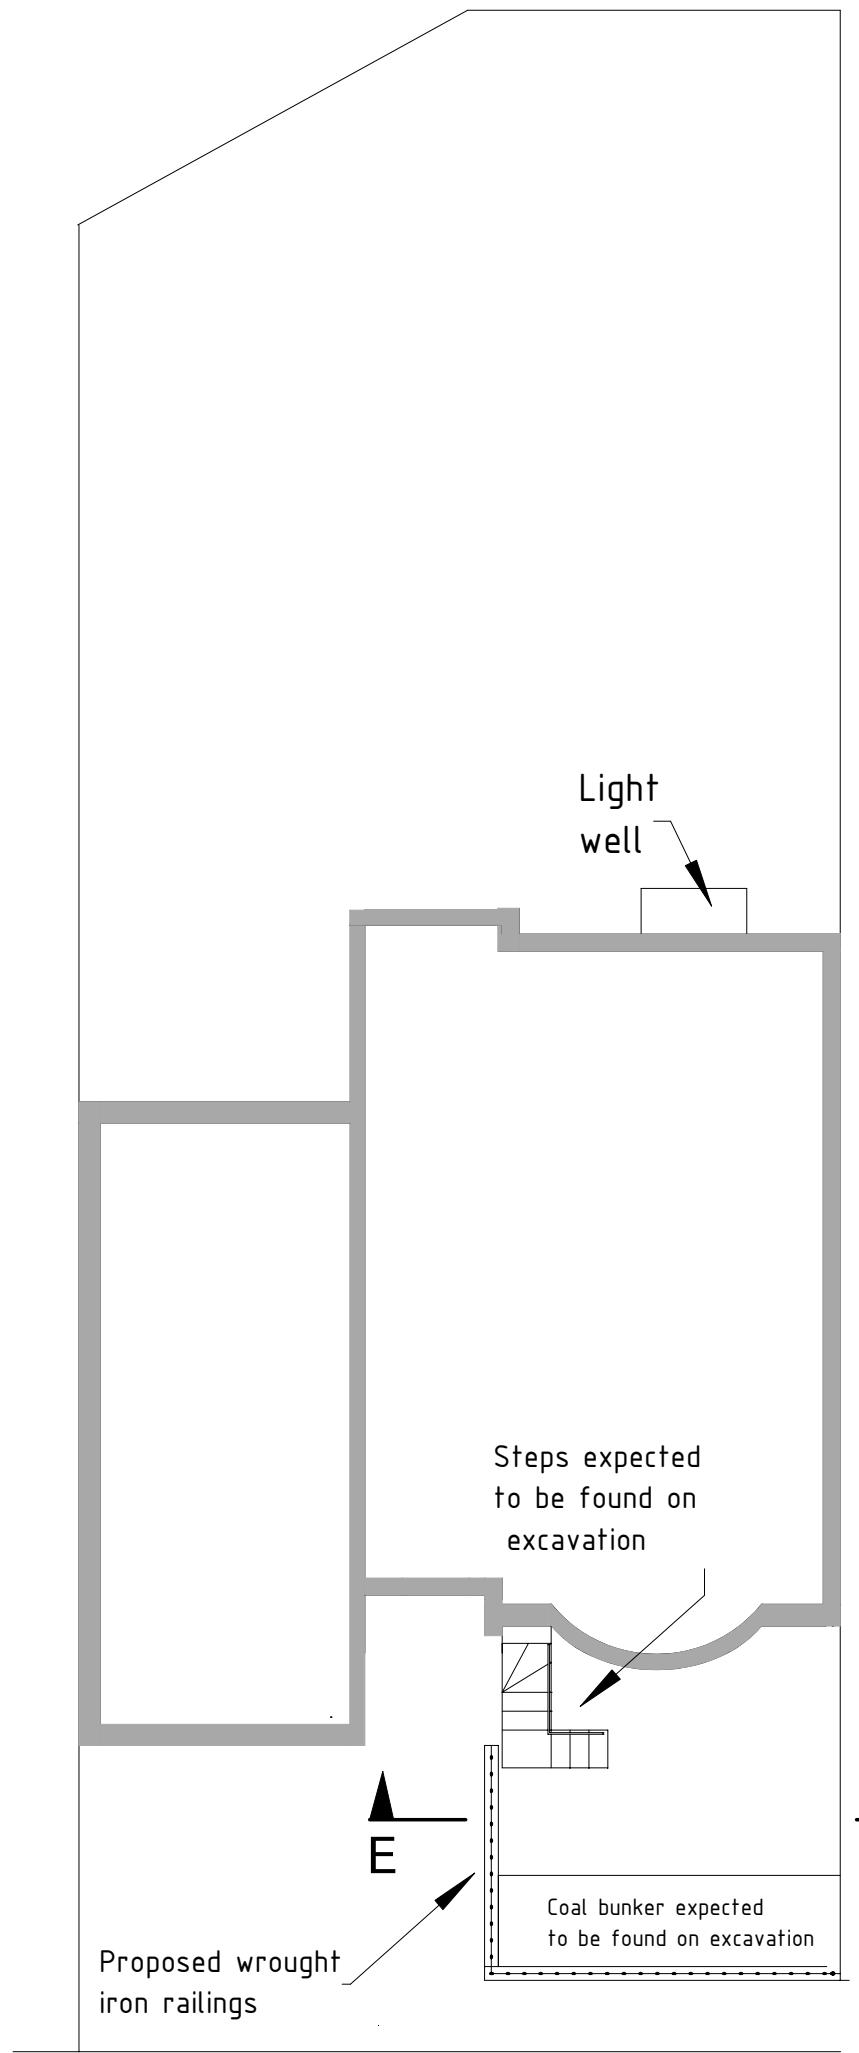

Light
well

Steps expected
to be found on
excavation

Proposed wrought
iron railings

Coal bunker expected
to be found on excavation

Pavement

Parrock Street

196 &197 PARROCK STREET
Site Plans Existing and Proposed

Scale 1:100 @ A3

Dwg No.	Revision	Date
PSH 001	A	24/01/2024
Rev A Cycle shelter and bins removed		