

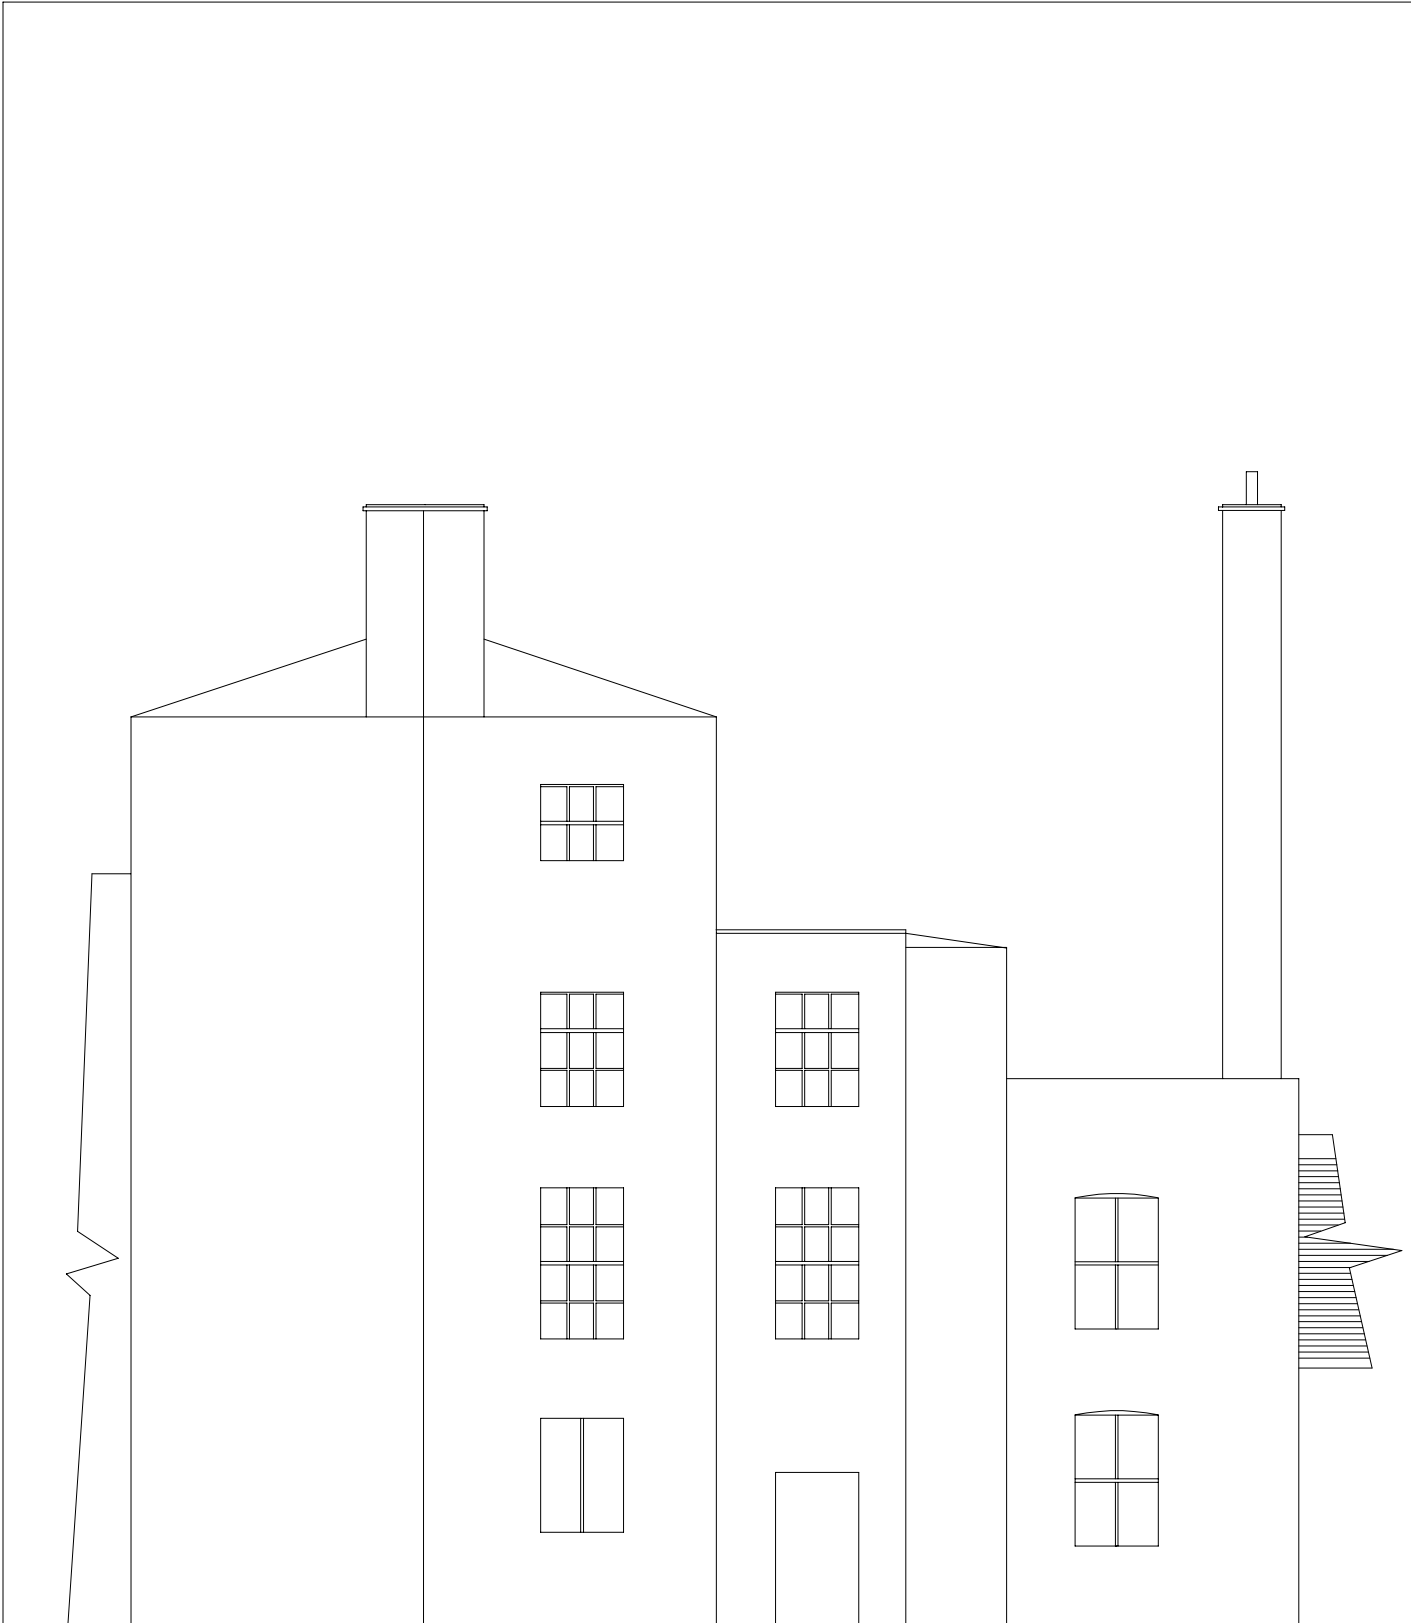


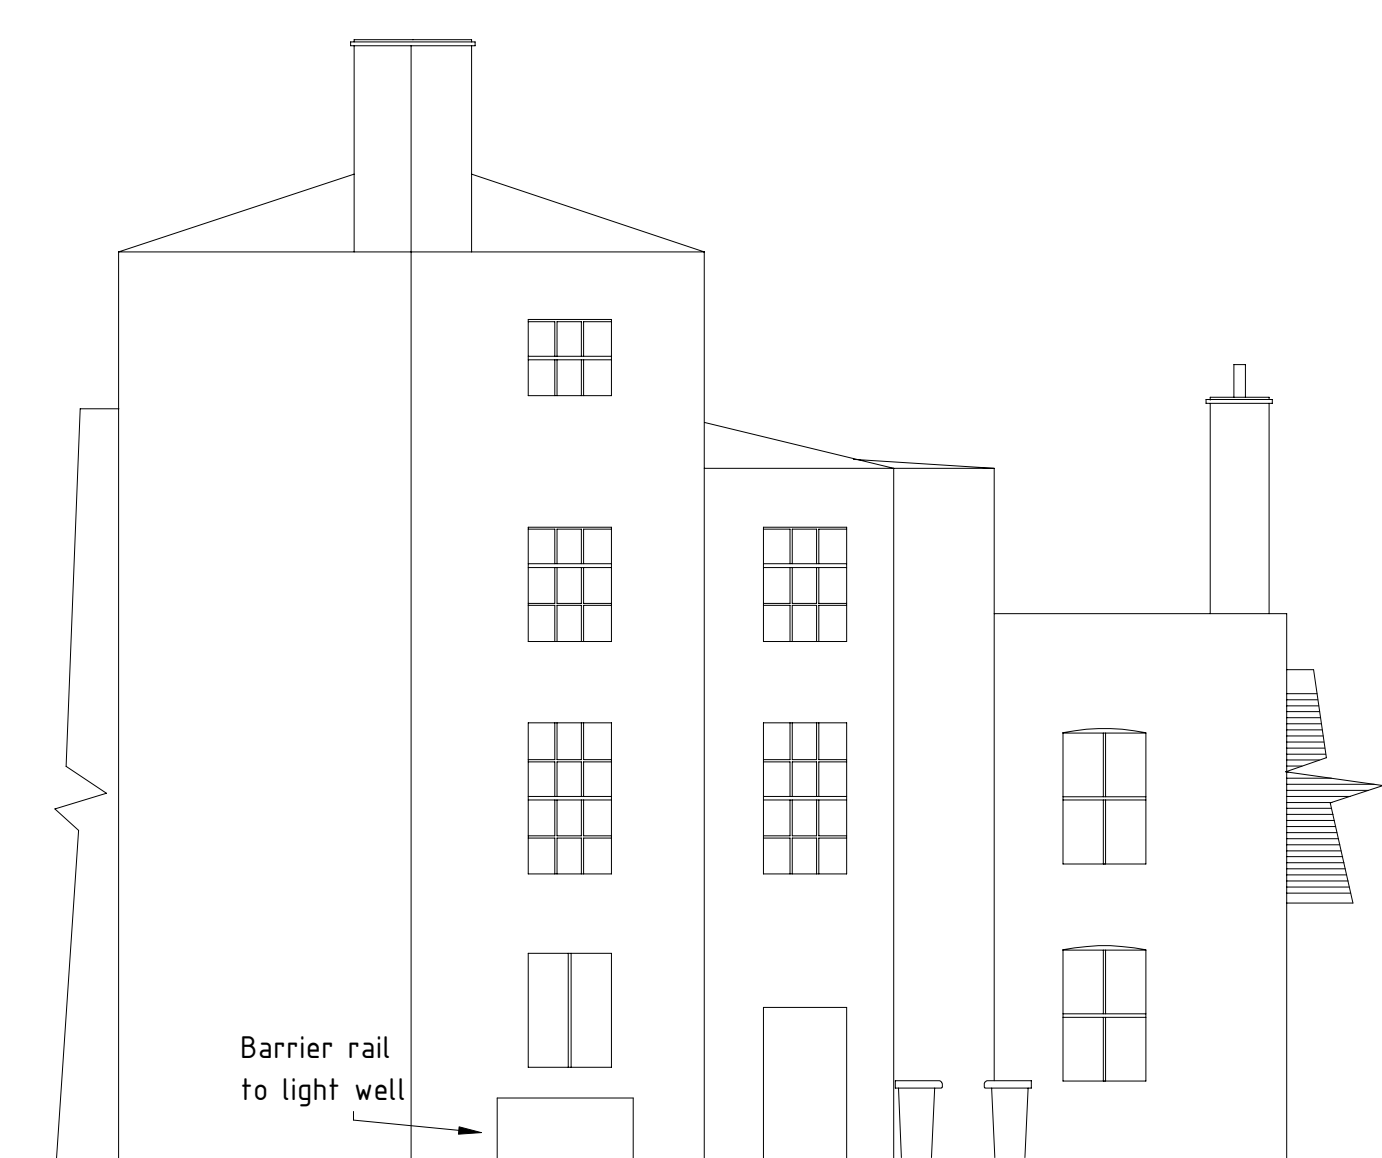

EXISTING

 

PROPOSED

Escape Window
1970*550mm
760 mm below
top of ground floor

196 & 197 PARROCK STREET
REAR ELEVATIONS
EXISTING AND PROPOSED

Scale 1:100 @ A3

Drawing Number
PSH 004
Rev A – Basement Window Amended

Revision
A

Date
10/10/2023